




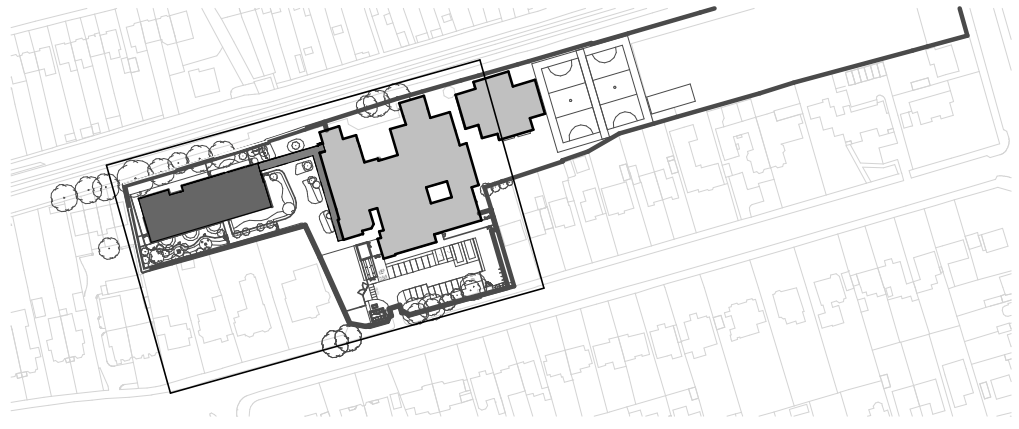

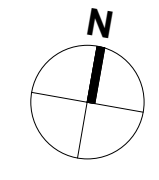

- Existing retained building fabric
- New proposed building fabric
- Red Line Boundary - land necessary to carry out the proposed development
- Ownership Boundary

Scale 1 : 200

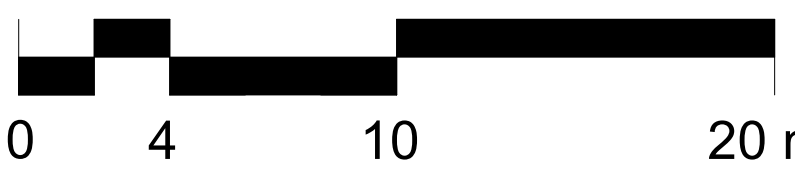

PL01	19/06/2026	Planning Submission	ED	JH	RC
Rev.	Date	Description	By	Chk'd	App'd

Drawing Suitability

For Planning

AtkinsRéalis

Client

Status

S2

Project Title

Homefield Primary School - Proposed New SSC and Reception Classrooms Building

Drawing Title

Proposed Ground Floor Plan

Scale

As indicated

Original Size

A1

Designed

ED

Date

June 26

Drawn

ED

Date

June 26

Checked

JH

Date

June 26

Authorised

RC

Date

June 26

Drawing Number

HM-F-ATR-01-00-D-A-011054

Revision

PL01



west sussex county council

Atkins Project Number: HMF