



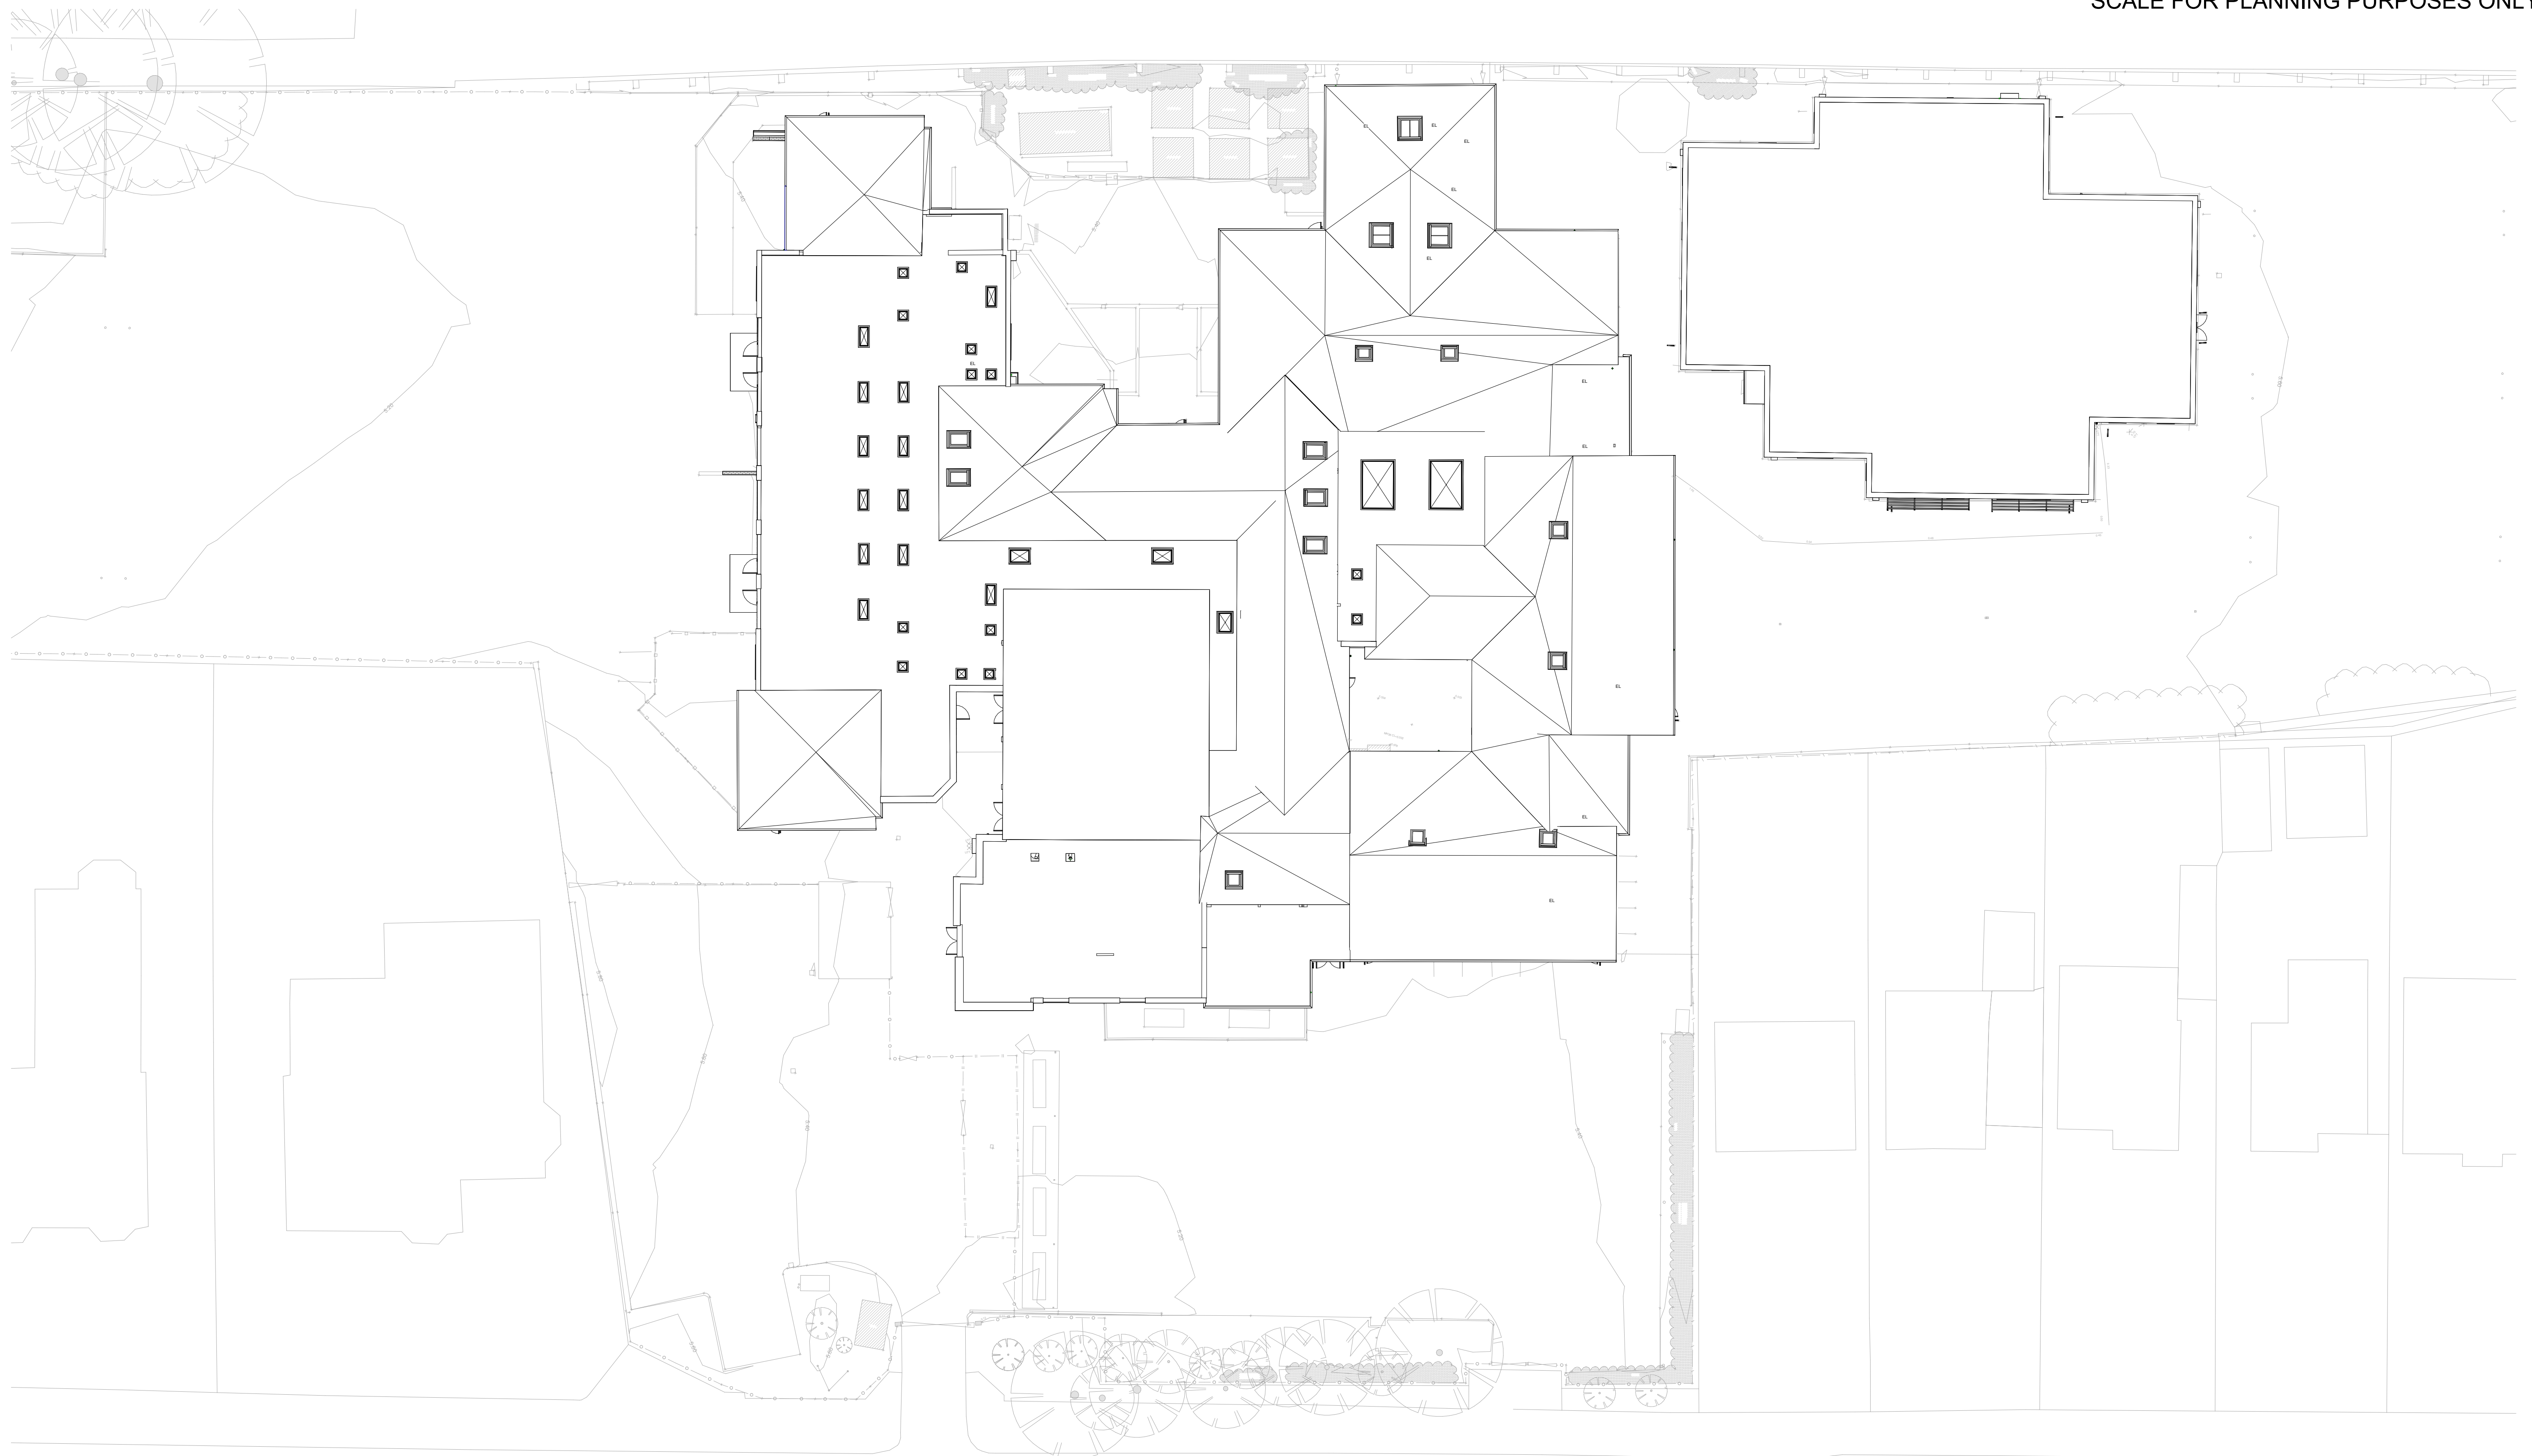

KEY PLAN

A key plan map showing the location of the subject property, outlined in red, within the surrounding neighborhood. The map includes street names and property boundaries.

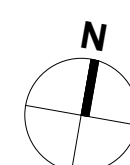

Scale 1 : 200



0 4 10 20 m

[illegible]

Drawing Suitability	For Planning	Status S2
		

Status	S2
--------	-----------

Project Title	Homefield Primary School - Proposed New SSC and Reception Classrooms Building
---------------	---

3 Drawing Title	Existing Roof Plan



Scale	Designed	Drawn	Checked	Authorised
As Indicated	ED	ED	JH	RC
Original Size	Date	Date	Date	Date
A1	March 26	March 26	June 26	June 26
Drawing Number				Revision
HMF-ATR-01-RF-D-A-011053				PL01

Atkins Project Number: HMF