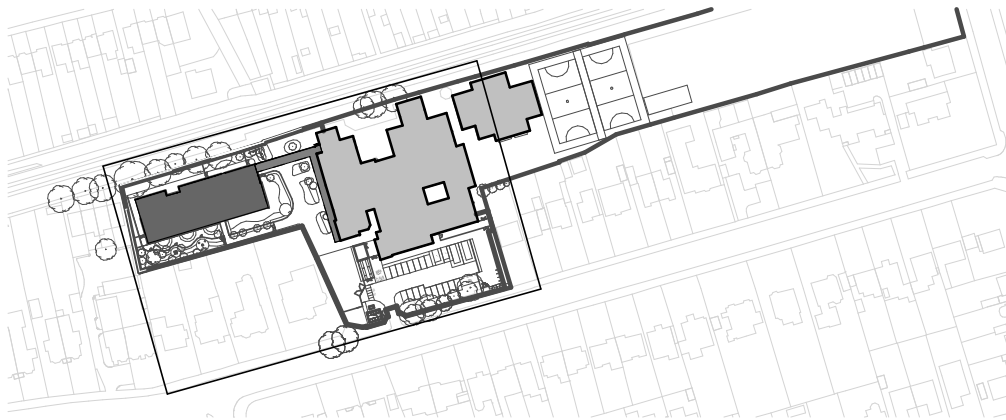
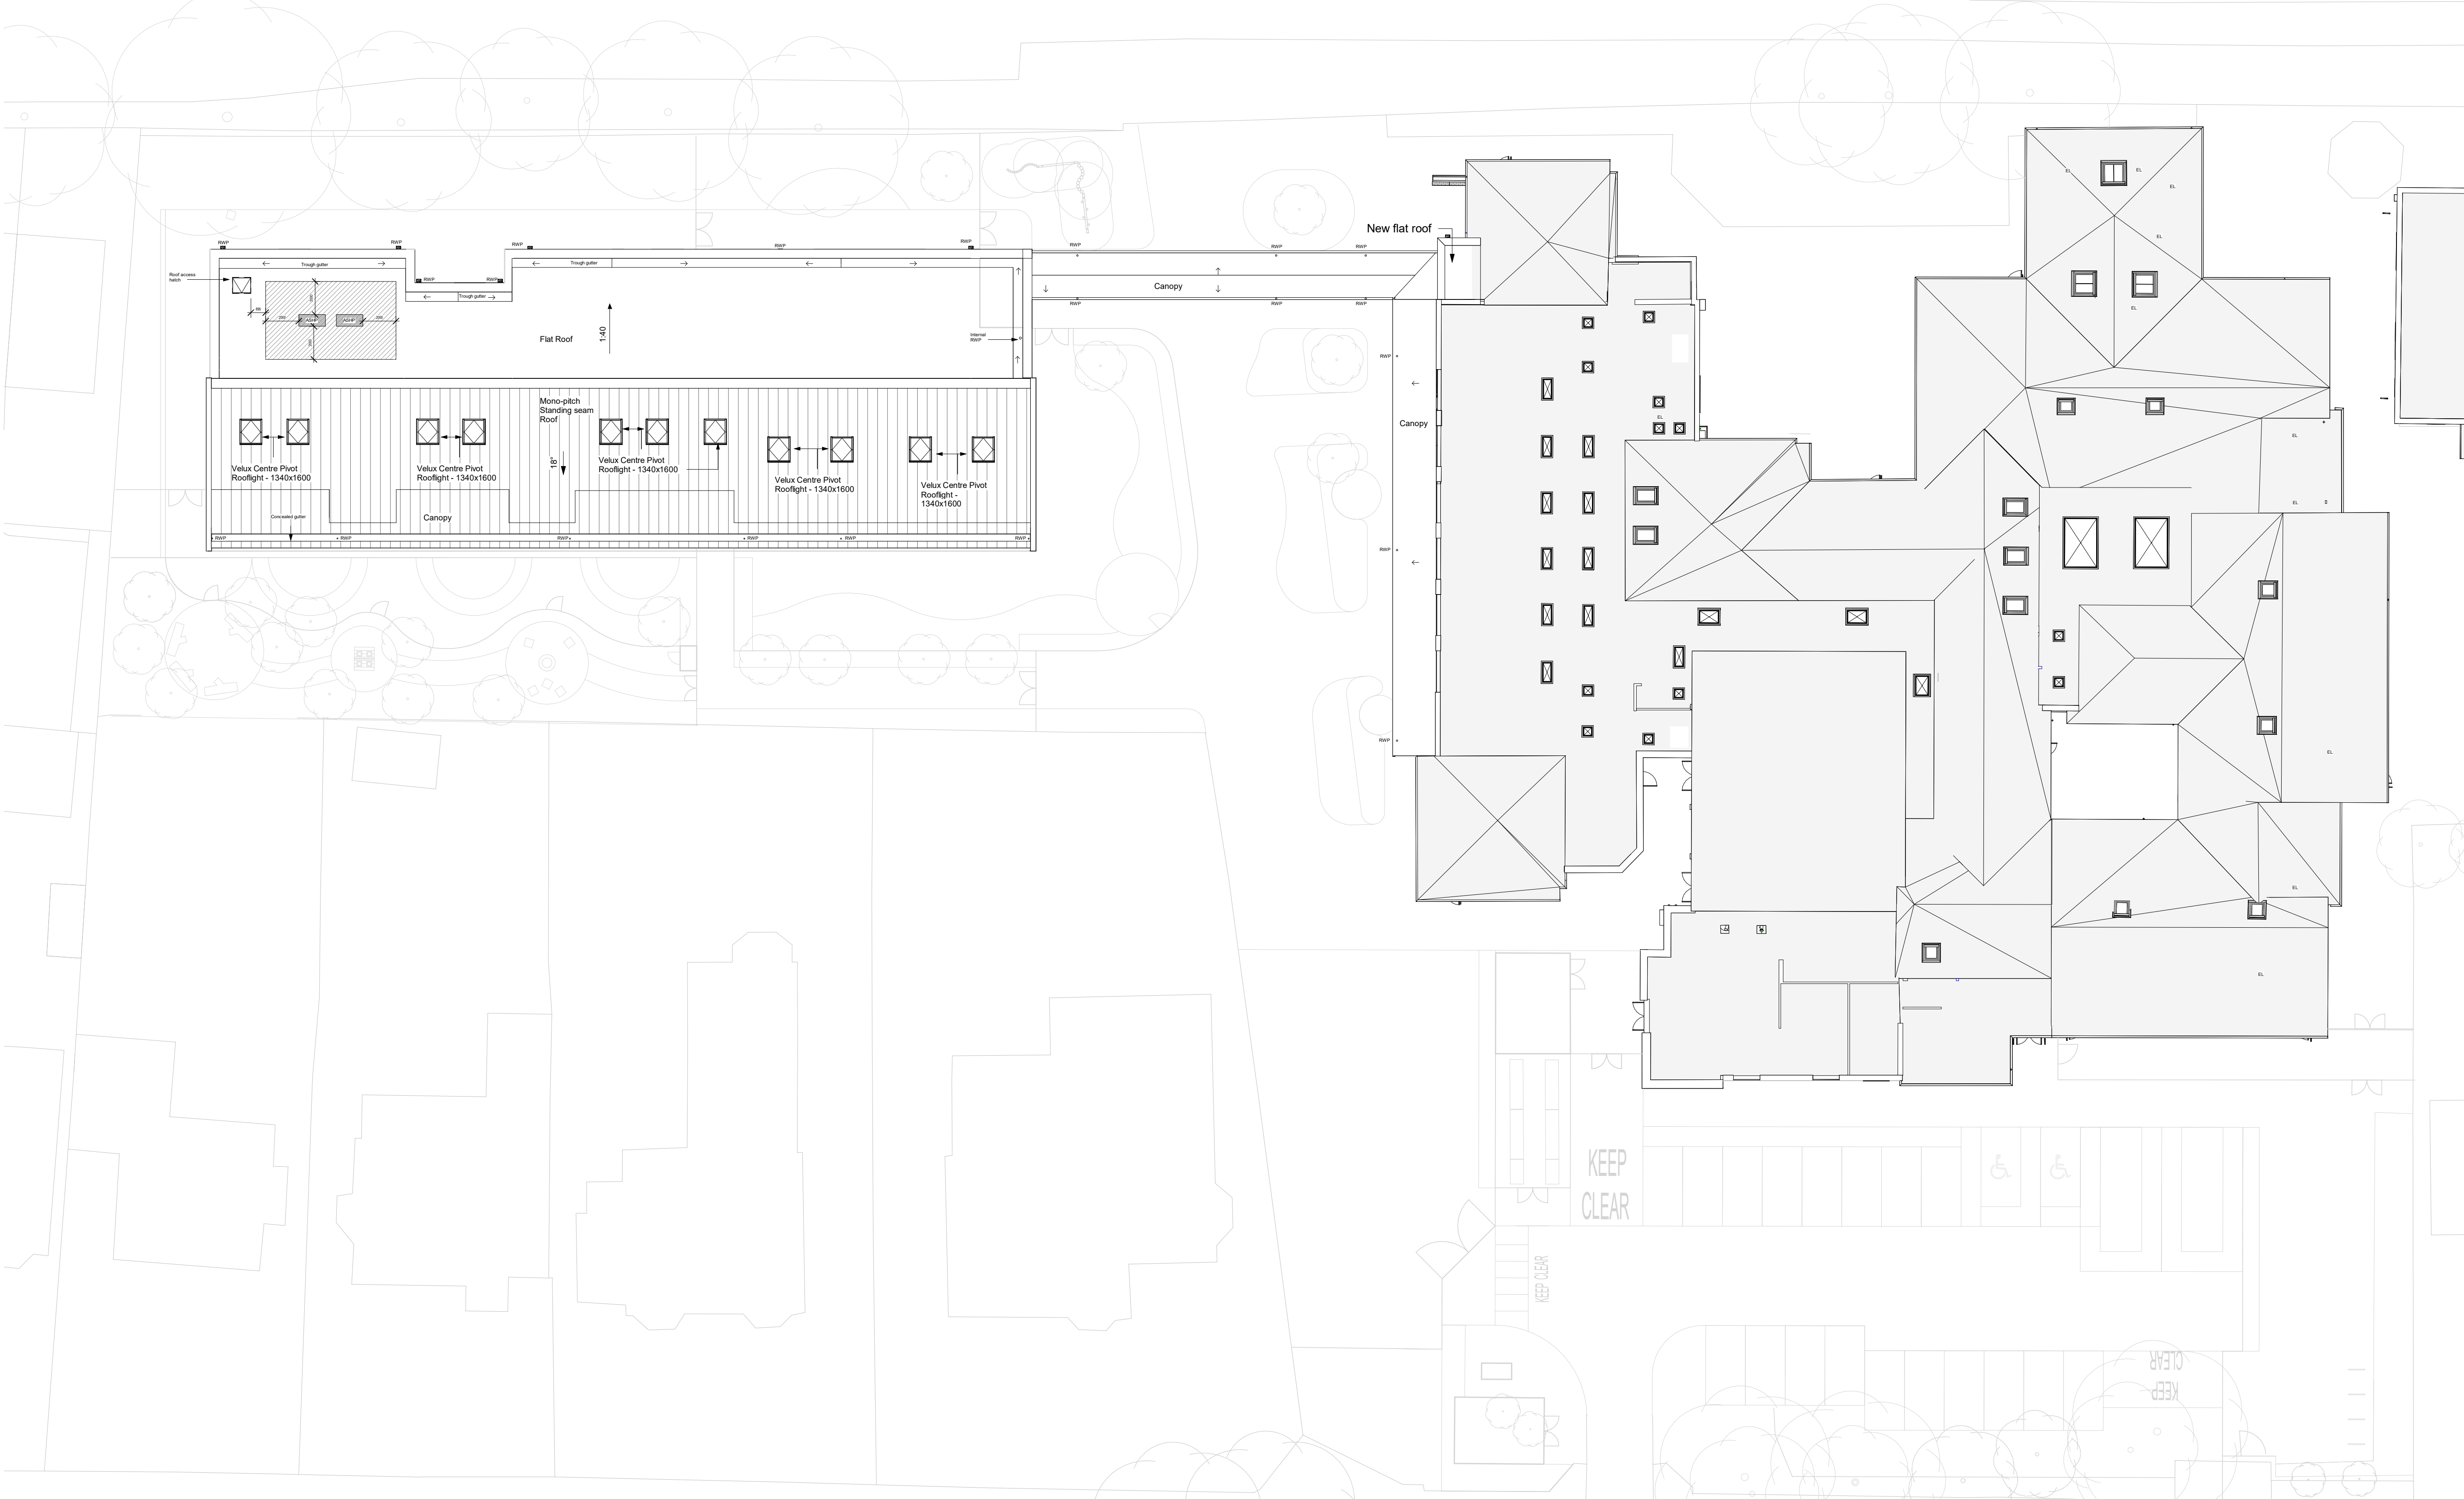


Rev.	Date	Description	By	Chk'd	App'd
PL01	19/06/2026	Planning Submission	ED	JH	RC

Drawing Suitability

For Planning

Status

S2

Client

Project Title

Homefield Primary School - Proposed New SSC and Reception Classrooms Building

Drawing Title

Proposed Roof Plan

Scale

As indicated

Designed

ED

Drawn

ED

Checked

JH

Authorised

RC

Original Size

A1

Date

June 26

Date

June 26

Date

June 26

Date

June 26

Drawing Number

HMF-ATR-01-RF-D-A-011055

Revision

PL01