


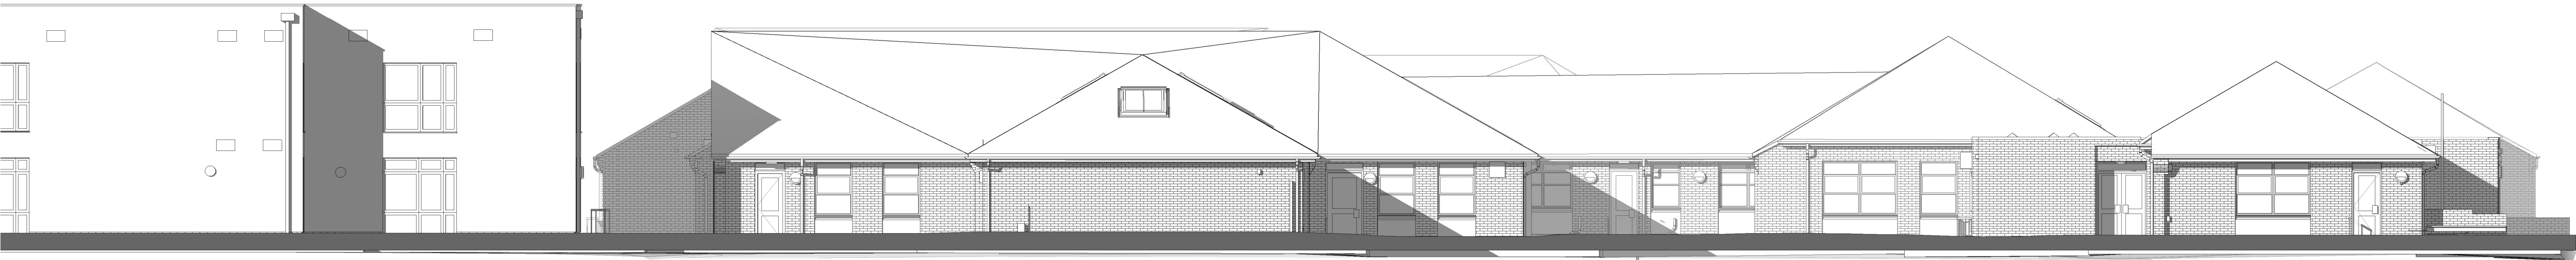

A Existing Building - South Elevation
012051 SCALE 1 : 100





B Existing Building - West Elevation
012051 SCALE 1 : 100



C Existing Building - North Elevation
012051 SCALE 1 : 100

KEY PLAN

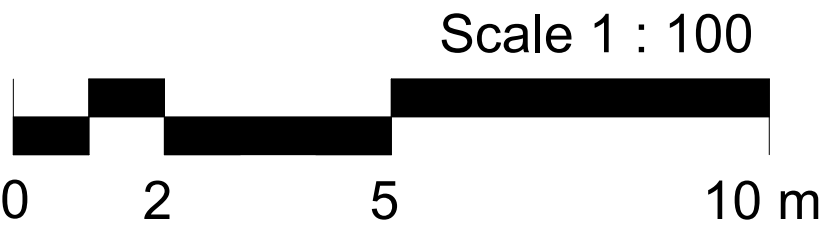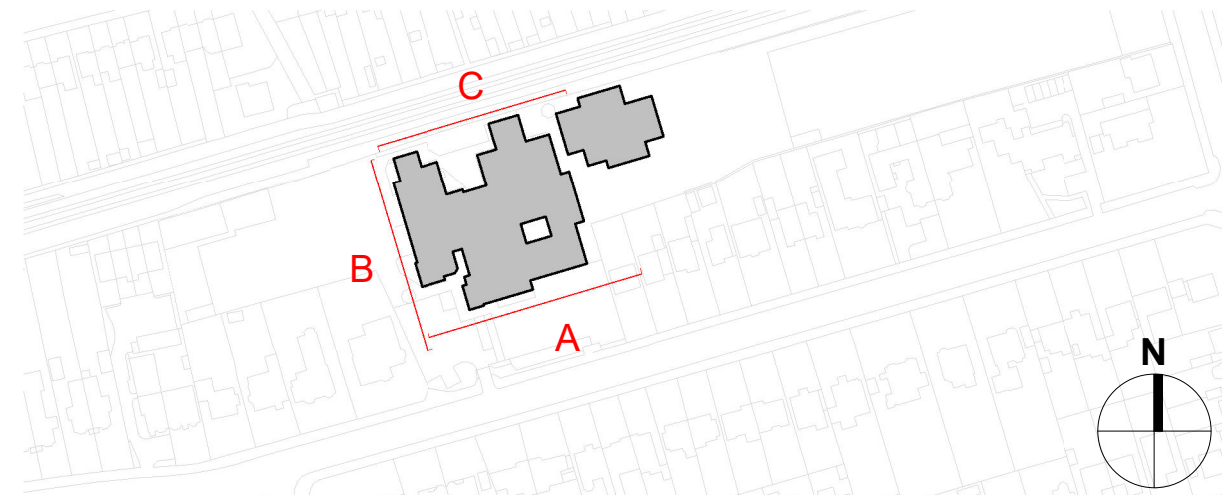

PL01	19/06/2026	Planning Submission	ED	JH	RC
Rev.	Date	Description	By	Chk'd	App'd

Drawing Suitability

For Planning

AtkinsRéalis

Client

Status

S2

www.atkinsrealis.com

Project Title				
Homefield Primary School - Proposed New SSC and Reception Classrooms Building				
Drawing Title				
Existing Elevations				
Scale	Designed	Drawn	Checked	Authorised
As indicated	ED	KK	JH	RC
Original Size	Date	Date	Date	Date
A1	July 2026	July 2026	July 2026	July 2026
Drawing Number				Revision
HMF-ATR-01-ZZ-D-A-012051				PL01