






5 Proposed Work to Existing Building - West Elevation
012054 SCALE 1 : 100



6 Proposed Existing Building - South Elevation
012054 SCALE 1 : 100

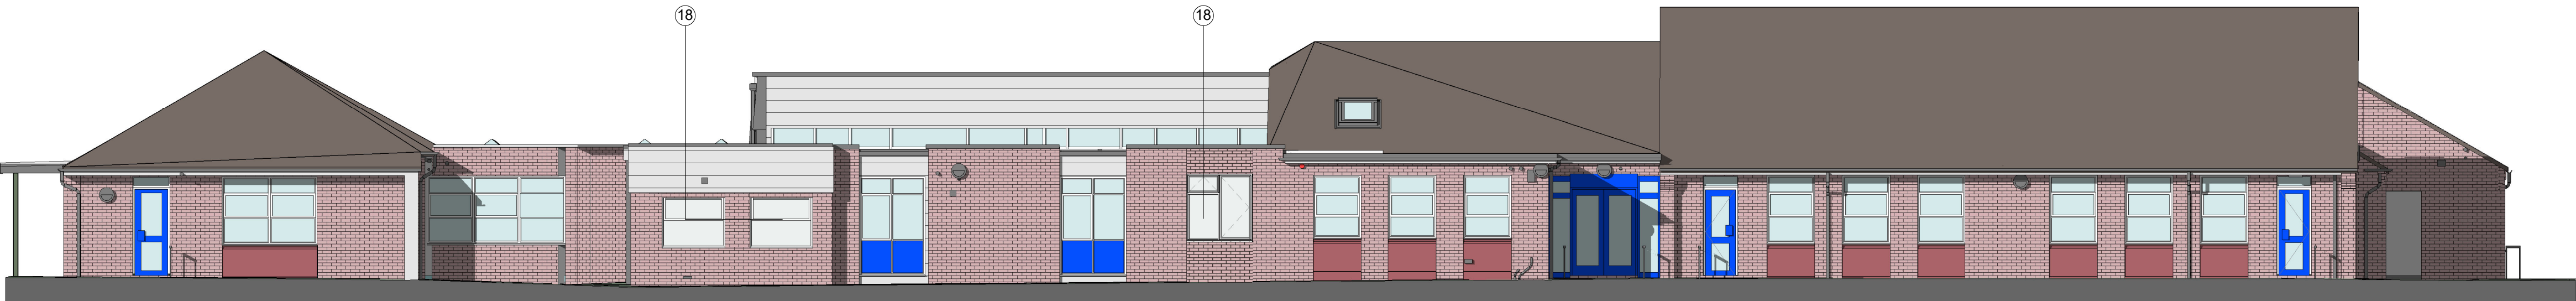




7 Proposed Work to Existing Building - North Elevation
012054 SCALE 1 : 100

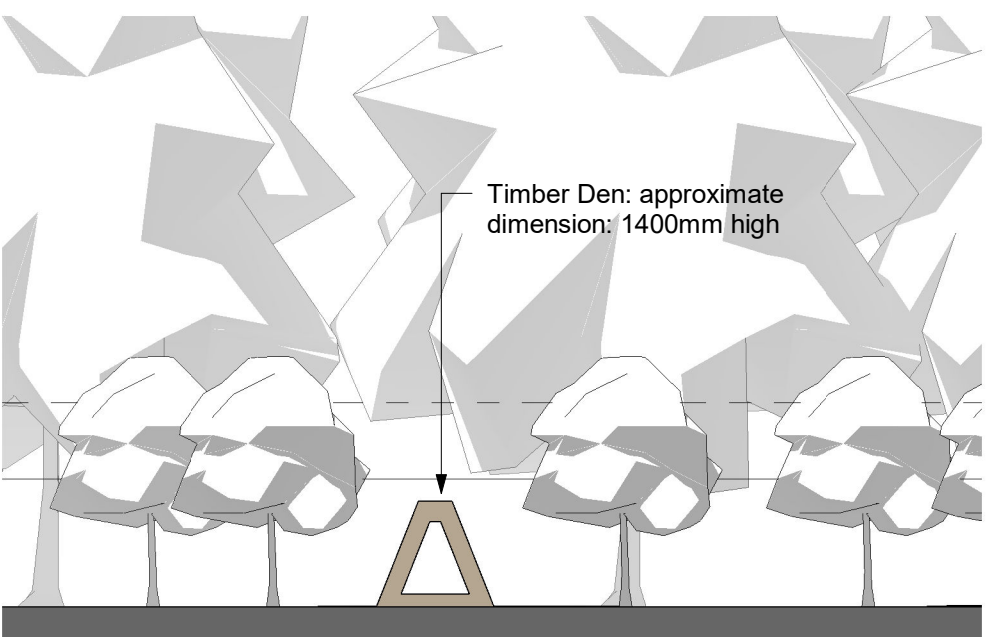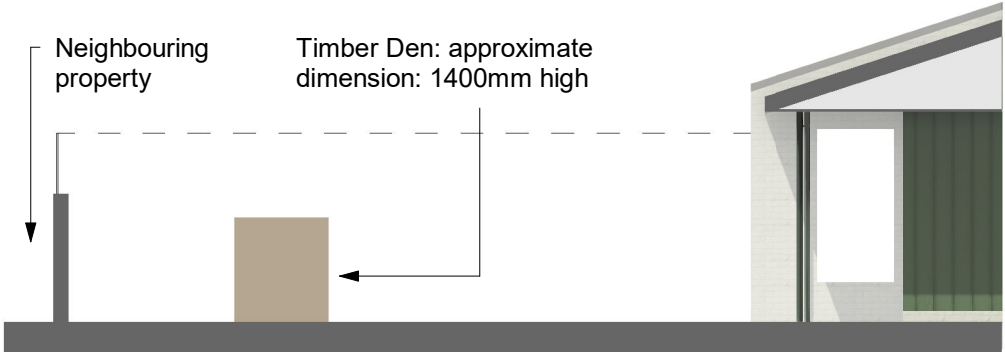

8 Timber Den
012054 SCALE 1 : 100

- 1 - PPC aluminium double glazed openable and fixed windows - Dark green colour
- 2 - PPC aluminium double glazed external door - Dark green colour
- 3 - Velux centre pivot rooflight
- 4 - Standing seam zinc roof and canopy - Light grey colour
- 5 - Standing seam zinc cladding - Green Colour
- 6 - Facing Brickwork - Light cream/grey colour, stretcher bond, light natural mortar colour
- 7 - PPC Aluminium double glazed curtain wall - Dark green colour
- 8 - PPC aluminium parapet capping - Light grey colour
- 9 - PPC aluminium louvred plant door - Dark green colour
- 10 - Standing seam zinc roof extending to form canopy - Colour to match zinc roof
- 11 - PPC aluminium double glazed clerestory windows - Dark green colour
- 12 - PPC aluminium downpipes and hoppers - Dark green colour
- 13 - PPC aluminium fascia system - Light grey colour
- 14 - Flat roofed canopy link to main school building
- 15 - Brick slip system to the northern brick facade - Light cream/grey colour, stretcher bond, light mortar colour
- 16 - Parapet capping to VMZinc system cladding - Dark green colour
- 17 - Concealed gutter to mono-pitched roof
- 18 - New double glazed windows and doors - Colour to match existing
- 19 - Brickwork facade - Colour to match existing

Refers to drawing
HMF-ATR-01-ZZ-D-
A-012053

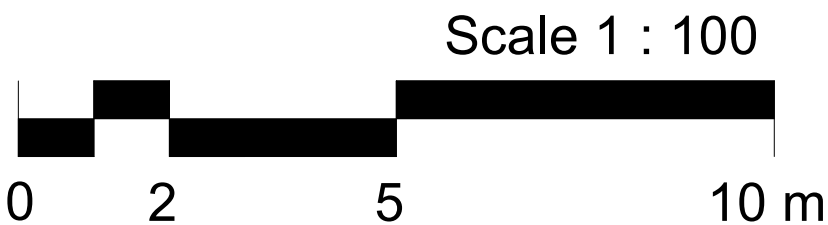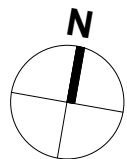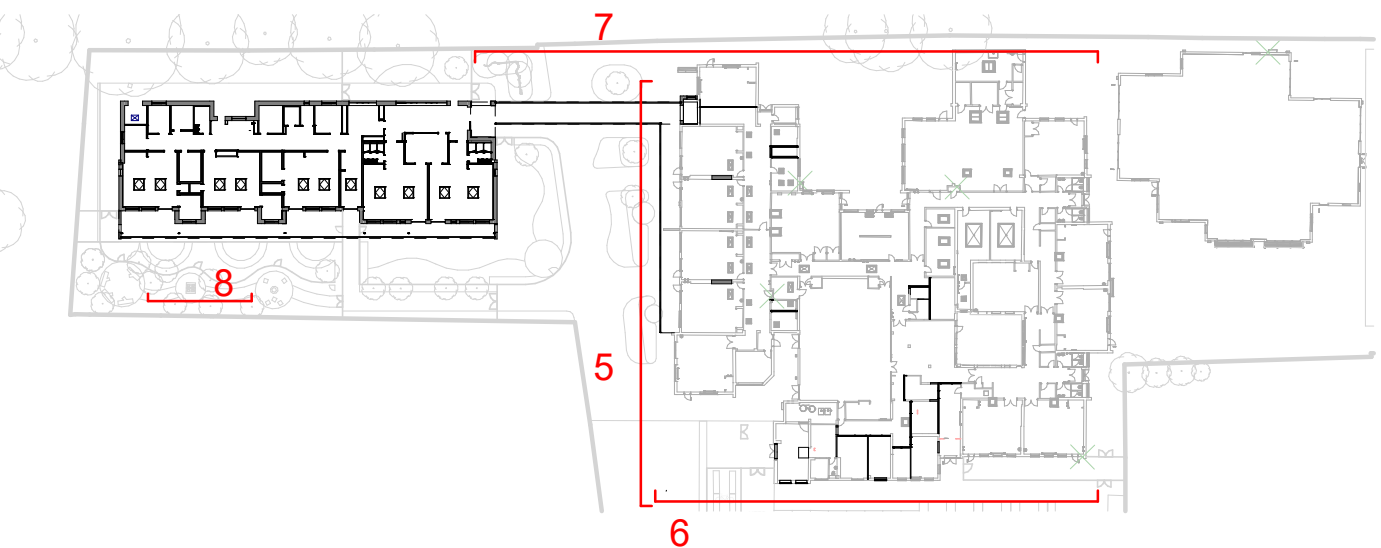

Scale 1 : 100

Rev.	Date	Description	By	Chk'd	App'd
PL01	19/06/2026	Planning Submission	ED	JH	RC

For Planning

AtkinsRéalis

www.atkinsrealis.com

Client

west sussex county council

Project Title		Homefield Primary School - Proposed New SSC and Reception Classrooms Building			
Drawing Title		Proposed Elevations Sheet 2 of 2			
Scale	Designed	Drawn	Checked	Authorised	
As indicated	ED	ED	JH	RC	
Original Size	Date	Date	Date	Date	
A1	June 26	June 26	June 26	June 26	
Drawing Number				Revision	
HMF-ATR-01-ZZ-D-A-012054				PL01	