


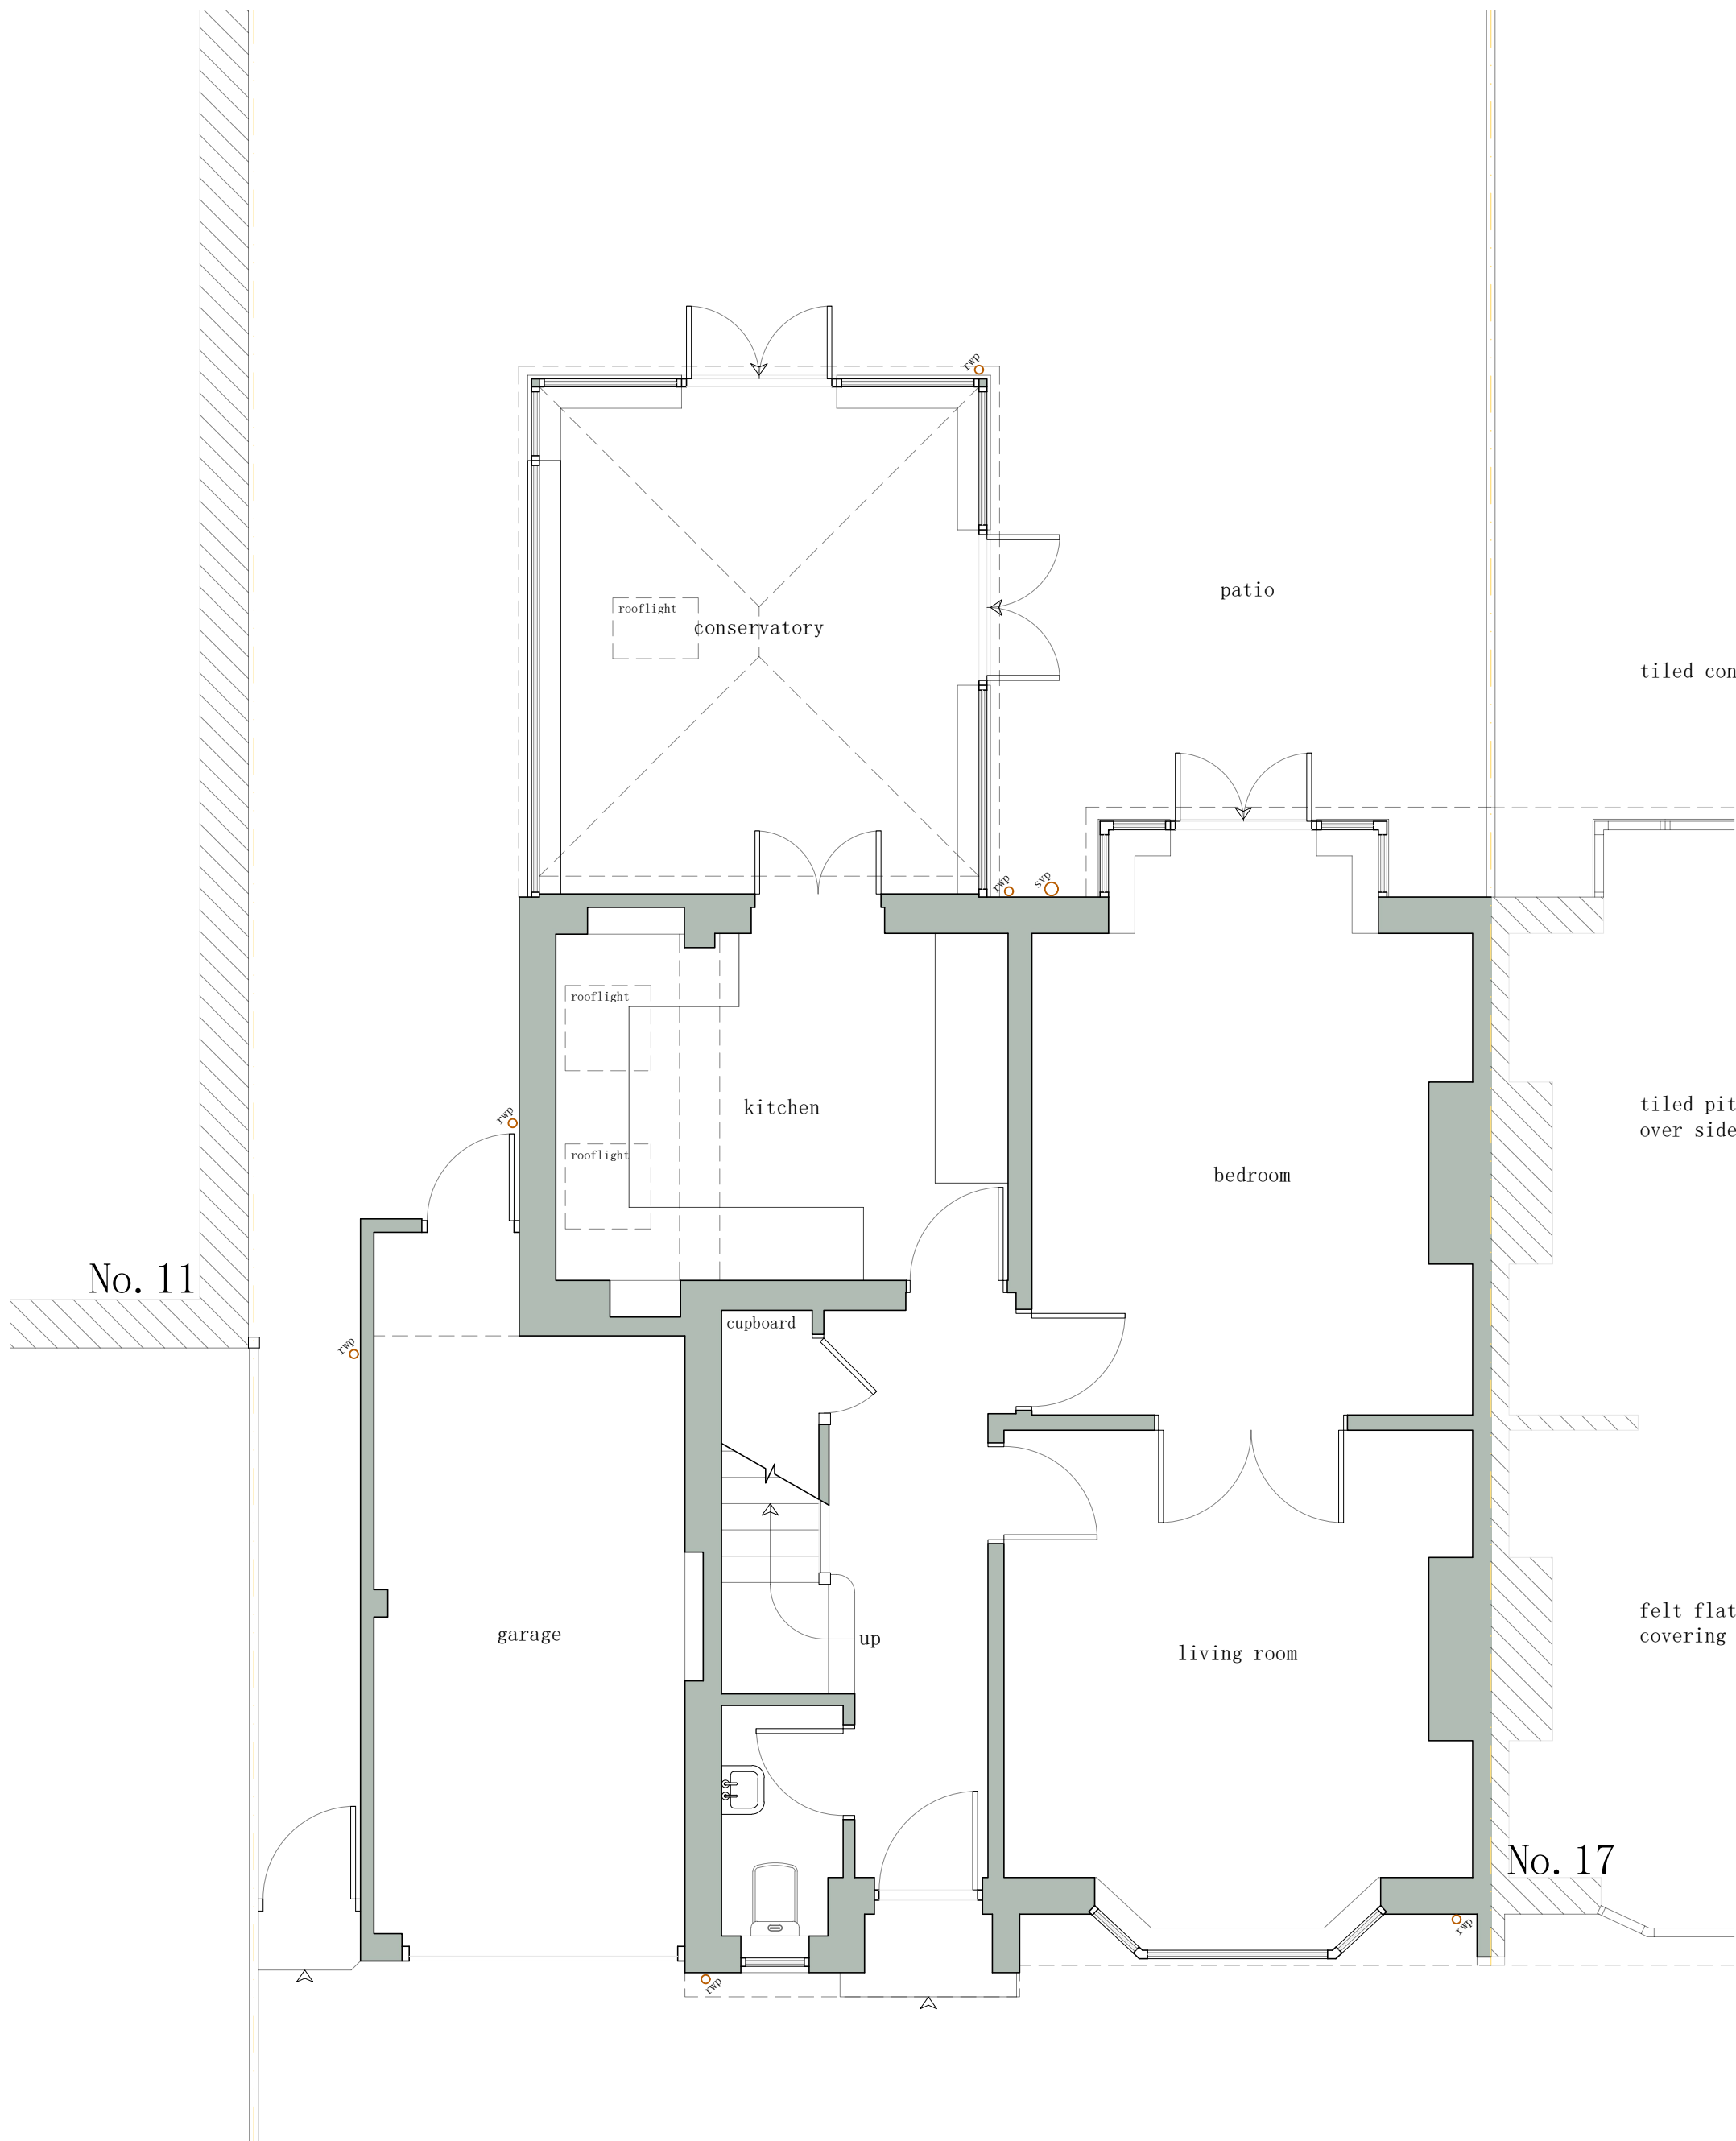


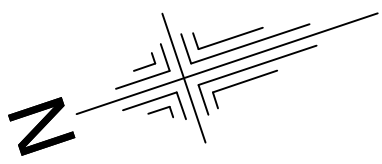


existing ground floor plan 1:50

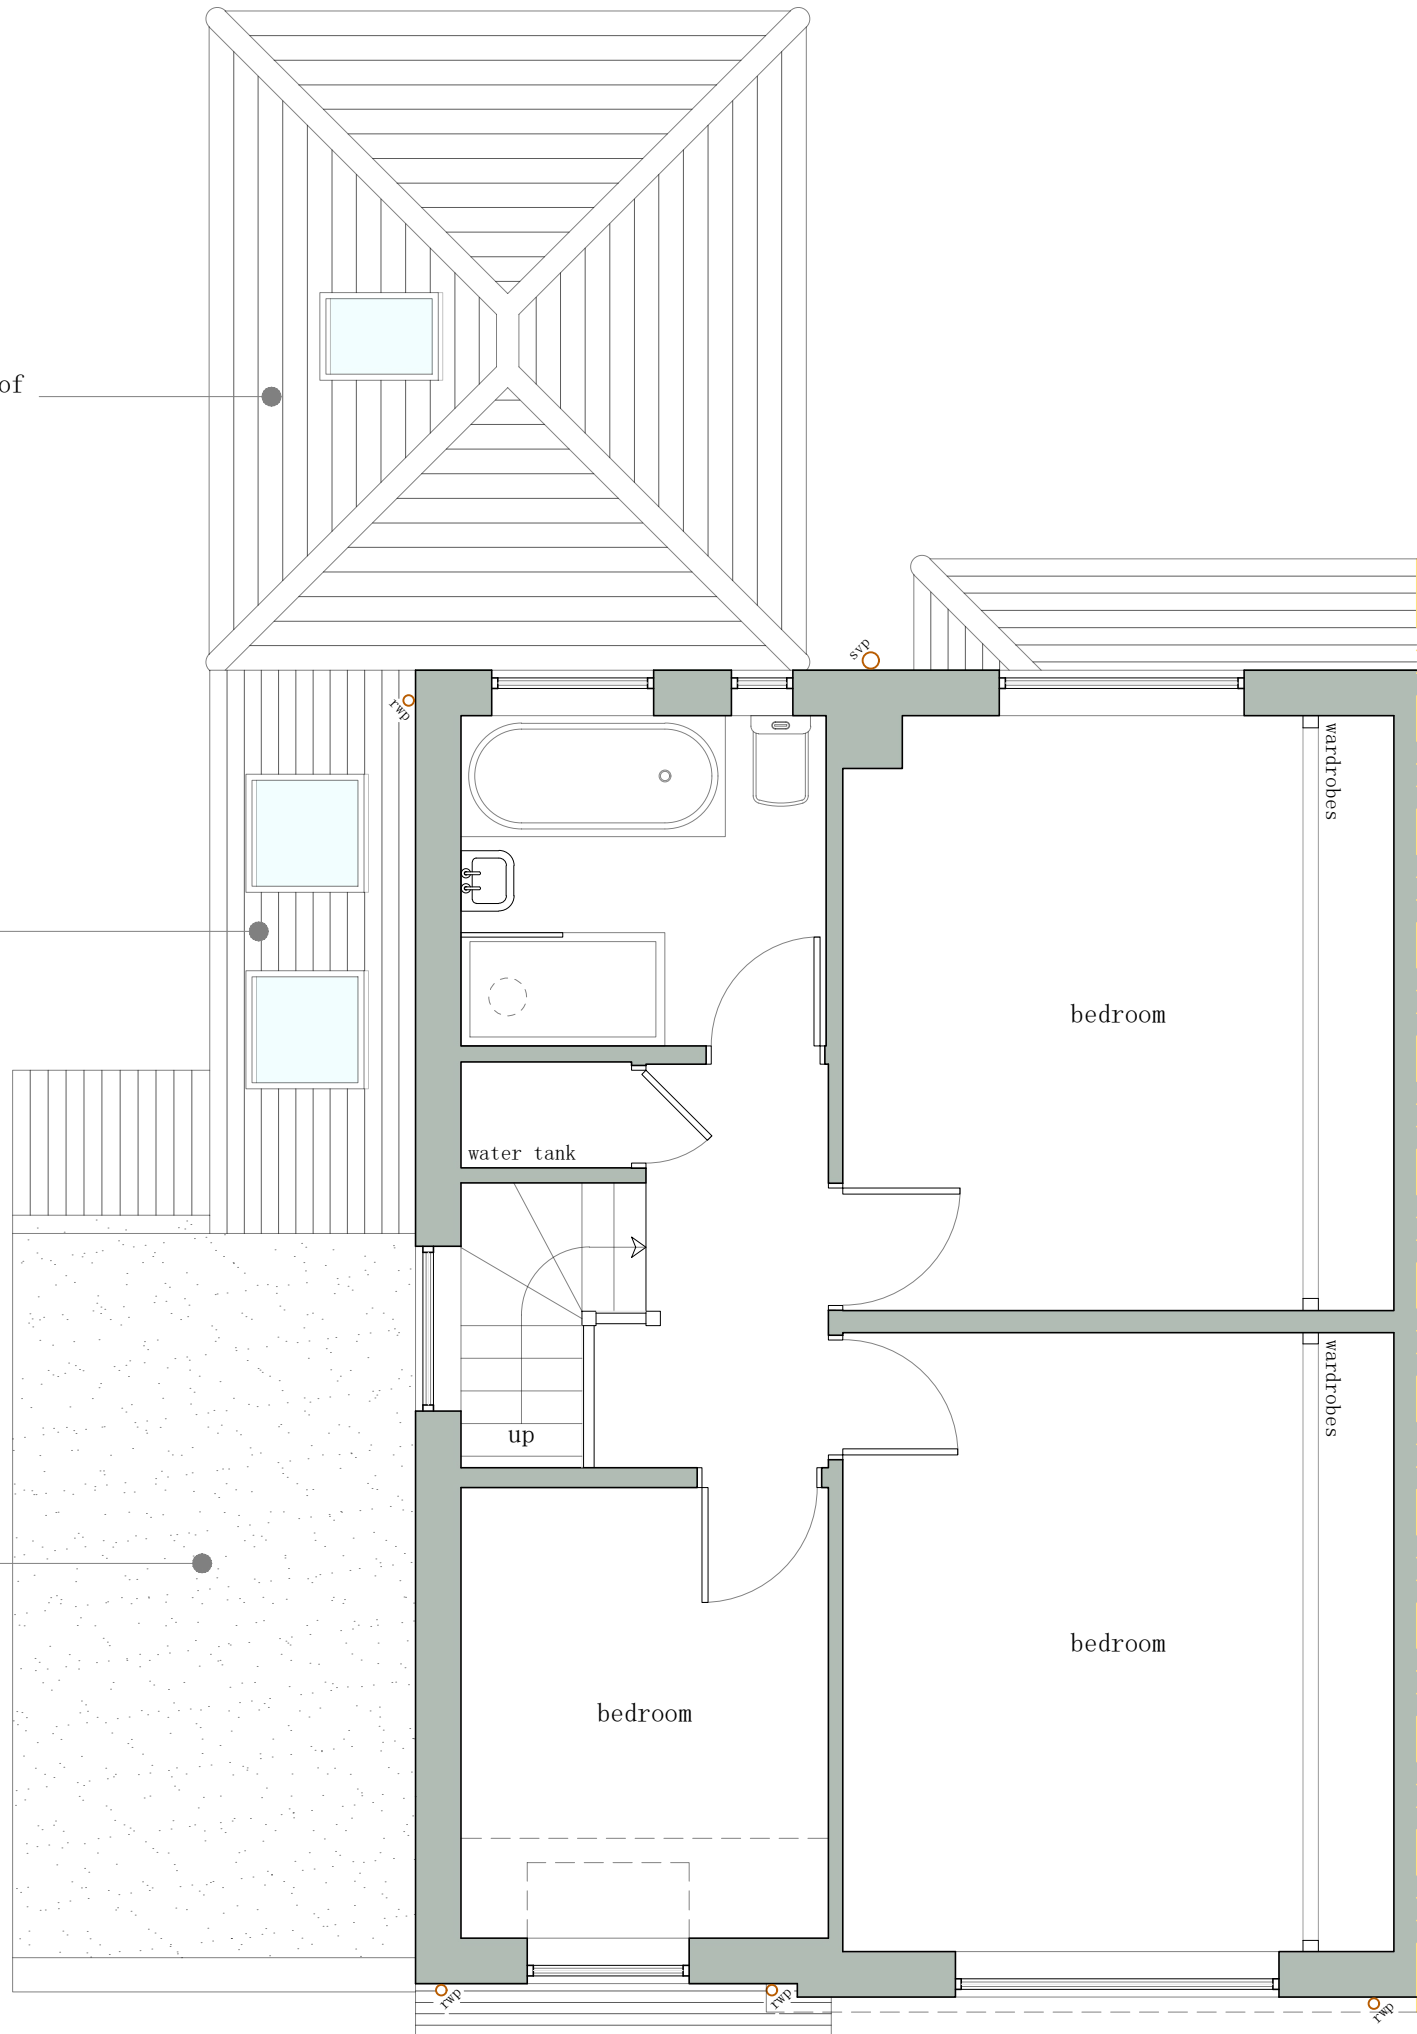

existing first floor plan 1:50

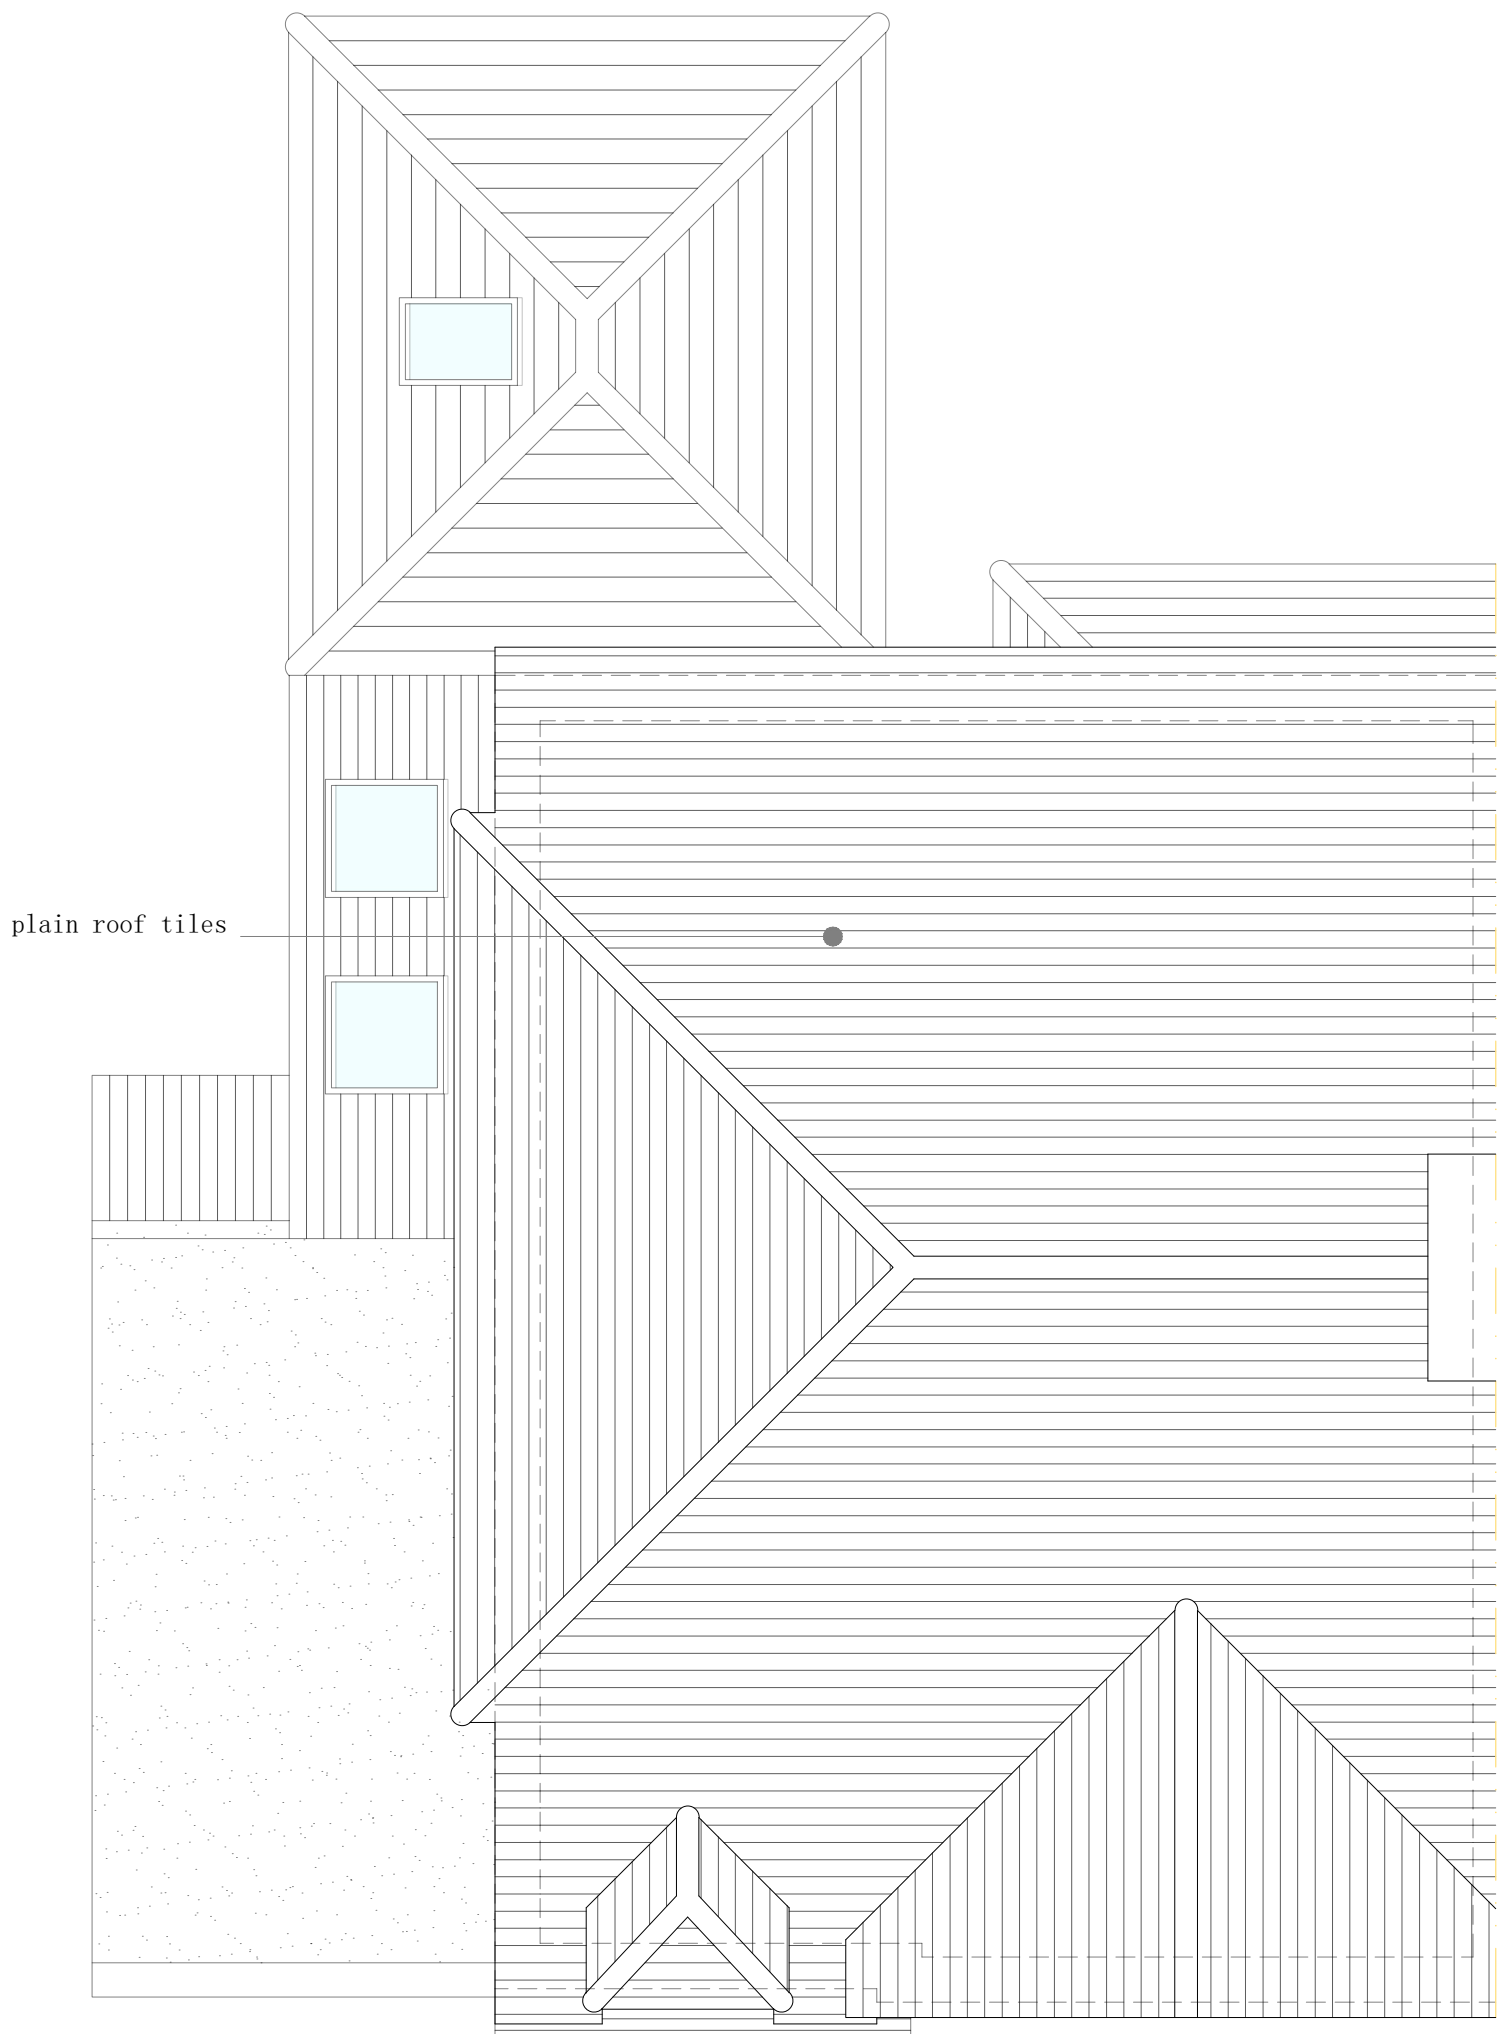

existing roof plan 1:50

 

Stage

Existing

Client

Mr & Mrs Brown

Site address
15 Oldfield Crescent
Southwick
West Sussex
BN42 4GA

Drawing title

Existing:
Floor & Roof Plans

Scale:	Paper size:	Drawn:	Checked:
In drawing	A1	B Garrish	Director
Project No:	Drawing No:	Revision:	Date:
125	E. 01		13/05/2026