


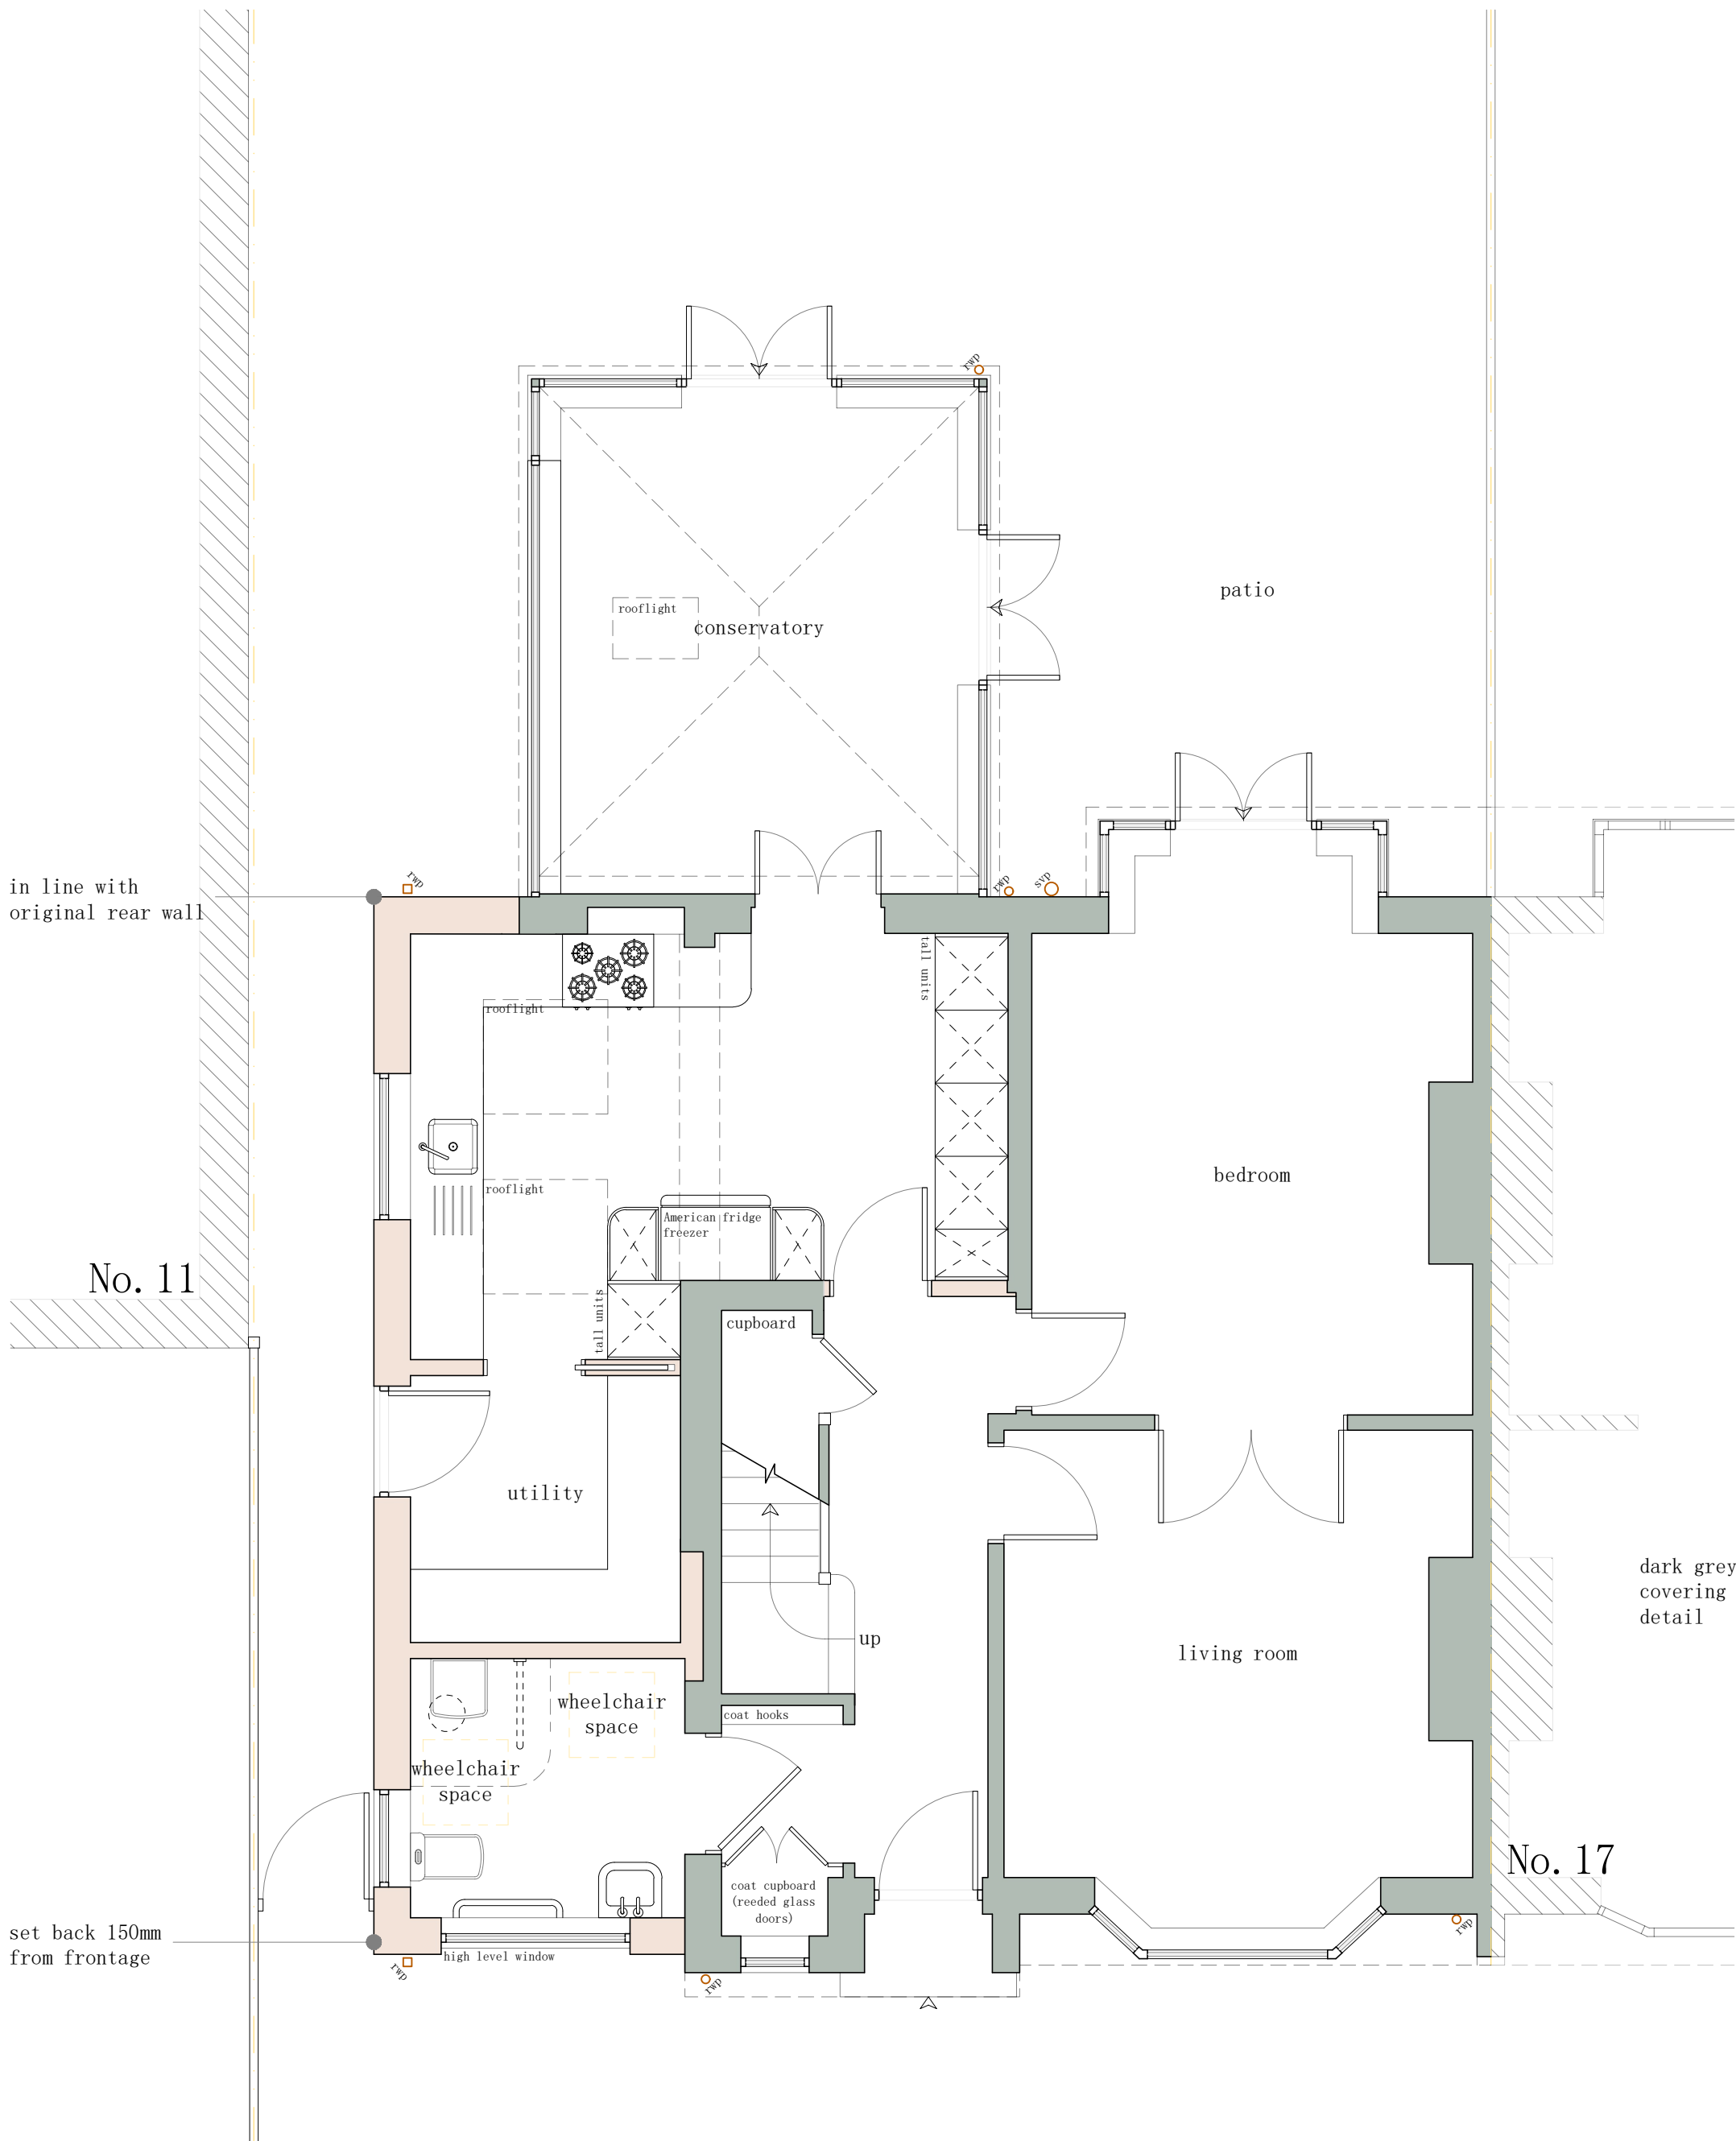


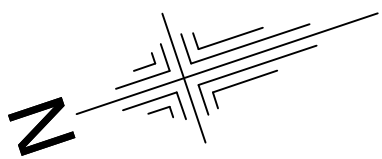

proposed ground floor plan 1:50

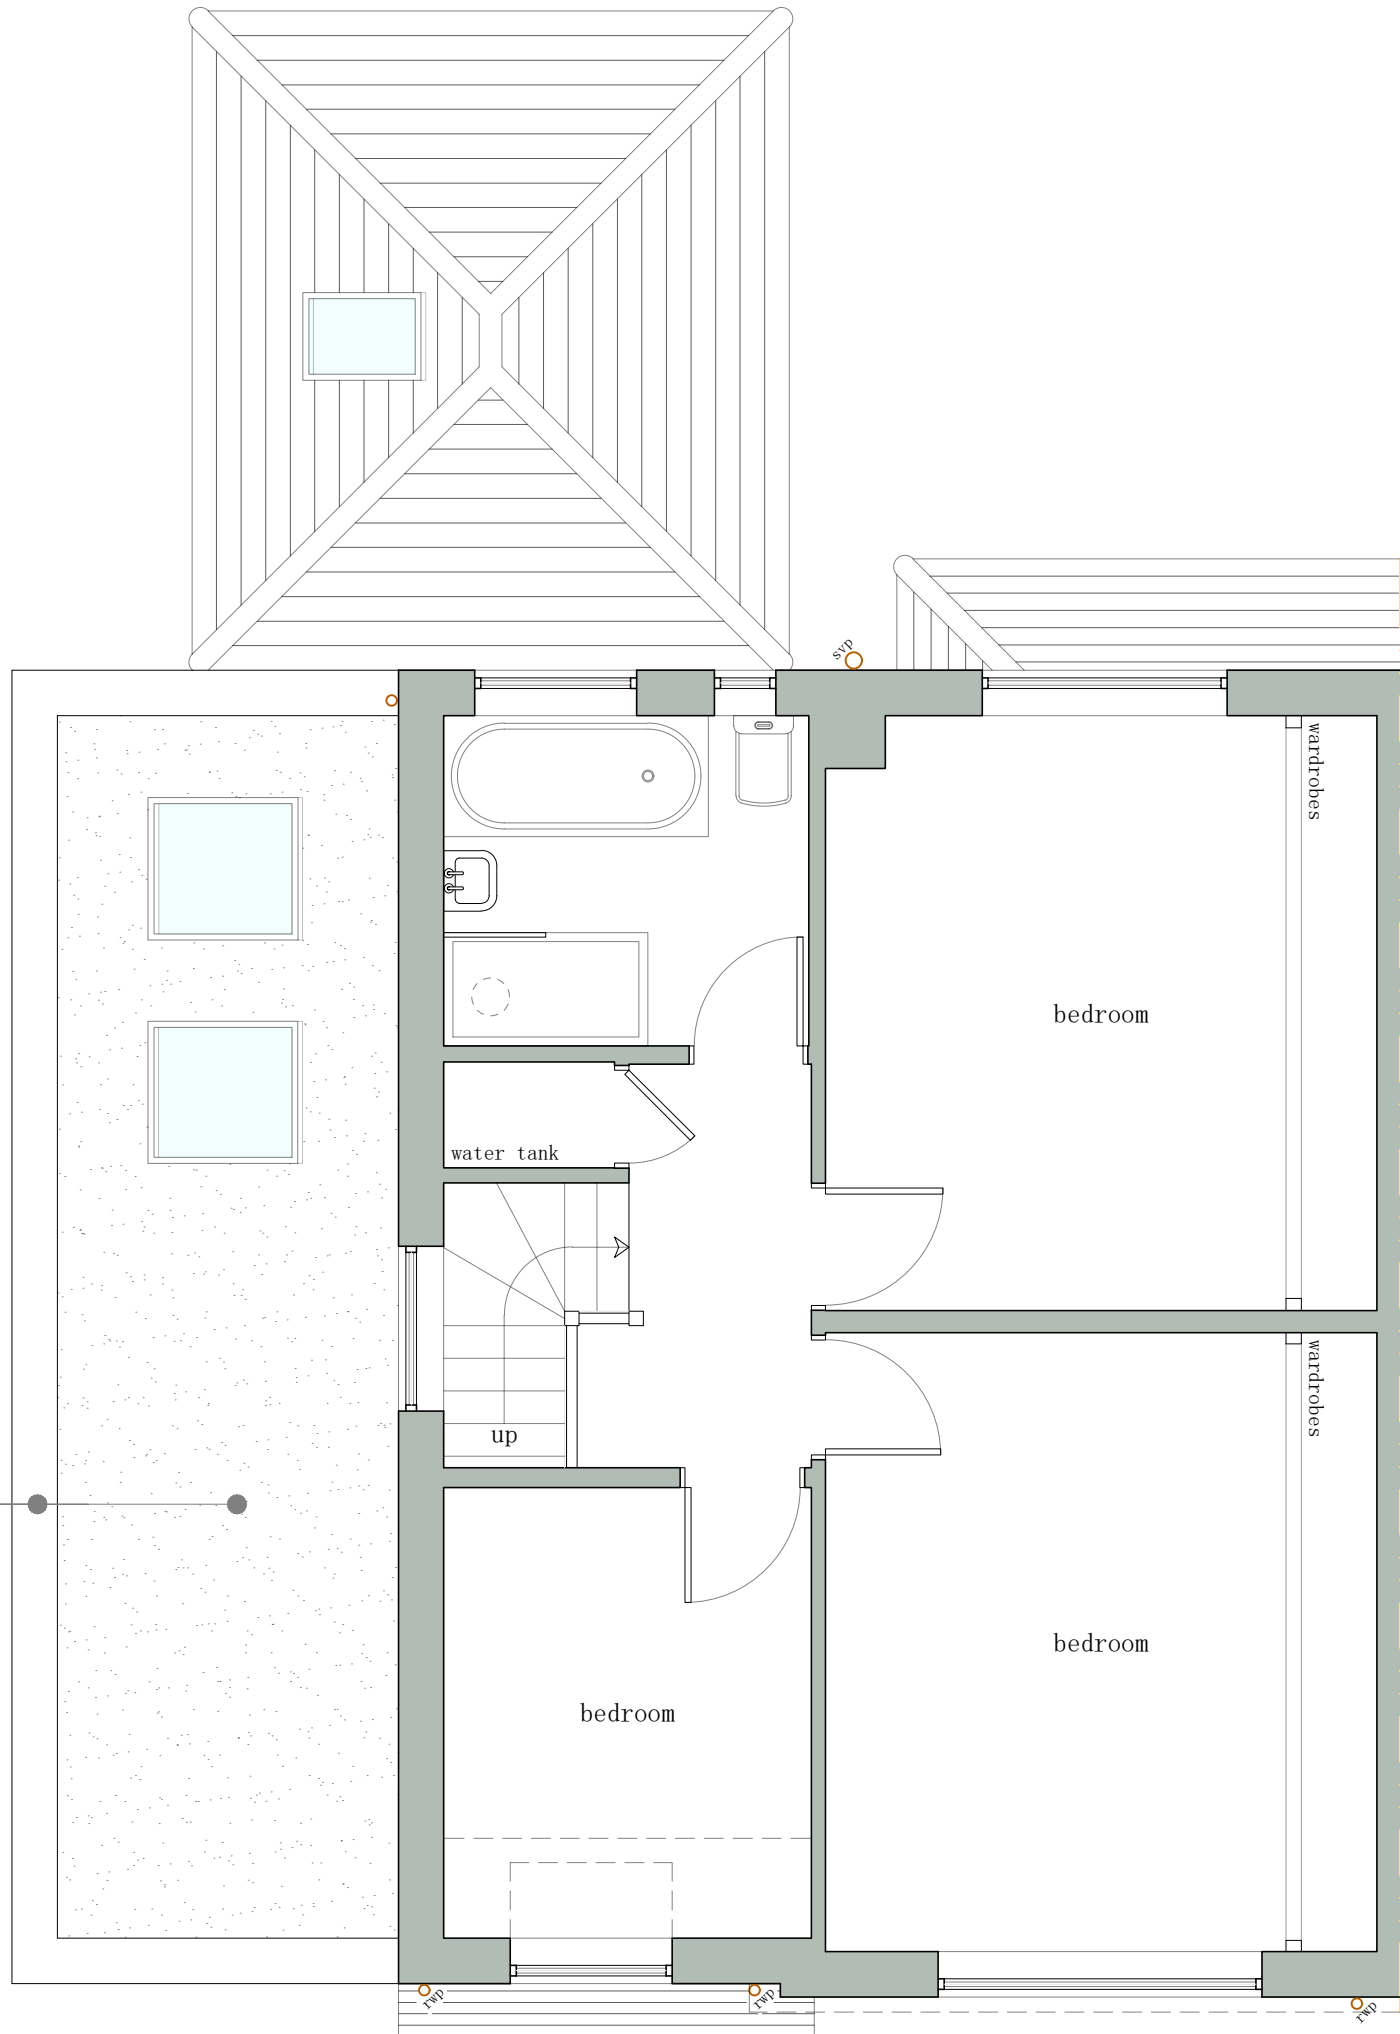

proposed first floor plan 1:50

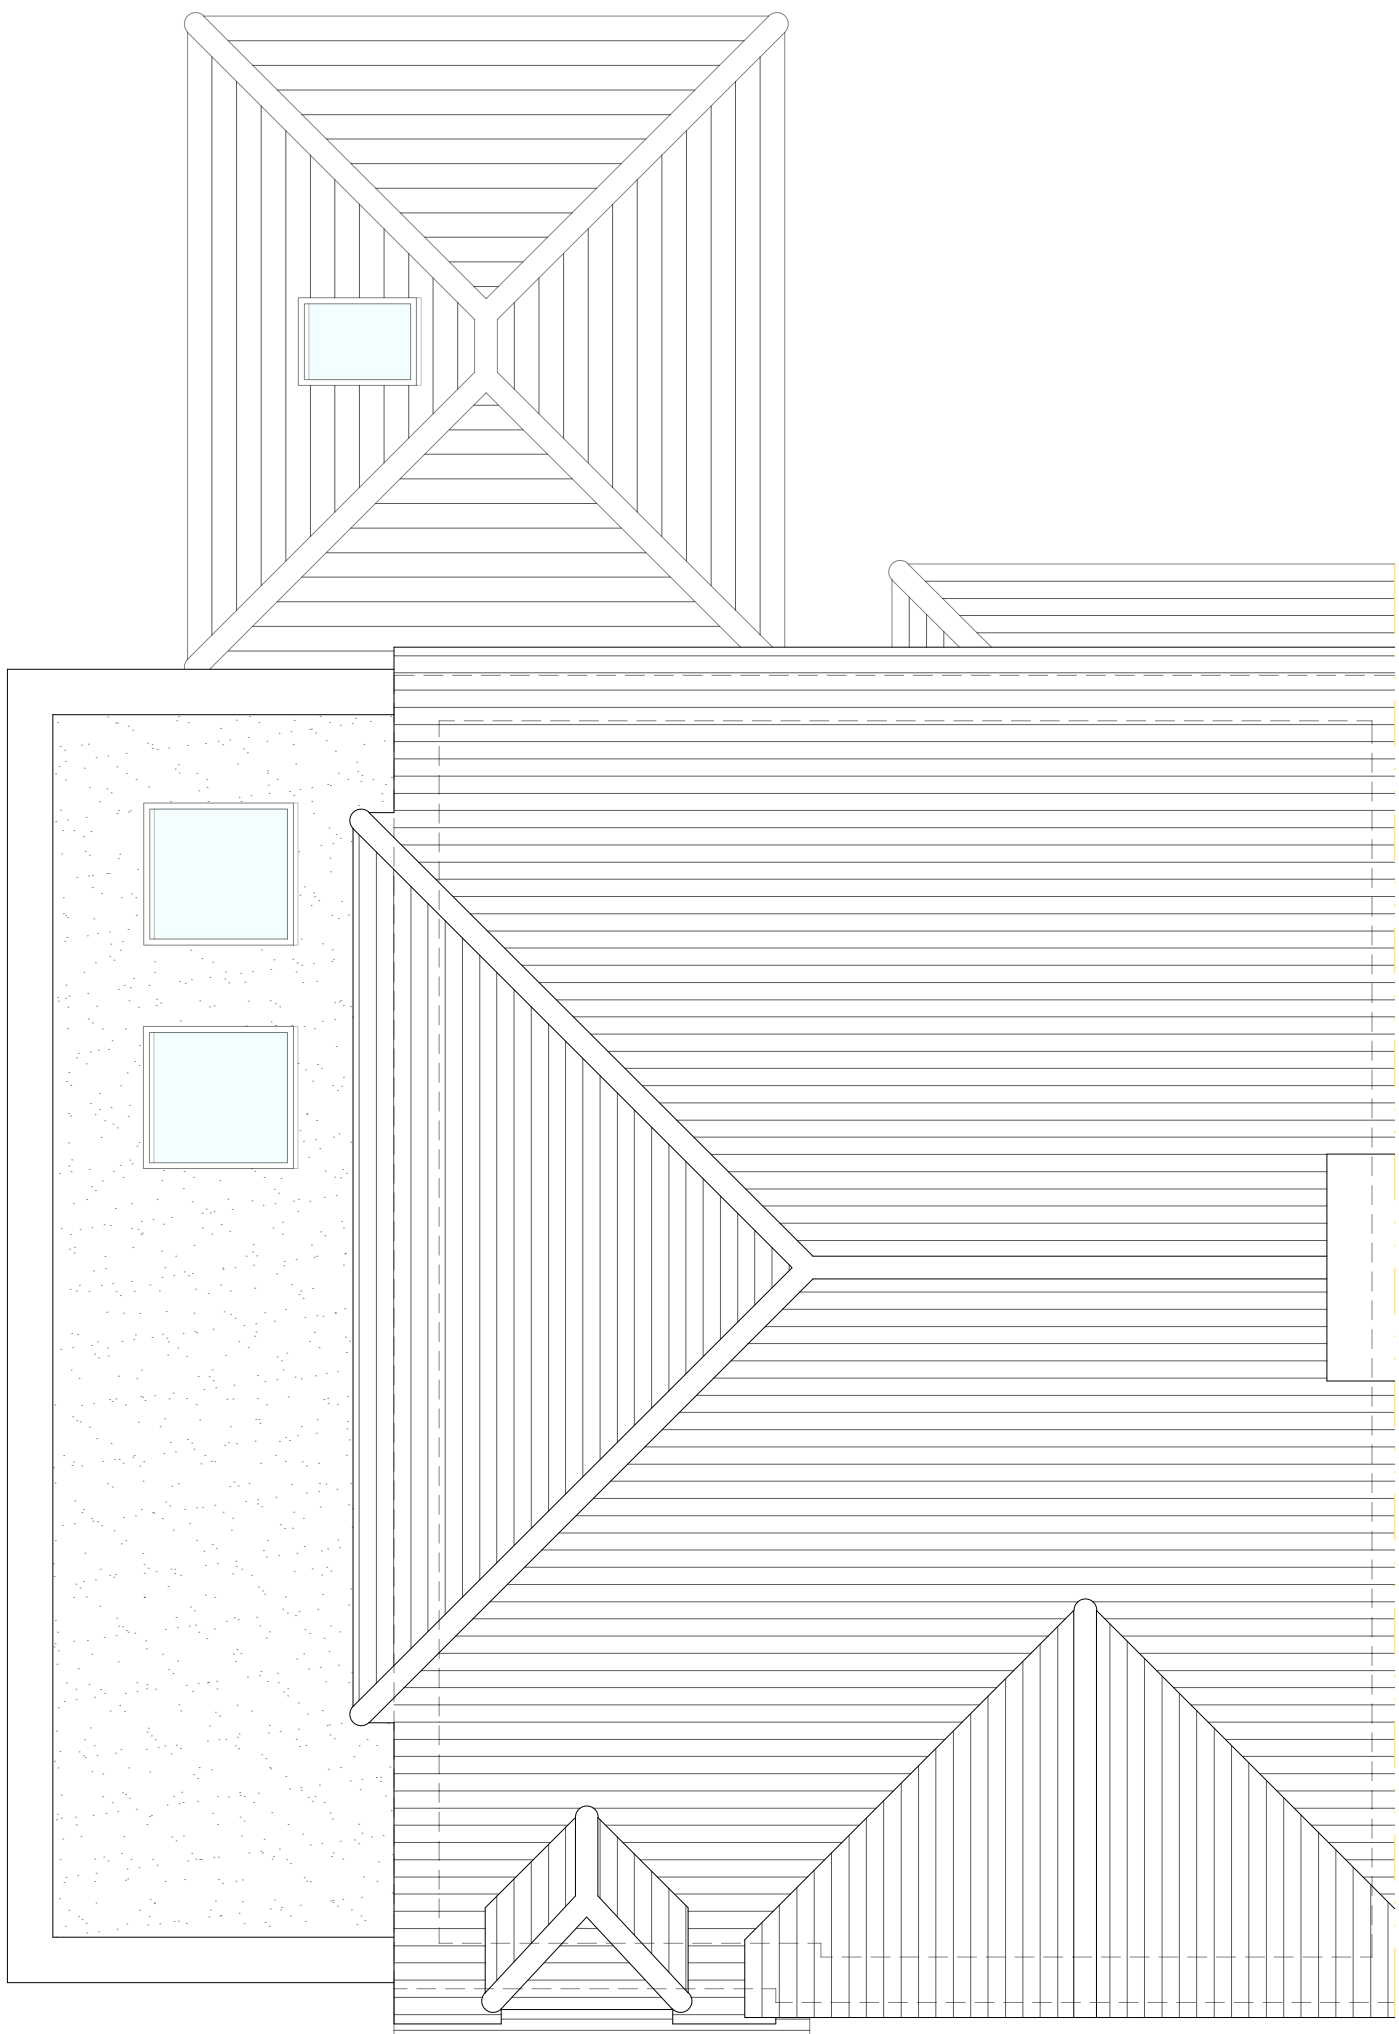

proposed roof plan 1:50



Stage

Proposed

Client

Mr & Mrs Brown

Site address
15 Oldfield Crescent
Southwick
West Sussex
BN42 4GA

Drawing title

Proposed:
Floor & Roof Plans

Scale:	Paper size:	Drawn:	Checked:
In drawing	A1	B Garrish	Director
Project No:	Drawing No:	Revision:	Date:
125	P. 01		07/08/2026