




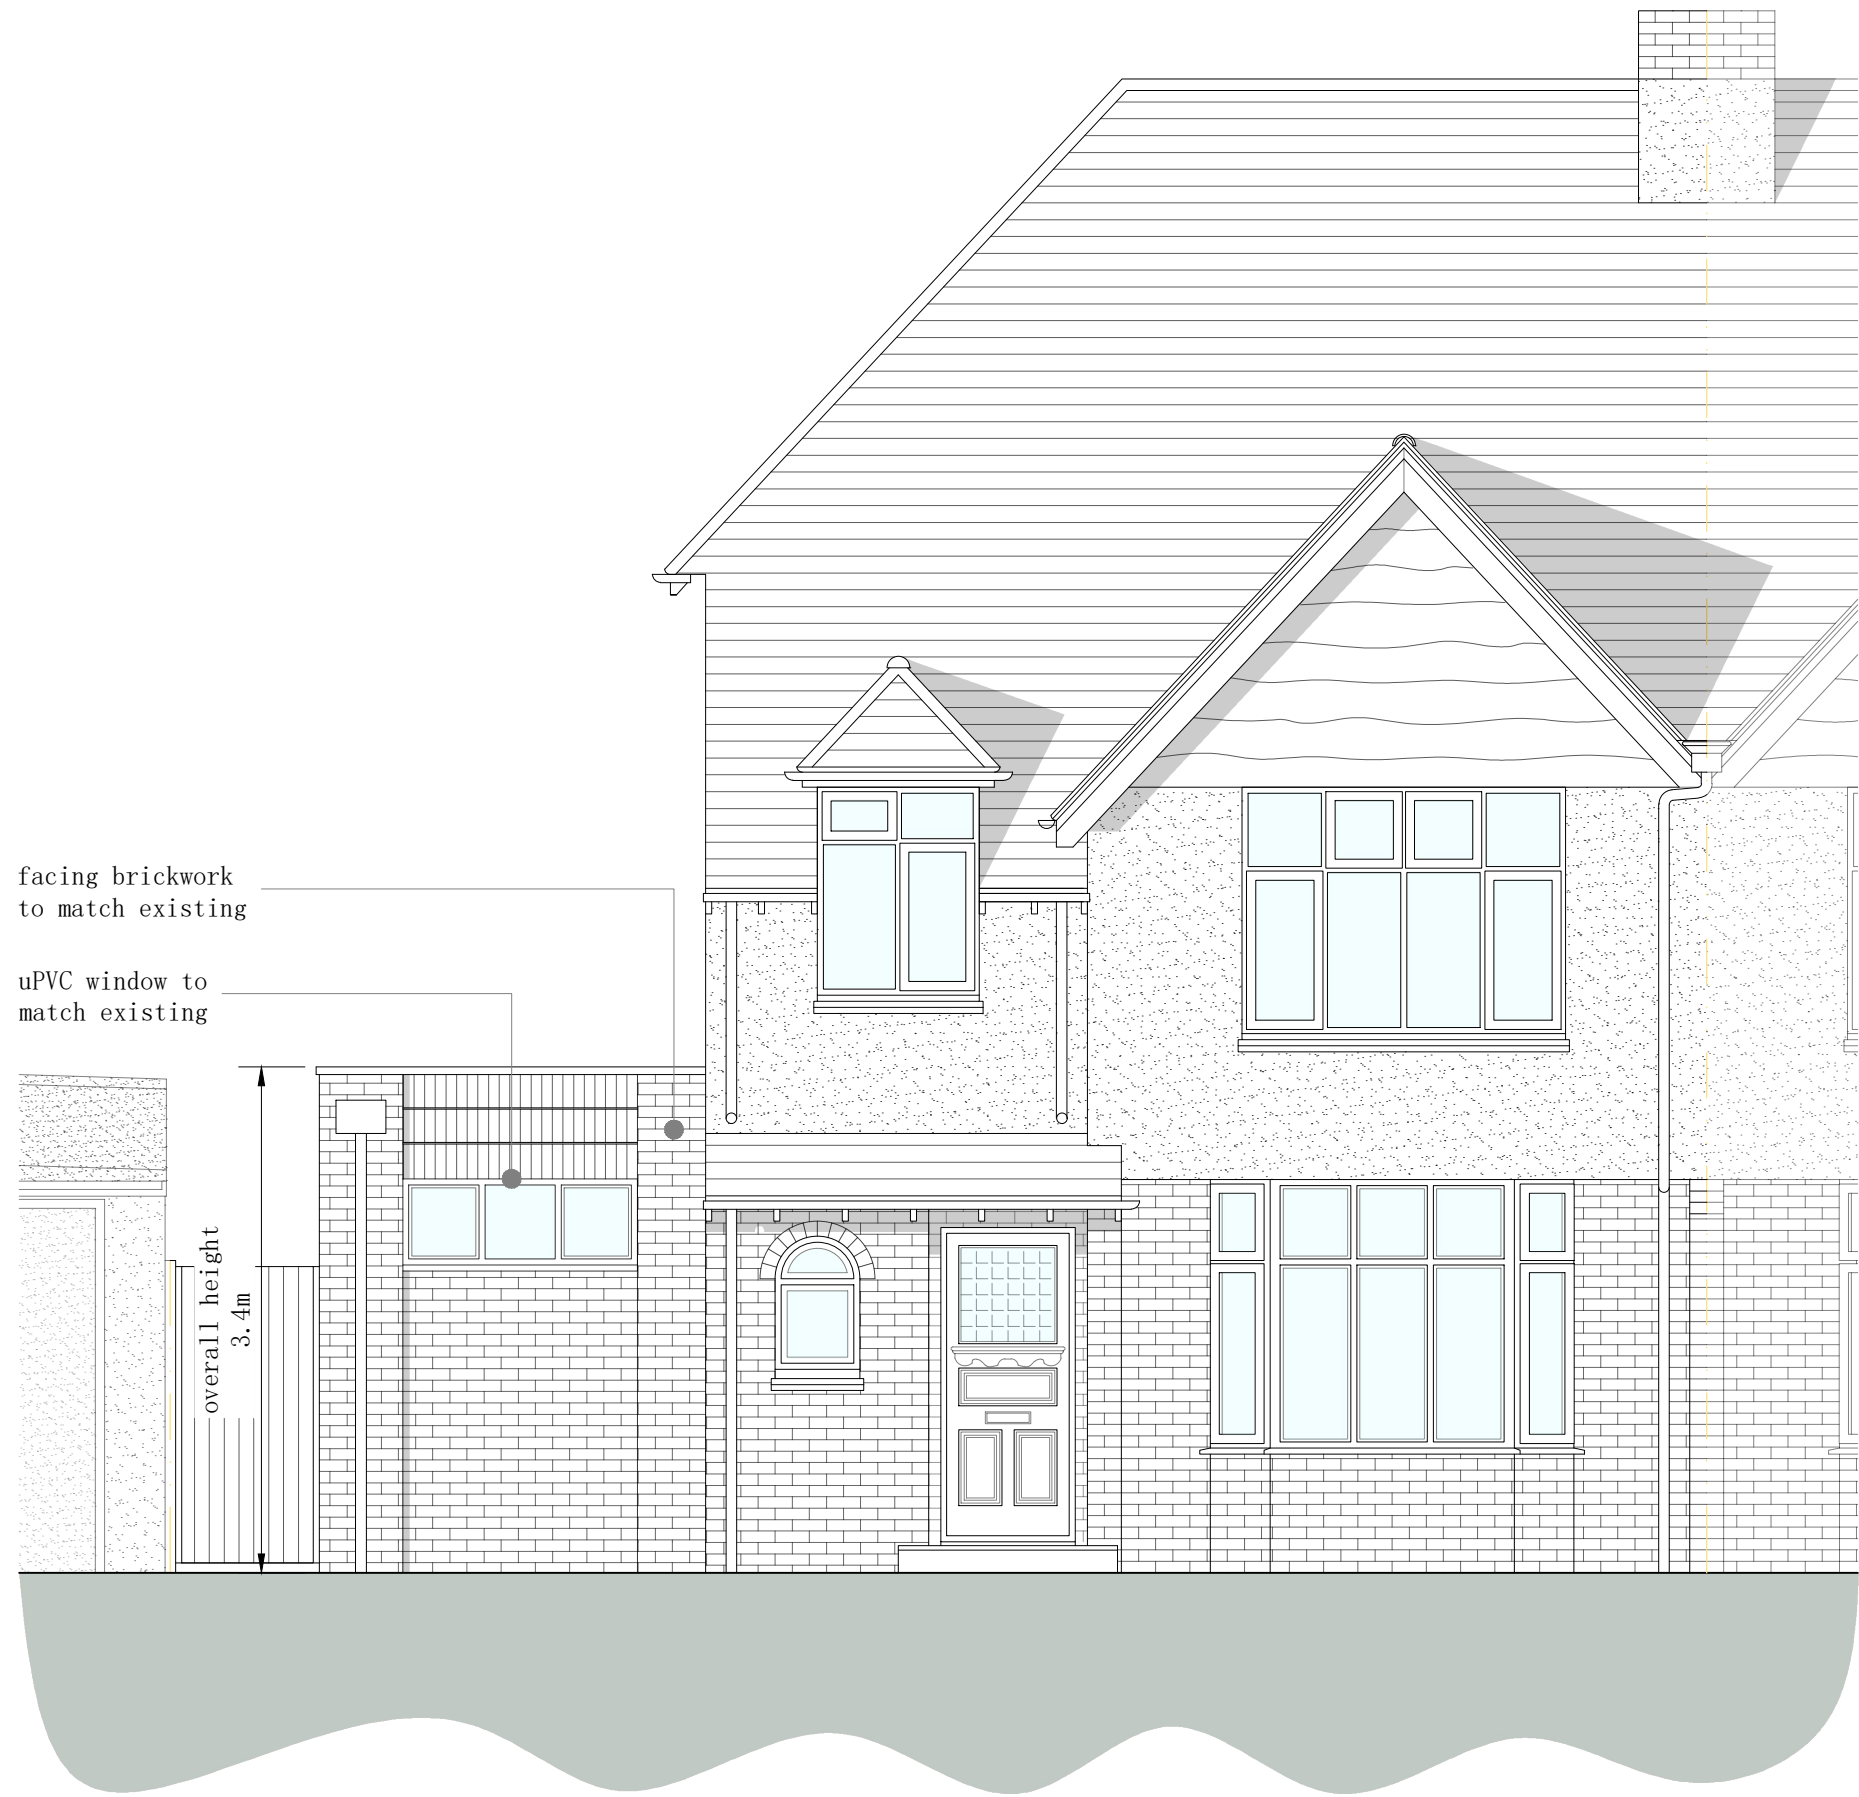

proposed west elevation 1:50

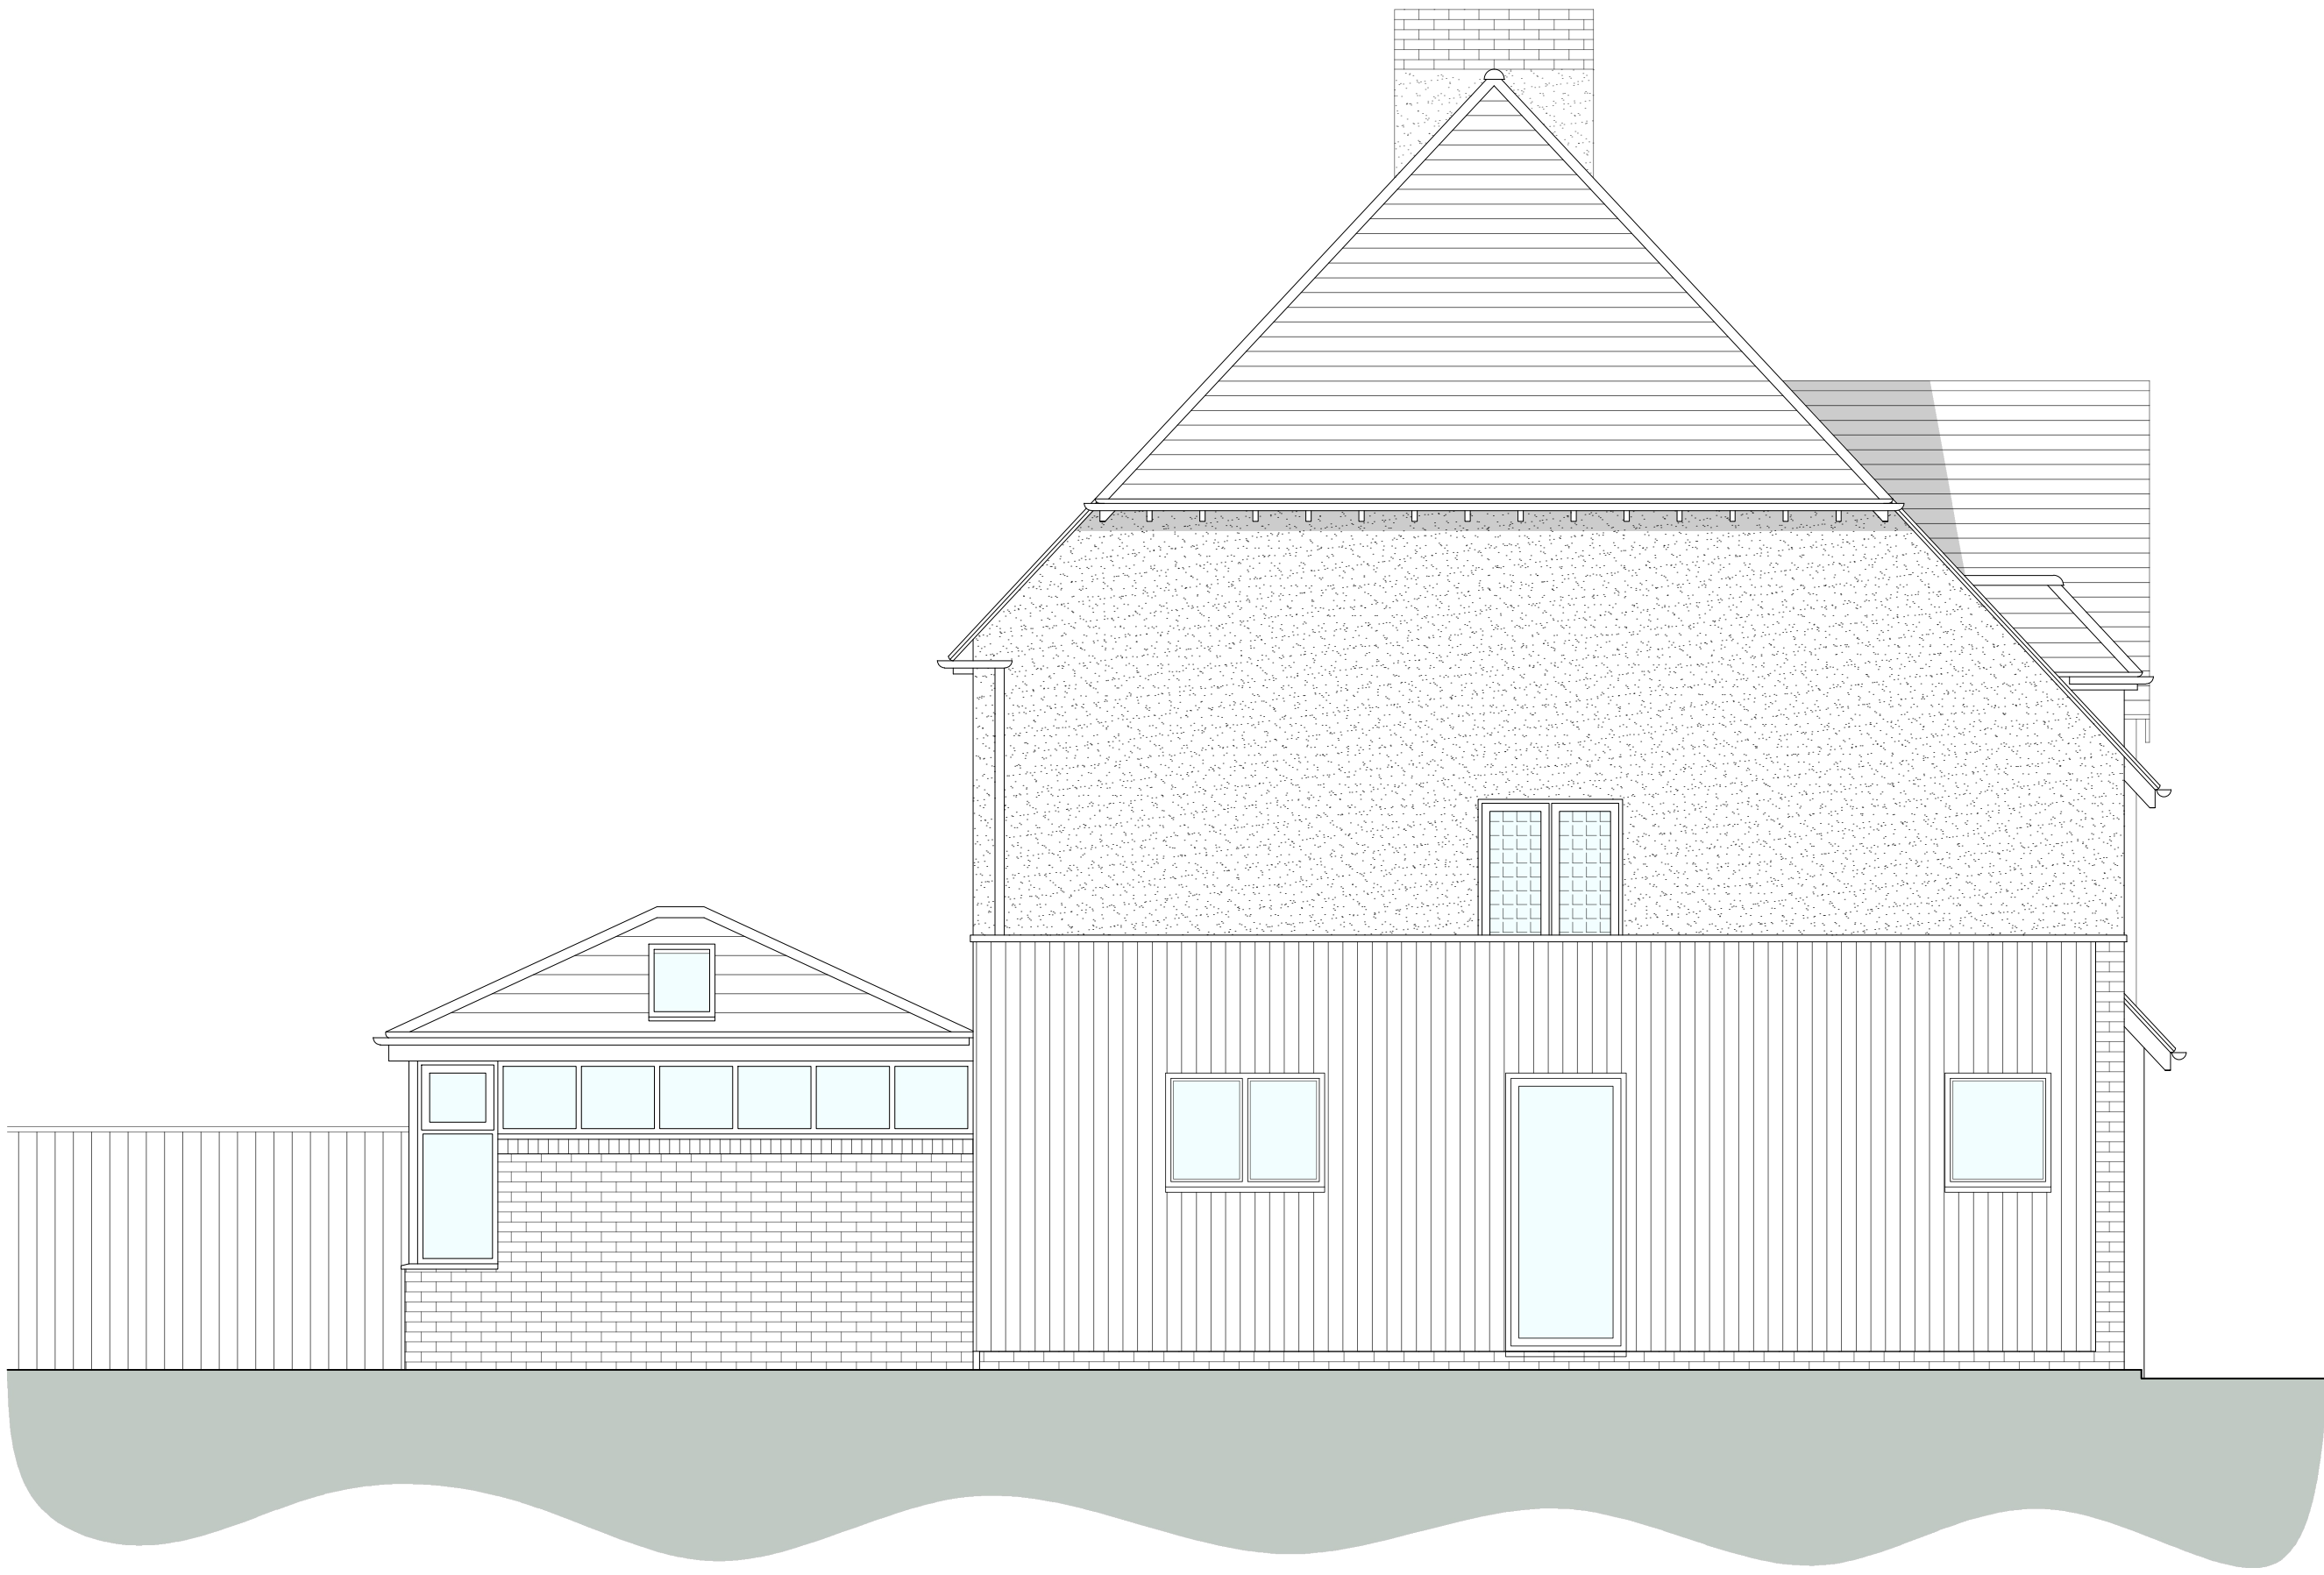


proposed north elevation 1:50

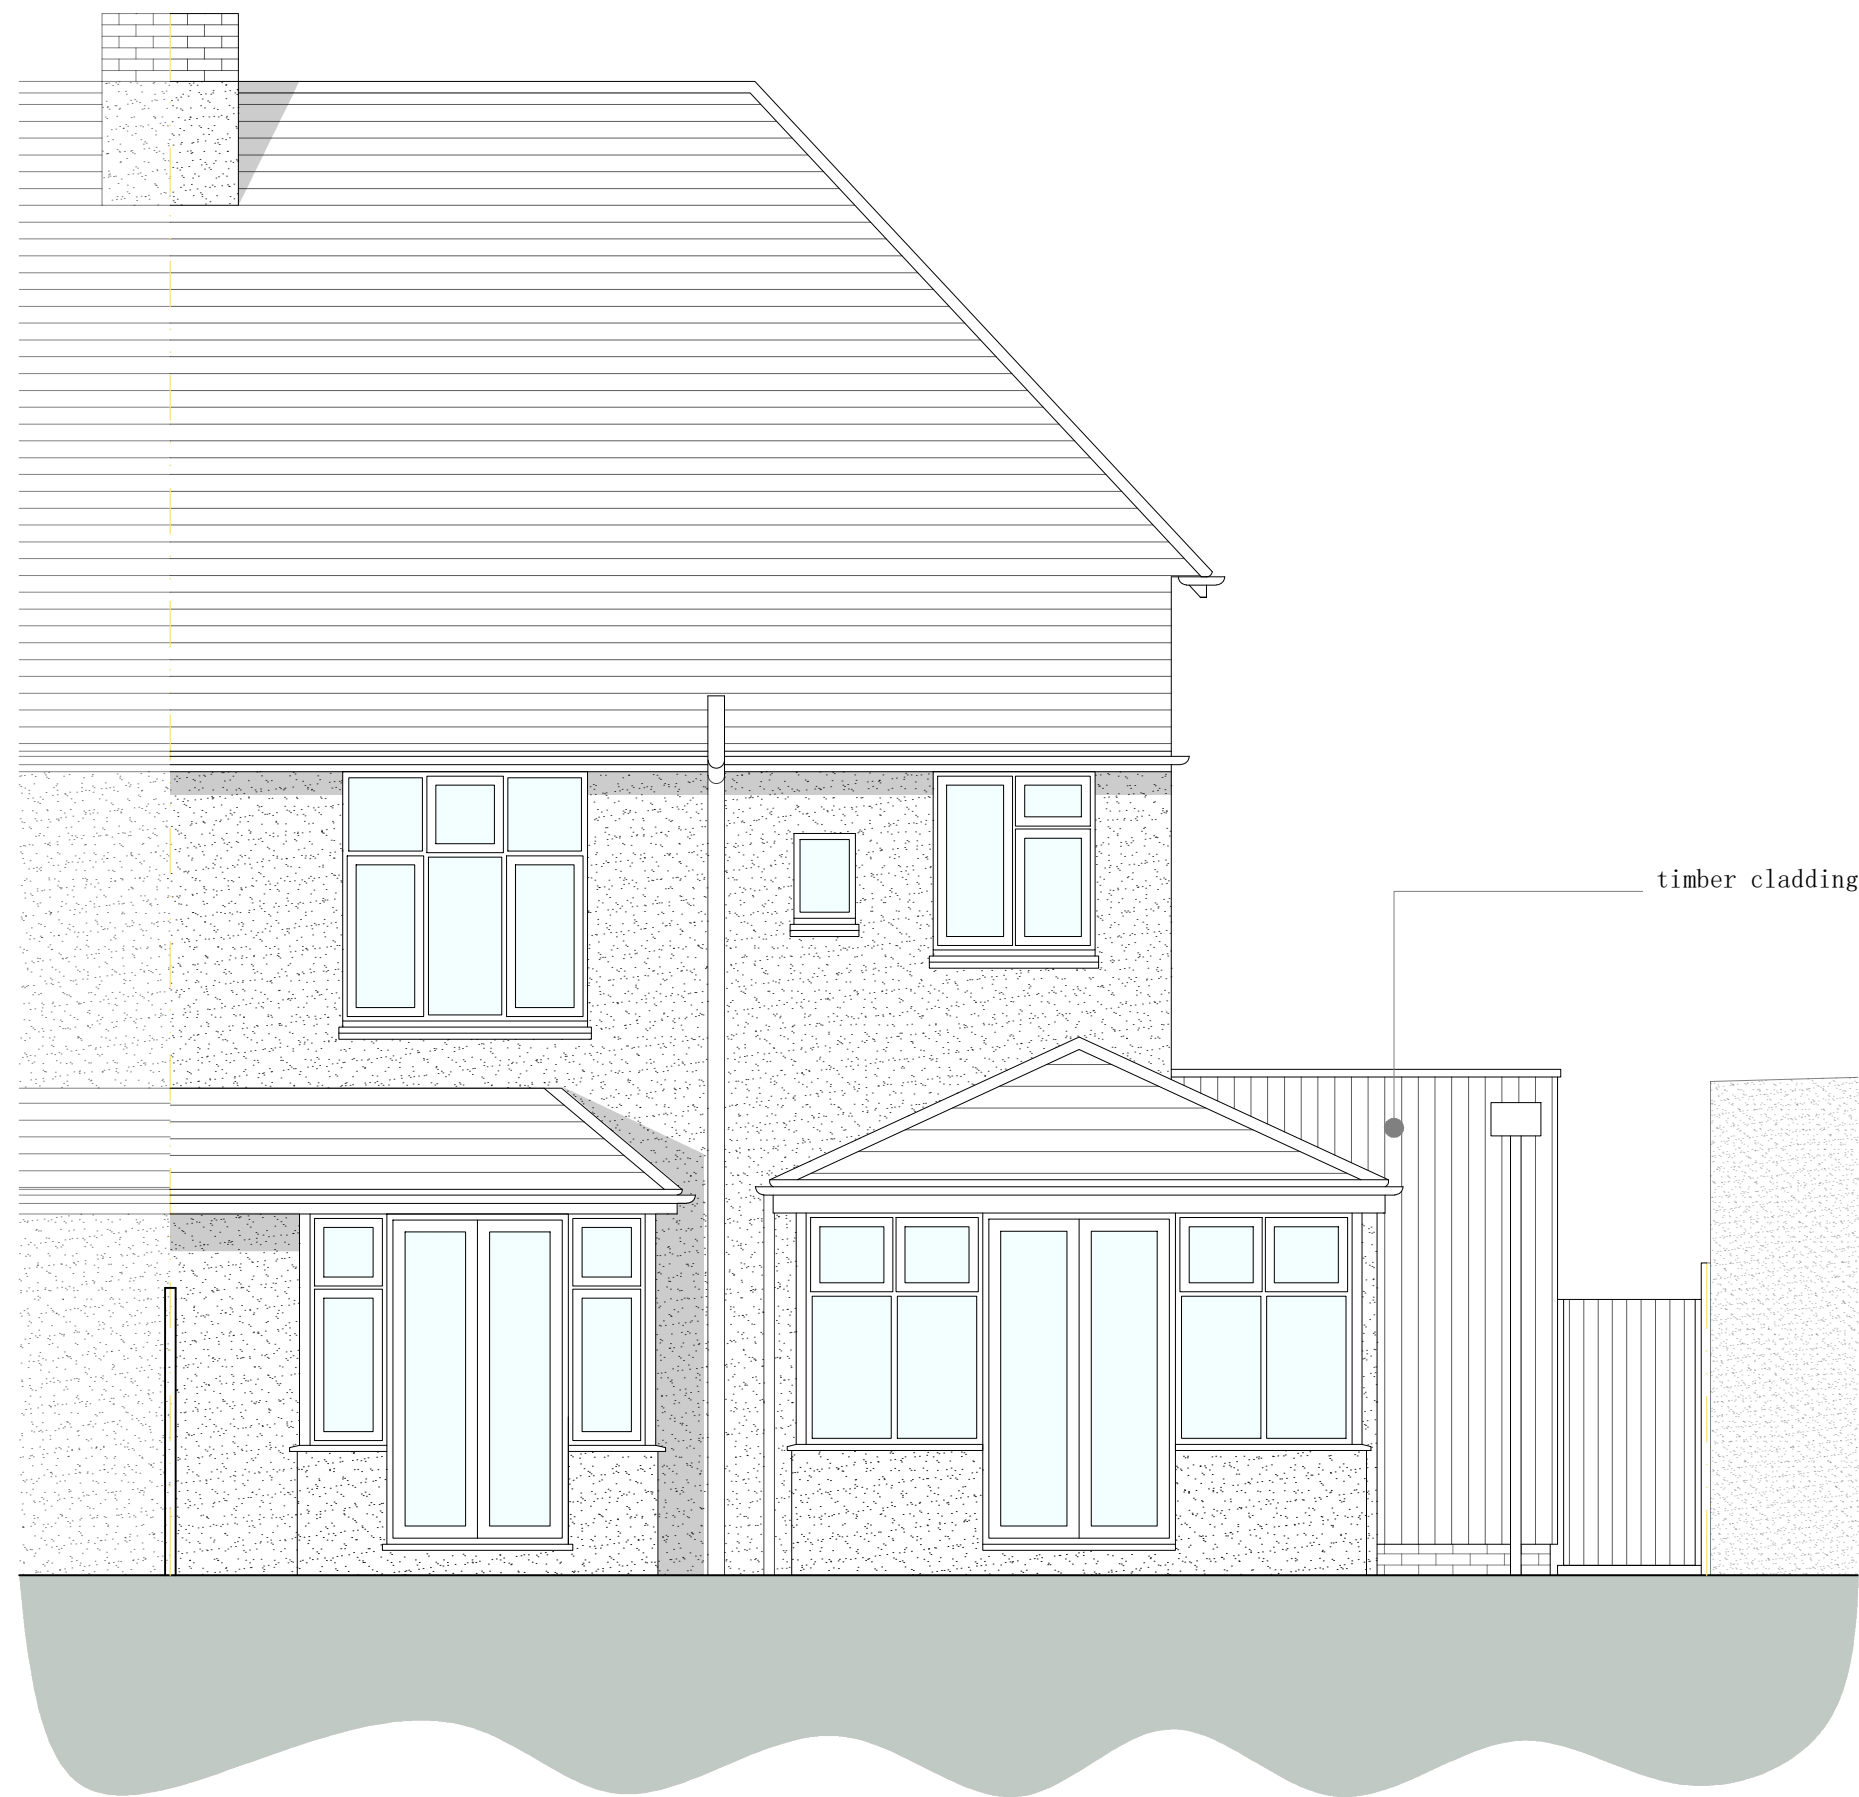

proposed east elevation 1:50



proposed south elevation 1:50

 

Stage

Proposed

Client

Mr & Mrs Brown

Site address
15 Oldfield Crescent
Southwick
West Sussex
BN42 4GA

Drawing title

Proposed: Elevations

Scale:	Paper size:	Drawn:	Checked:
In drawing	A1	B Garrish	Director
Project No:	Drawing No:	Revision:	Date:
125	P. 10		07/08/2026