



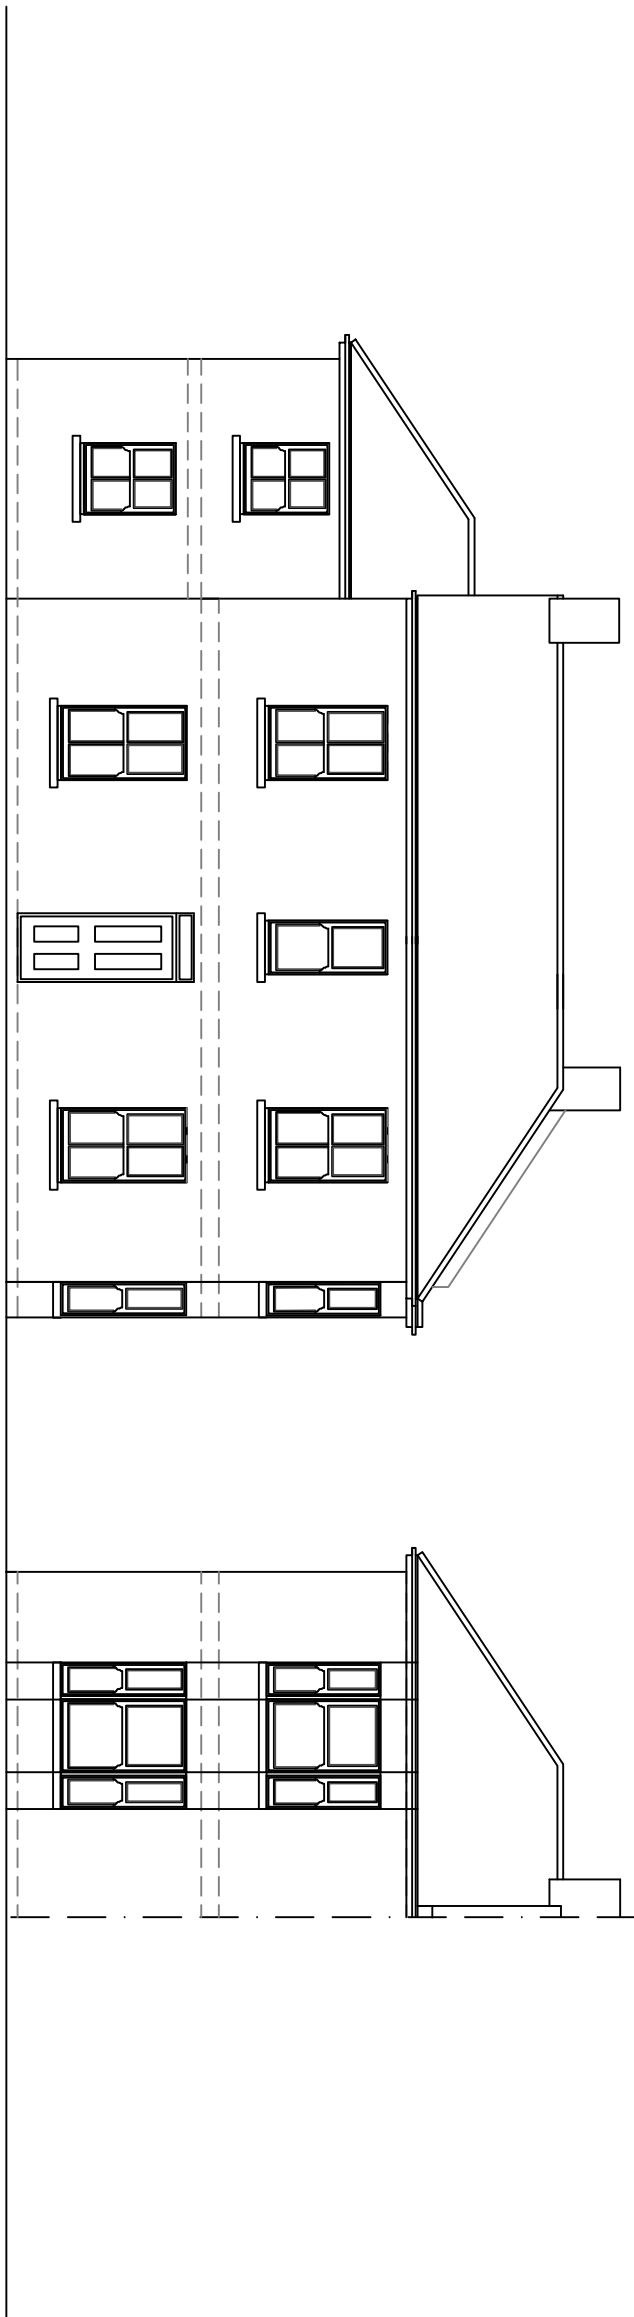


3 East Facing Front Elevation
1:100 Scale Bar

4 North Facing Side Elevation
1:100 Scale Bar

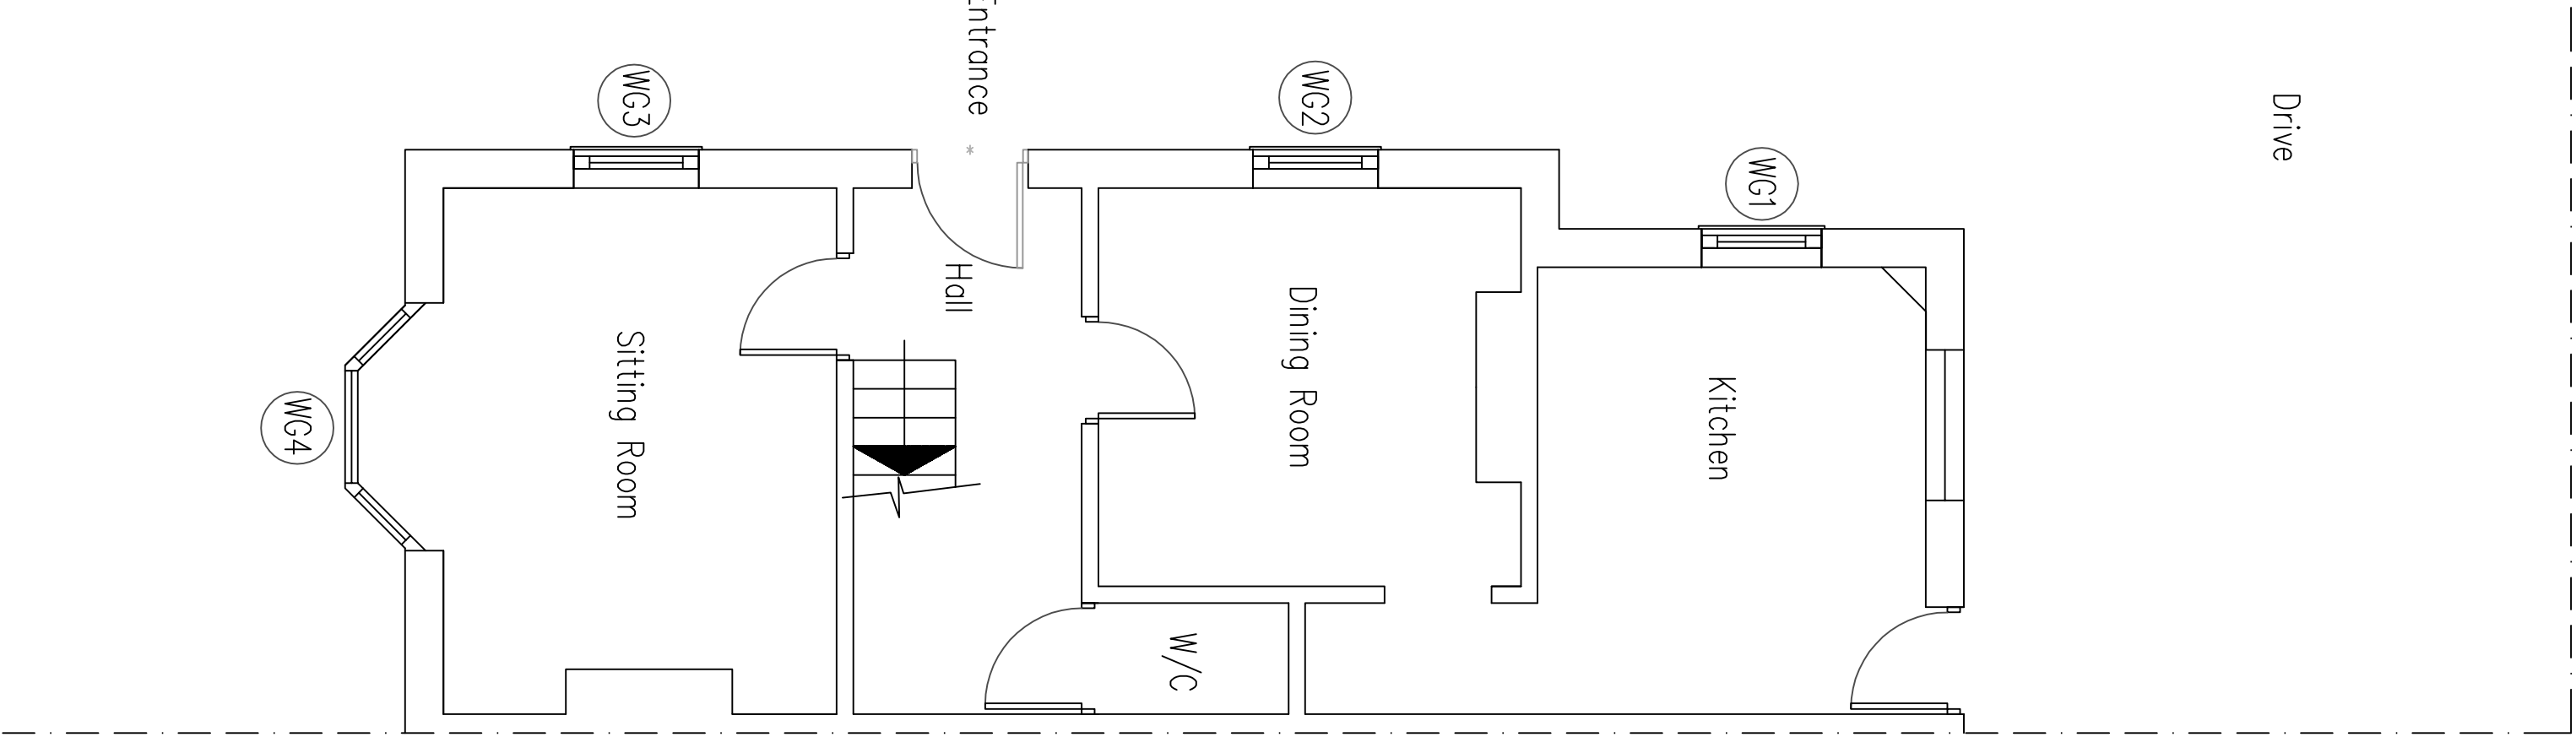


1 Ground Floor Plan
1:50 Scale Bar

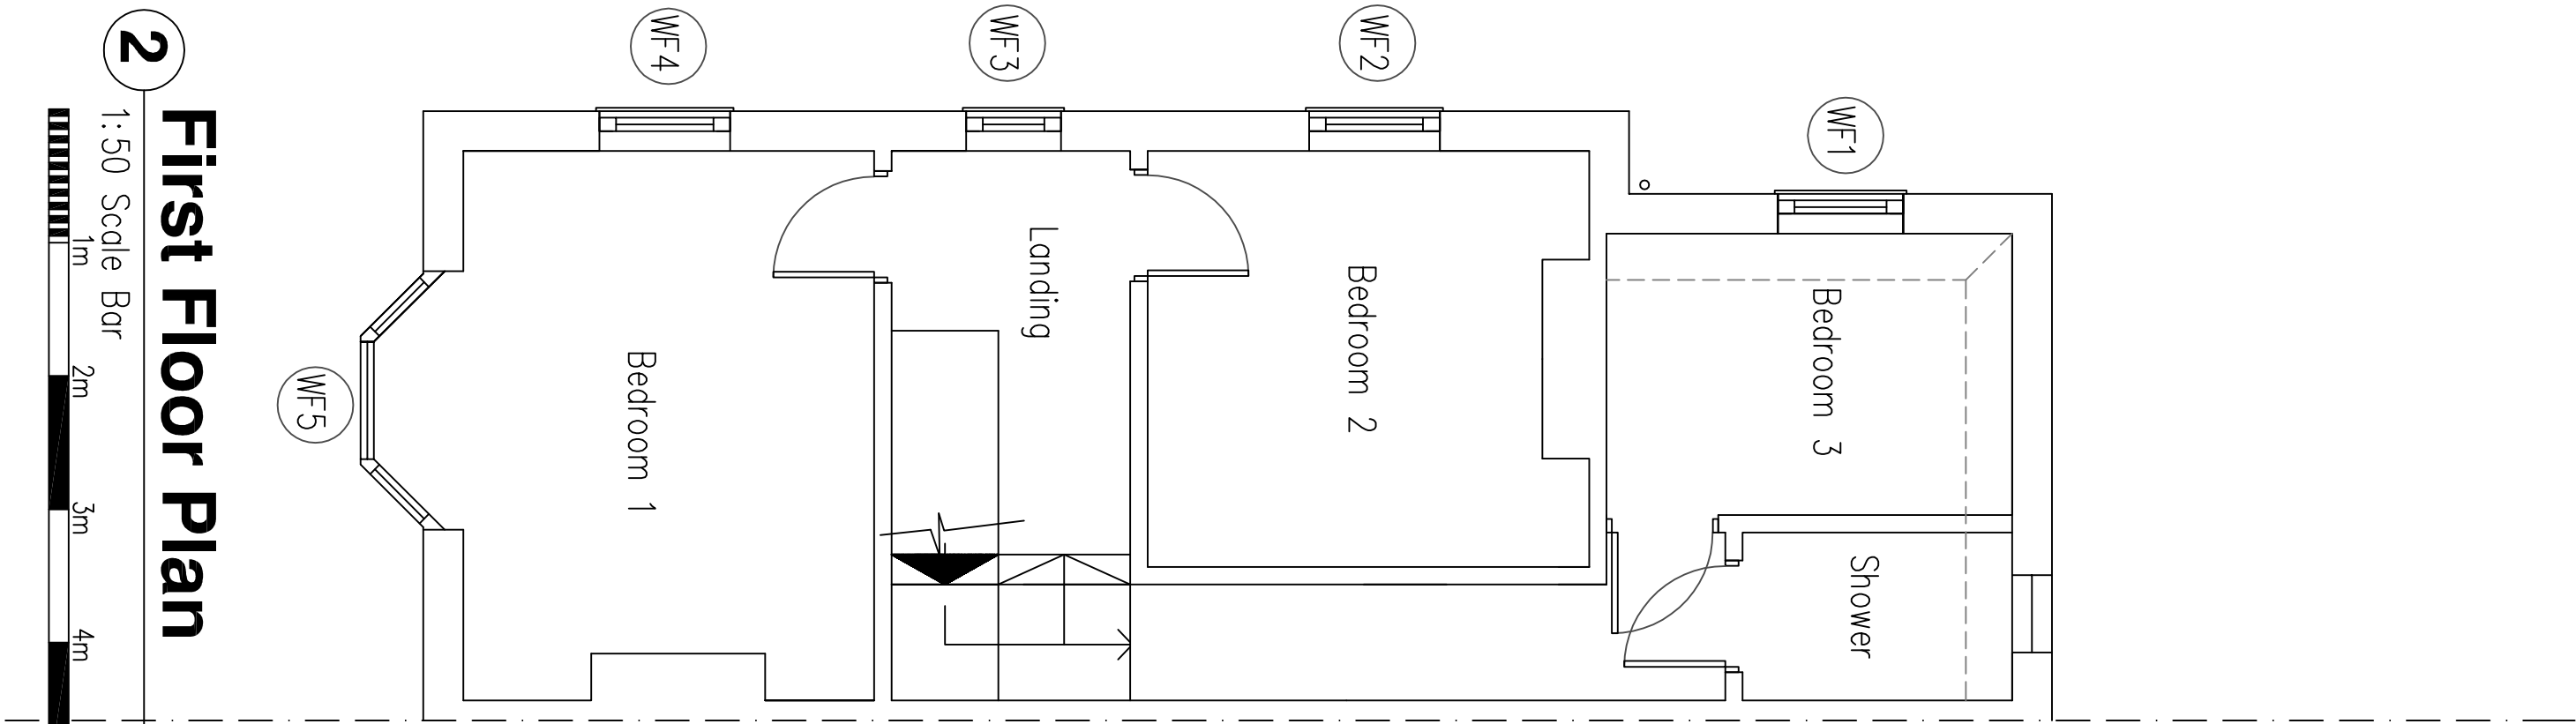

2 First Floor Plan
1:50 Scale Bar

NOTE:
Timber sash windows to be replaced:
WG1 – WG4
WF1 – WF5

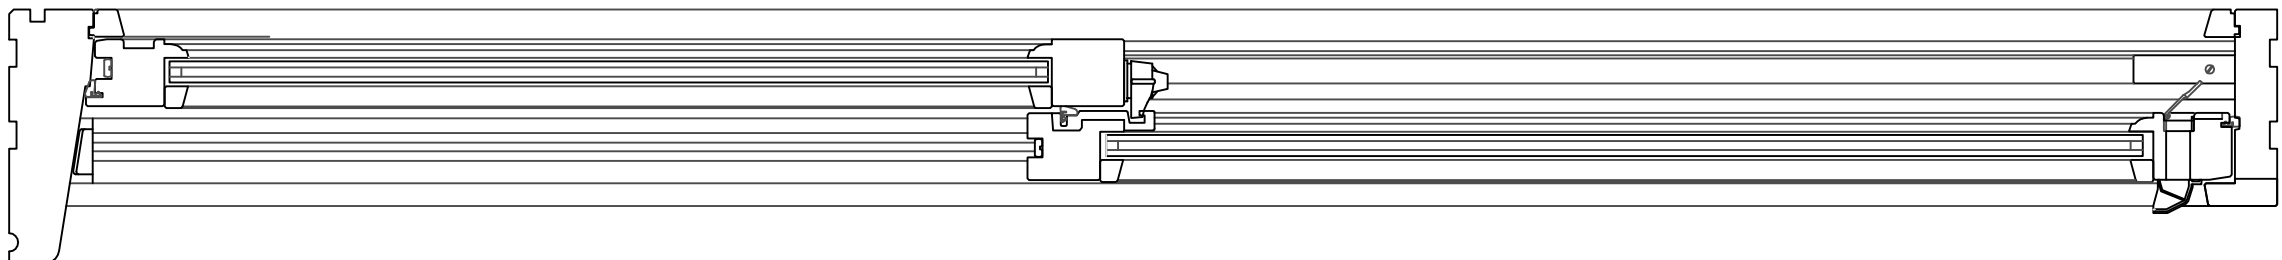

5 SECTION THROUGH SASH WINDOW
1:5 scale

DO NOT SCALE FROM THIS DRAWING EXCEPT FOR PLANNING AS PHOTOGRAPHS WILL BE SUBJECT TO DISTORTION. DIMENSIONS BEING GIVEN IN THIS DRAWING SHALL TAKE PRECEDENCE OVER ANY DIMENSIONS SHOWN ON PHOTOGRAPHS. ALL OTHER DIMENSIONS SHALL BE TAKEN FROM THIS DRAWING. ANY DISCREPANCIES MUST BE BROUGHT TO THE ATTENTION OF THE ARCHITECT IMMEDIATELY. THE CONTRACTOR MUST VERIFY ALL DIMENSIONS BY SITE MEASUREMENT BEFORE ORDERING MATERIALS OR MANUFACTURING COMPONENTS. DIMENSIONS SHOWN ON THIS DRAWING ARE APPROXIMATE AND NOT TO BE OF EQUAL OR HIGHER PERFORMANCE AND NOT IN CONFLICT WITH OTHER ELEMENTS. FOUNDATIONS/FLOOR CONSTRUCTION DESIGNED BY STRUCTURAL ENGINEER TO SUIT LOCAL ETC. ALL TO BE APPROVED BY BUILDING CONTROL.

Project:

Proposed window replacement and Internal Alterations At: 90 Victoria Rd Shoreham By Sea West Sussex


Drawing title:

Plans & Elevations As Existing

Client:

Gareth Piggett

© Copyright of:

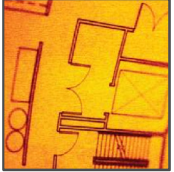

Architectural & Planning Services
7 Erimingham Rd
Shoreham By Sea
West Sussex
BN43 5NQ

01273 441099
01273 441101
e-mail: benw@bjwarchitectural.co.uk
website: bjwarchitectural.co.uk

BJW

Scale: 1:50 1:100

Paper size A1

Date: 26.7.2026

Drawn: BJW

Dwg. No. 01

Rev'n

Notes: All dimensions to be checked on site.