
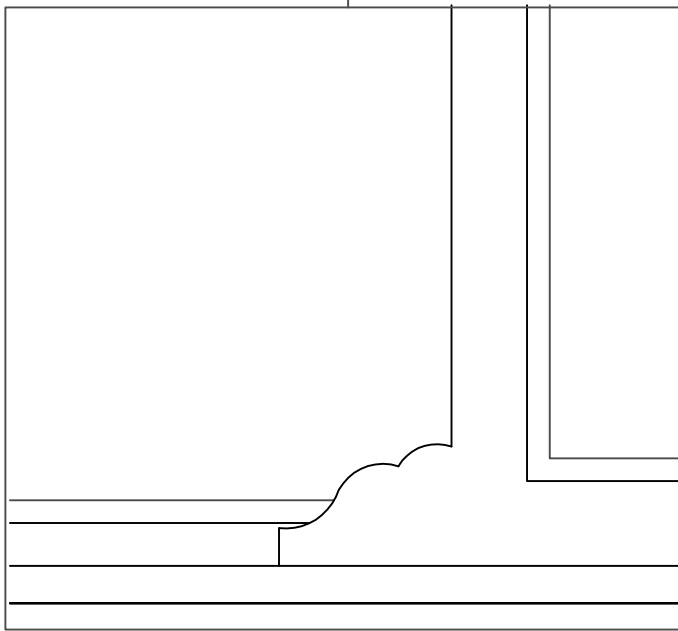
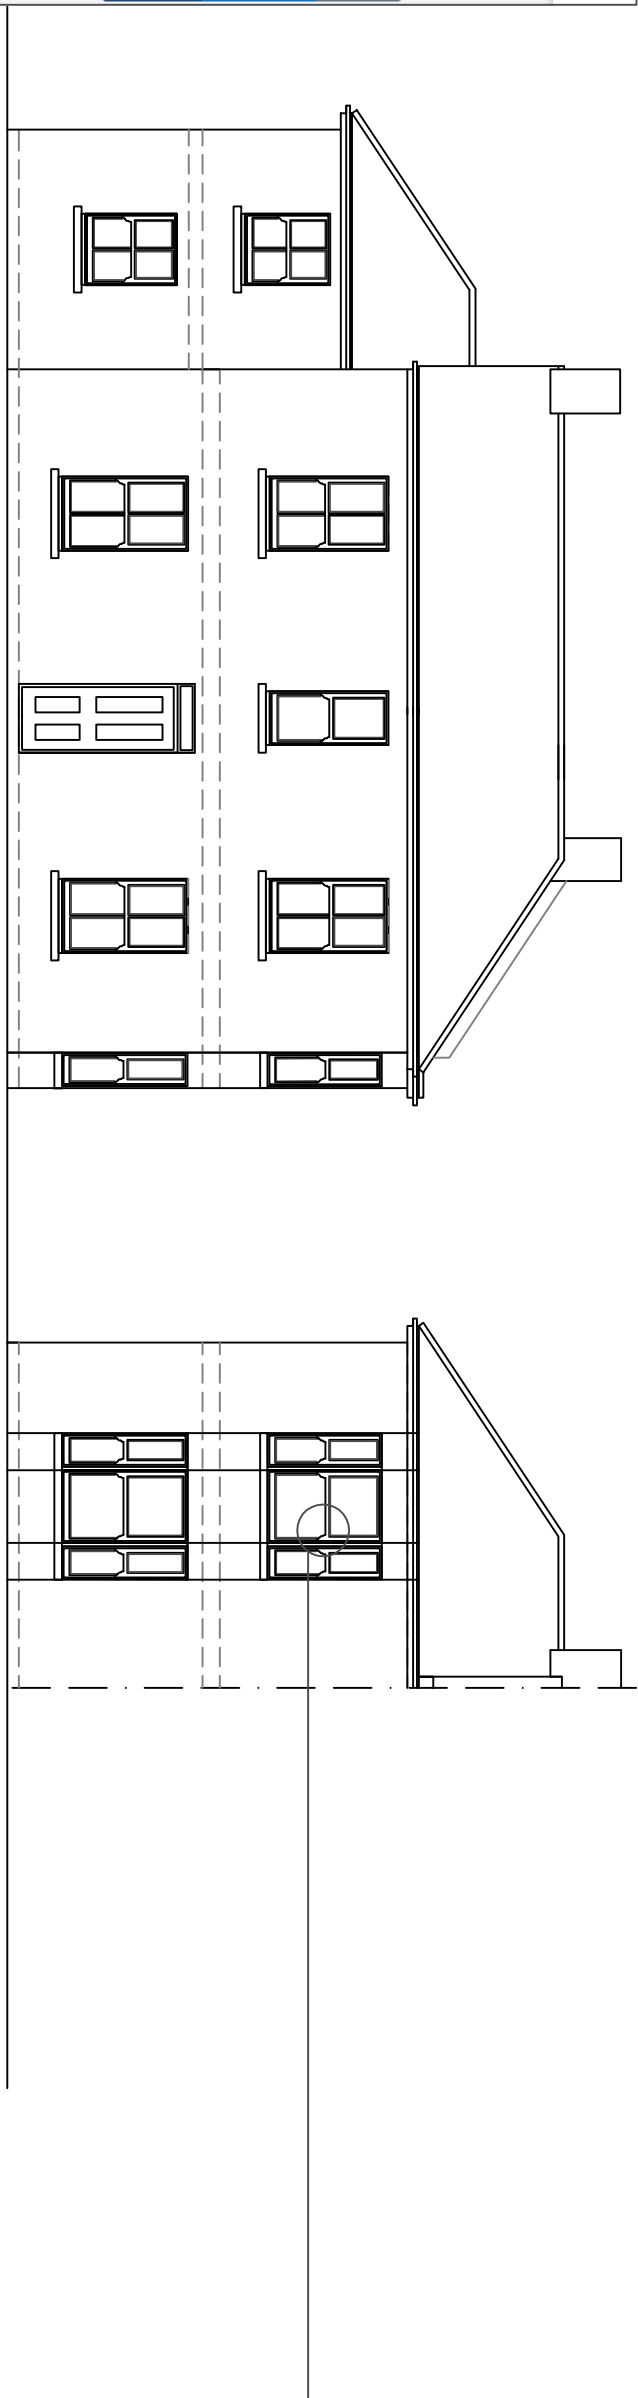


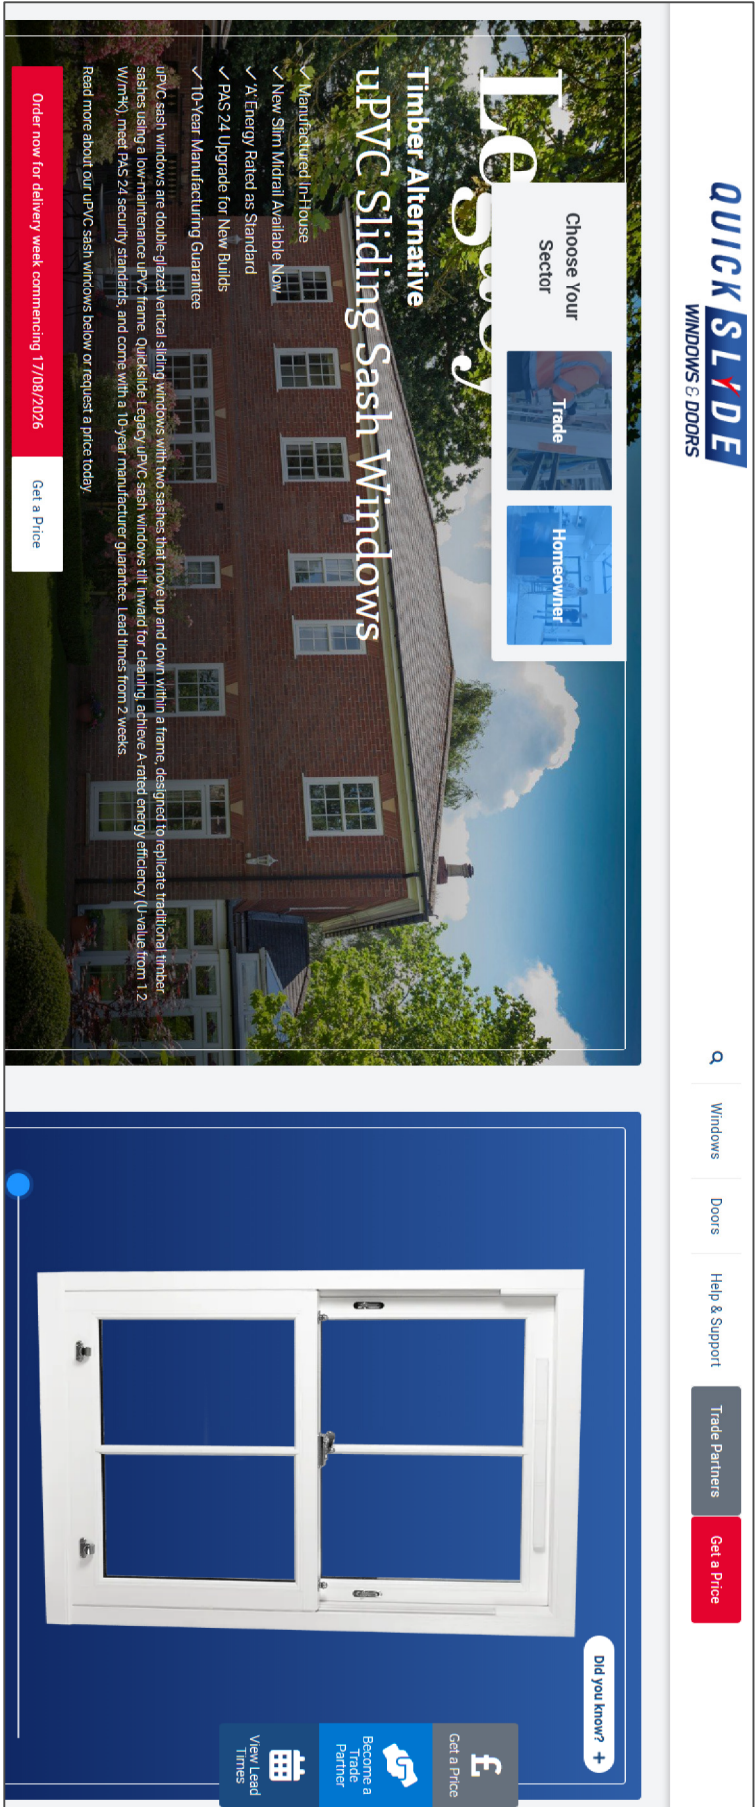

Quickslide Traditional sash windows

East Facing Front Elevation



1:100 Scale Bar

North Facing Side Elevation

1:100 Scale Bar

Existing sash horns to be replicated

Detail 1:5 scale

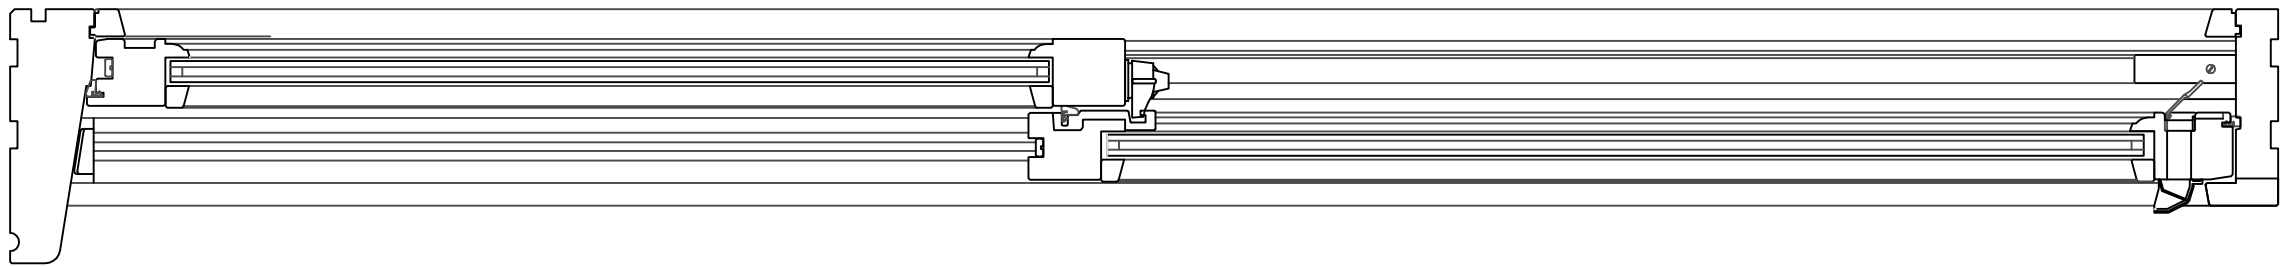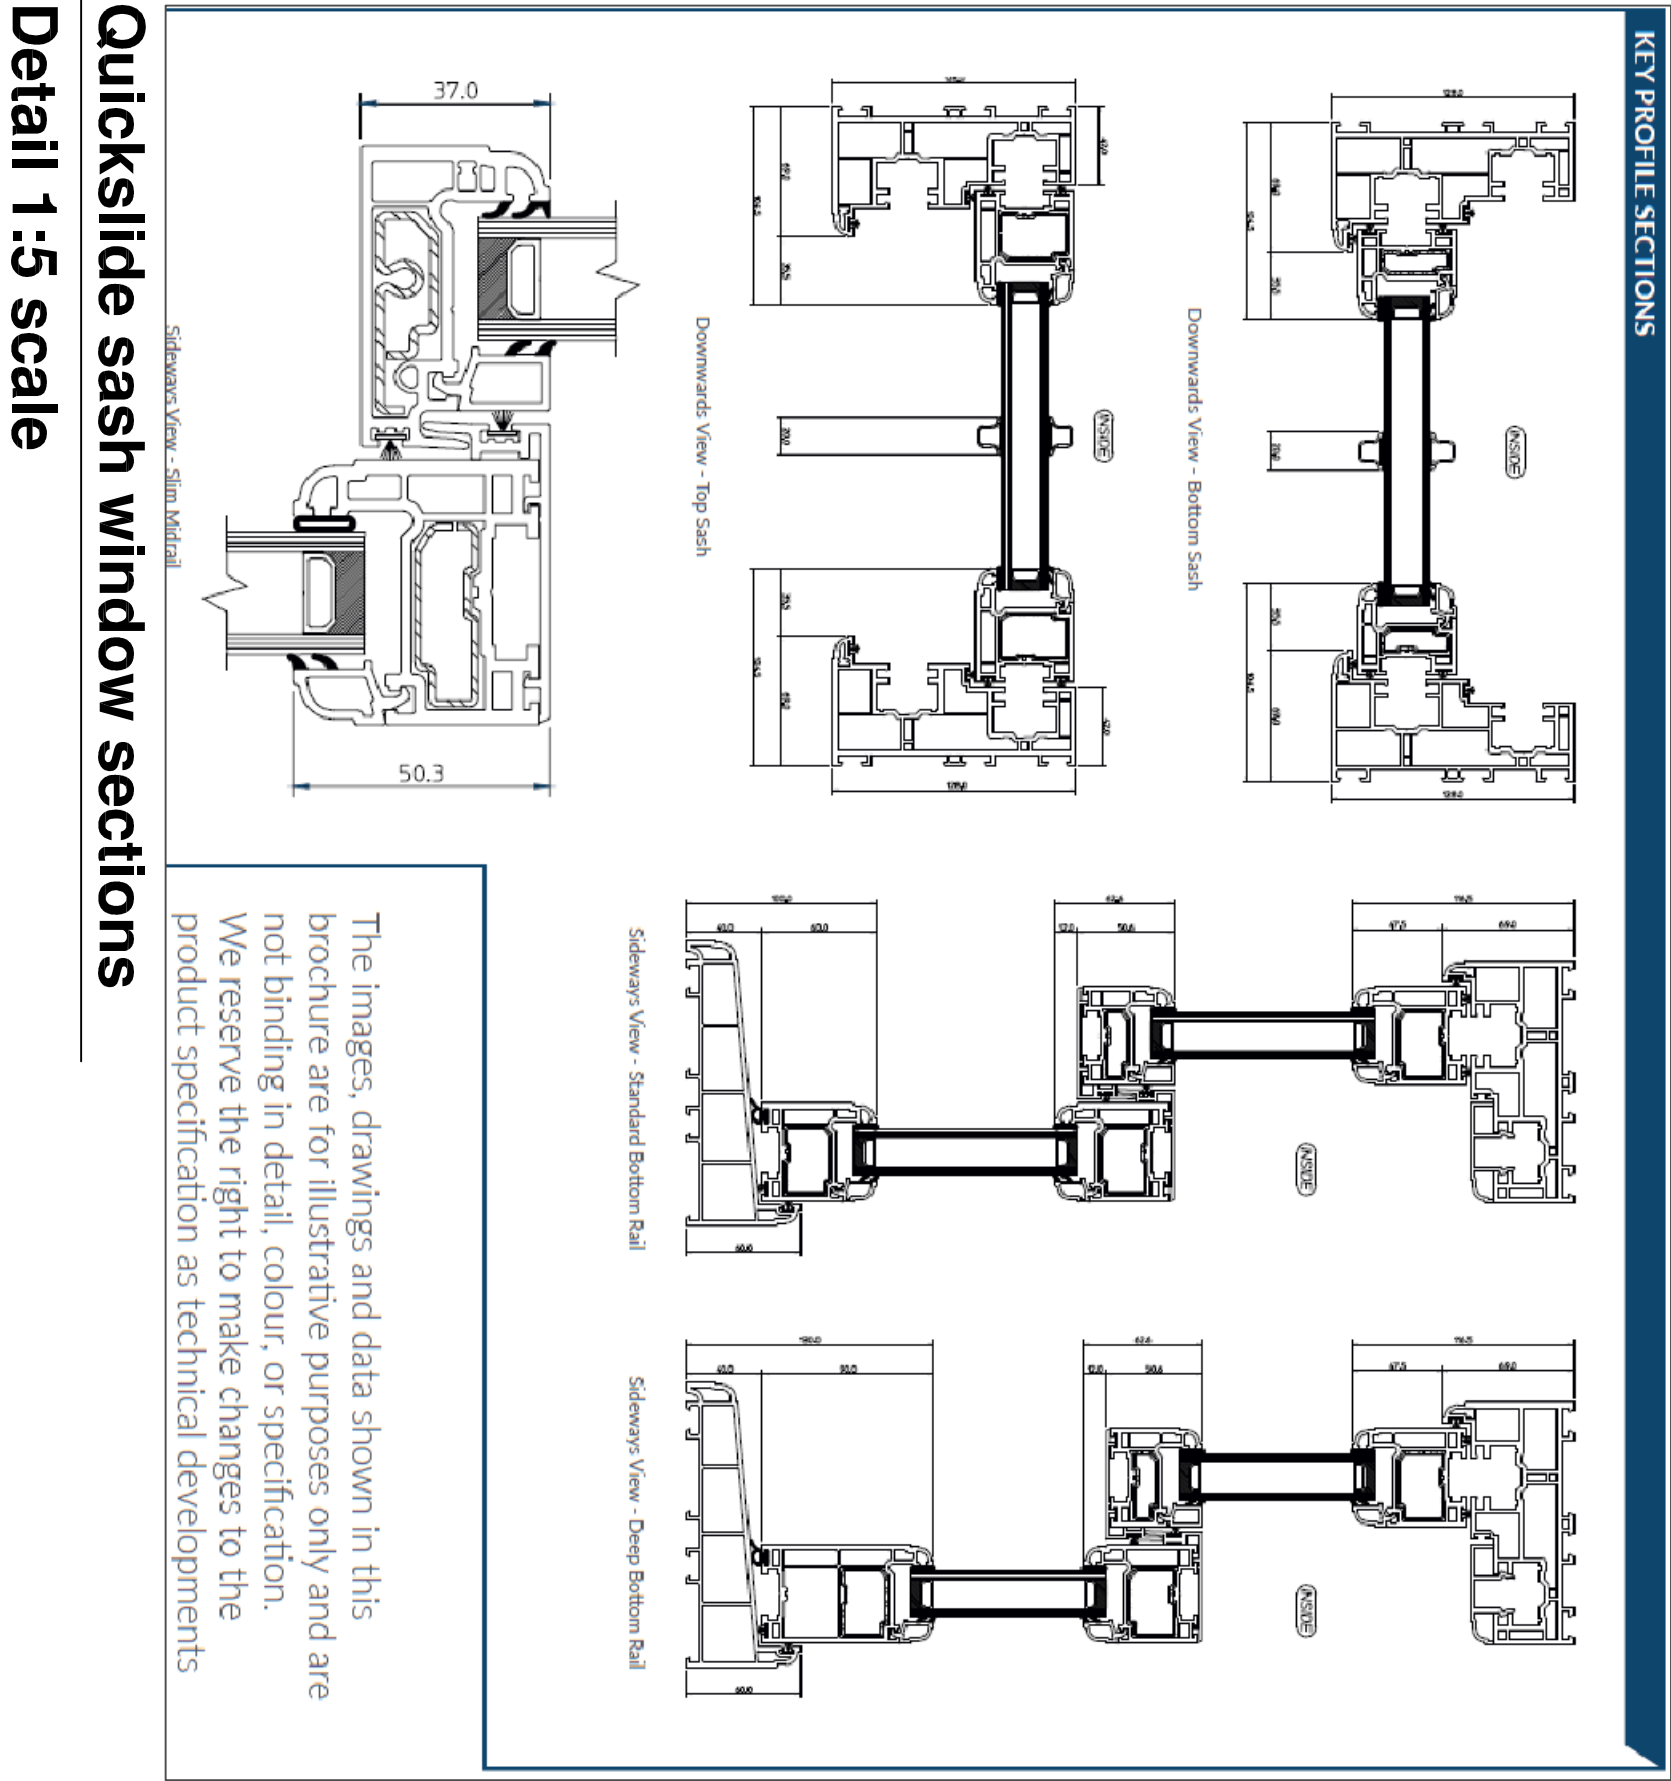

DO NOT SCALE FROM THIS DRAWING EXCEPT FOR PLANNING AS PHOTOGRAPHS WILL BE SUBJECT TO DISTORTION. ALL DIMENSIONS SHOULD BE CHECKED AGAINST OTHER DRAWINGS & SPECIFICATIONS. ANY DISCREPANCIES MUST BE BROUGHT TO THE ATTENTION OF THE ARCHITECT IMMEDIATELY. THE CONTRACTOR MUST VERIFY ALL DIMENSIONS BY SITE MEASUREMENT BEFORE ORDERING MATERIALS OR MANUFACTURING. DIMENSIONS OF PRODUCTS TO THOSE SHOWN IN THIS DRAWING ARE NOT TO BE OF EQUAL OR HIGHER PERFORMANCE AND NOT IN CONFLICT WITH OTHER ELEMENTS. FOUNDATIONS/FLOOR CONSTRUCTION DESIGNED BY STRUCTURAL ENGINEER TO SUIT LOCAL ETC. ALL TO BE APPROVED BY BUILDING CONTROL.

Project:
Proposed window replacement and Internal Alterations At:
90 Victoria Rd
Shoreham By Sea
West Sussex

Drawing title:
Plans & Elevations As Proposed

Client:
Gareth Piggett

Copyright of:
Architectural & Planning Services
7 Erimingham Rd
Shoreham By Sea
West Sussex
BN43 5ND
BJW
01273 441009
0755589910
e-mail: benw@bjwarchitectural.co.uk
website: bjwarchitectural.co.uk

Scale:
1:50 1:100 1:5
Paper size
A1

Date:
26.7.2026
Drawn:
BJW

Dwg. No.
02
Rev'n

Ground Floor Plan

1:50 Scale Bar
1m 2m 3m 4m 5m 6m 7m 8m 9m 10m

First Floor Plan

1:50 Scale Bar
1m 2m 3m 4m 5m 6m 7m 8m 9m 10m

SECTION THROUGH SASH WINDOW

1:5 scale

Notes: All dimensions to be checked on site.