

1. All dimensions are to be checked on site prior to the commencement of the project. Any discrepancy must be reported to the construction administrator / designer

2. Figured dimensions only do not scale

3. This drawing must be read in conjunction with all other drawings / specifications / details for this project

4. Contractor must ensure they have the latest issued drawings / details prior to commencing work

5. All new work to conform to the local authority requirements/ Building Regulation Approval. Workmanship and standards to comply to the relevant British Standards and current Codes of Prattice

Title:MR & Mrs Fielder 219 Harbour Way


Drawing:EXISTING AND PROPOSED ROOF PLANS

Scale:1:100, @ A3


Date:JULY 26

Drawn by:rd

Dwg No:10 205Amendment:

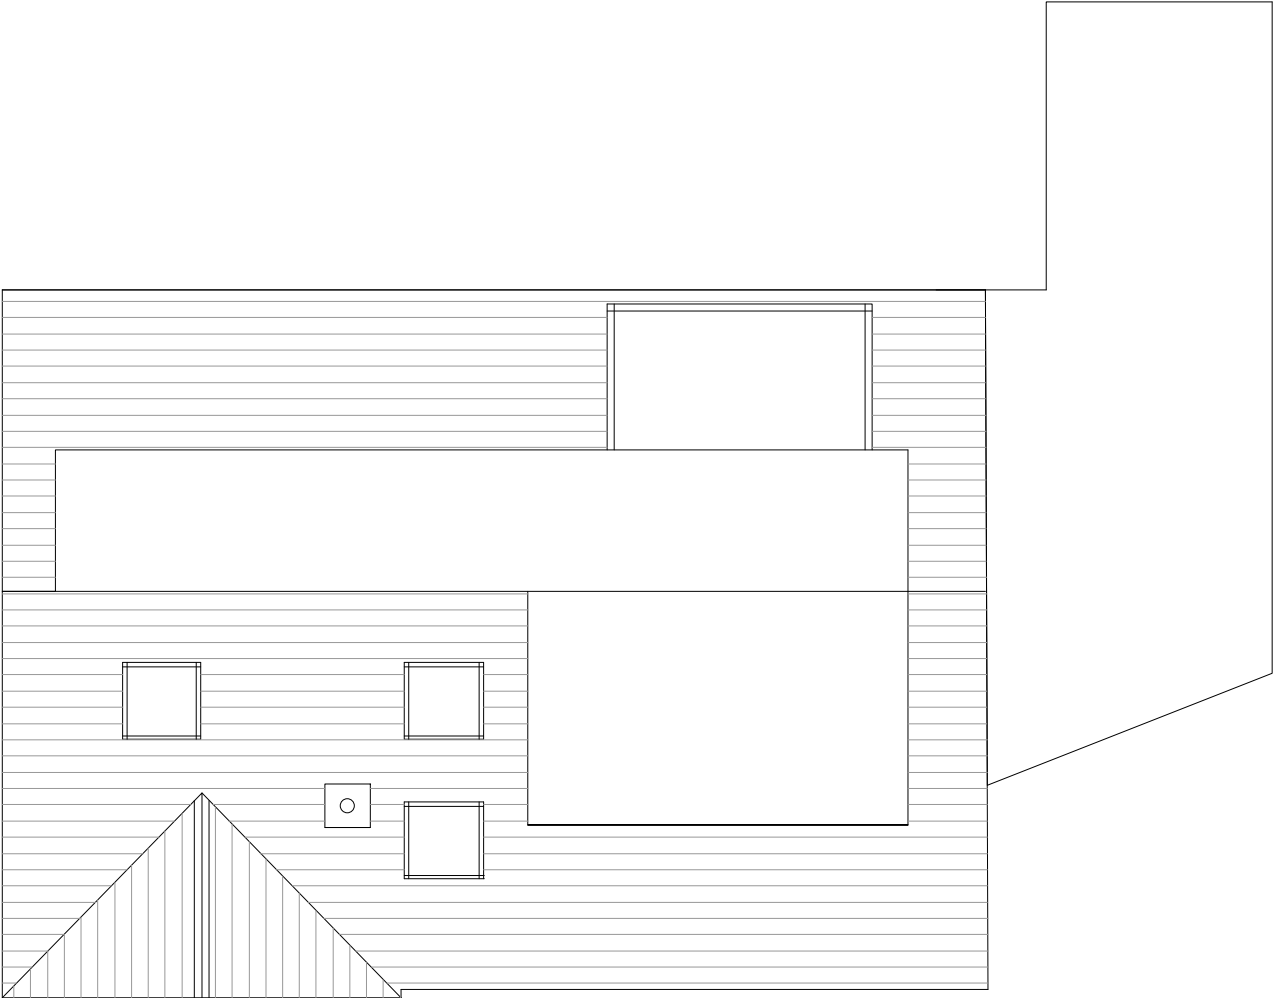

EXISTING ROOF PLAN

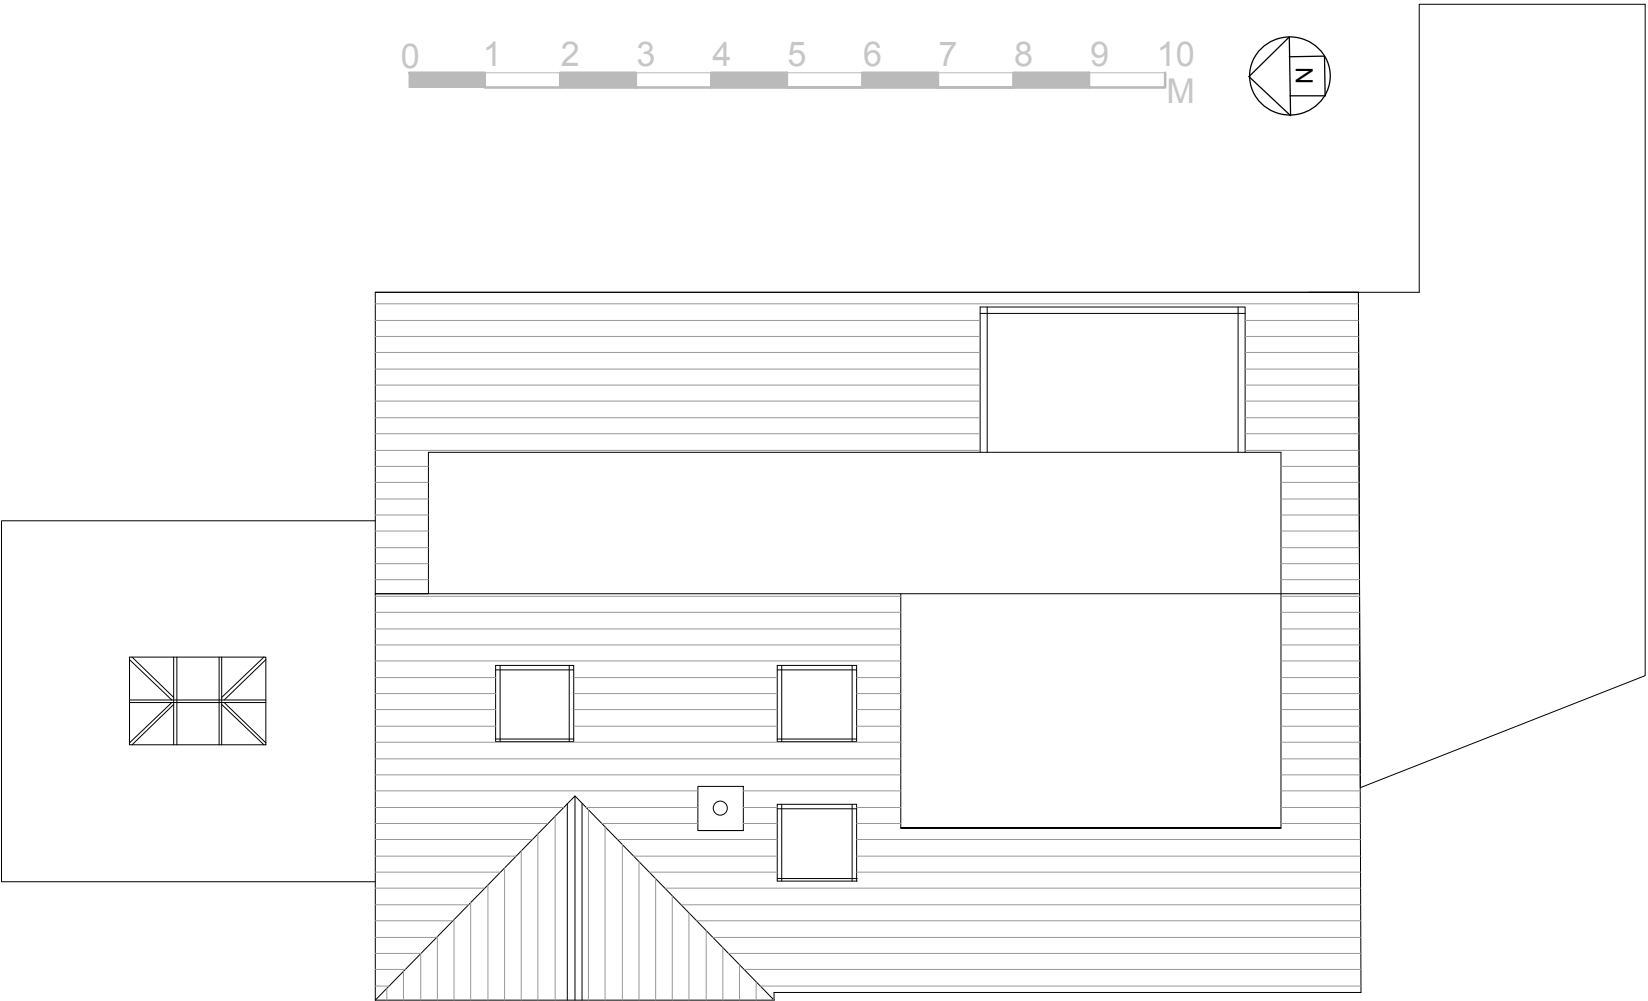

PROPOSED ROOF PLAN