

1.

All dimensions are to be checked on site prior to the commencement of the project. Any discrepancy must be reported to the construction administrator / designer
2.


Figured dimensions only do not scale
3.

This drawing must be read in conjunction with all other drawings / specifications / details for this project
4.


Contractor must ensure they have the latest issued drawings / details prior to commencing work
5.

All new work to conform to the local authority requirements/ Building Regulation Approval. Workmanship and standards to comply to the relevant British Standards and current Codes of Practice

Title:	MR & Mrs Fielder 219 Harbour Way	Date:	JULY 26
Drawing:	LOCATION PLAN & SITE PLAN,PRECEDENCE Existing Gate	Drawn by:	rd
Scale:	1:500,1:1250 @ A3	Dwg No:	10 204 Rev A AmendmentRev A Scale bar north point added

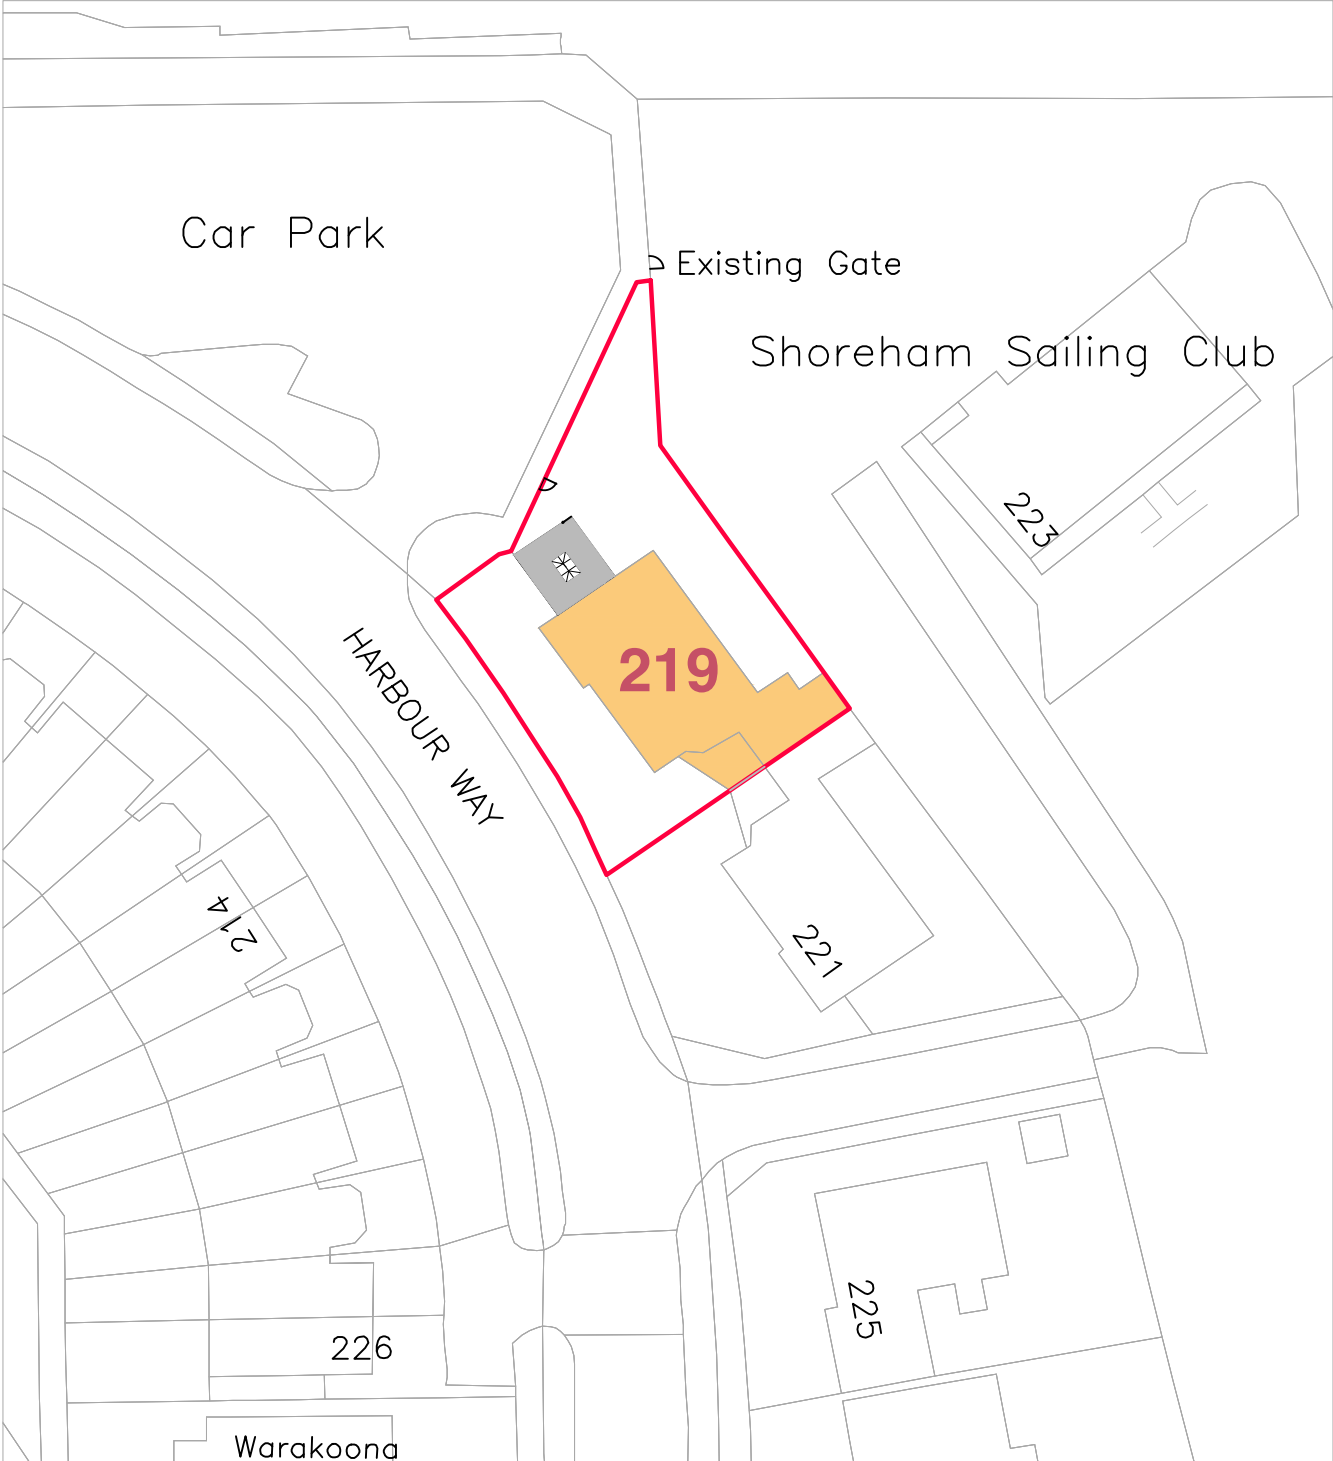

SITE PLAN Scale 1:500

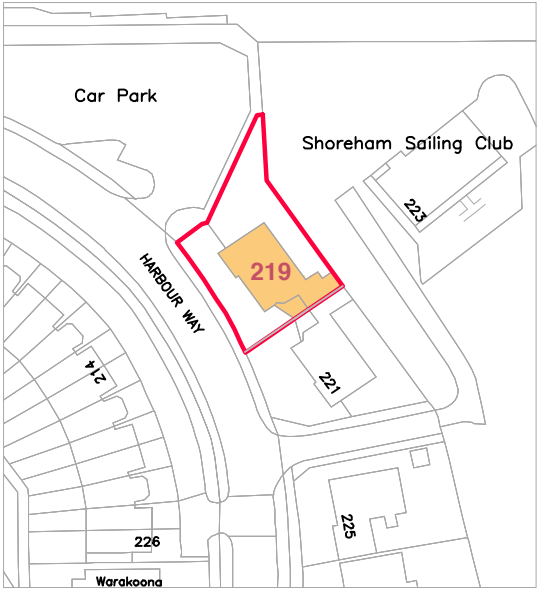

LOCATION PLAN Scale 1:1250



PRECEDENCE
Access Gate from the car park serving
the Sailing Club on the North/West Elevation