

Title: MR & Mrs Fielder 219 Harbour Way


Drawing: SURVEY OF EXISTING ELEVATIONS

Scale: 1:100, @ A3


Date: JULY 26

Drawn by: rd


Dwg No: 10 200                      Amendment:

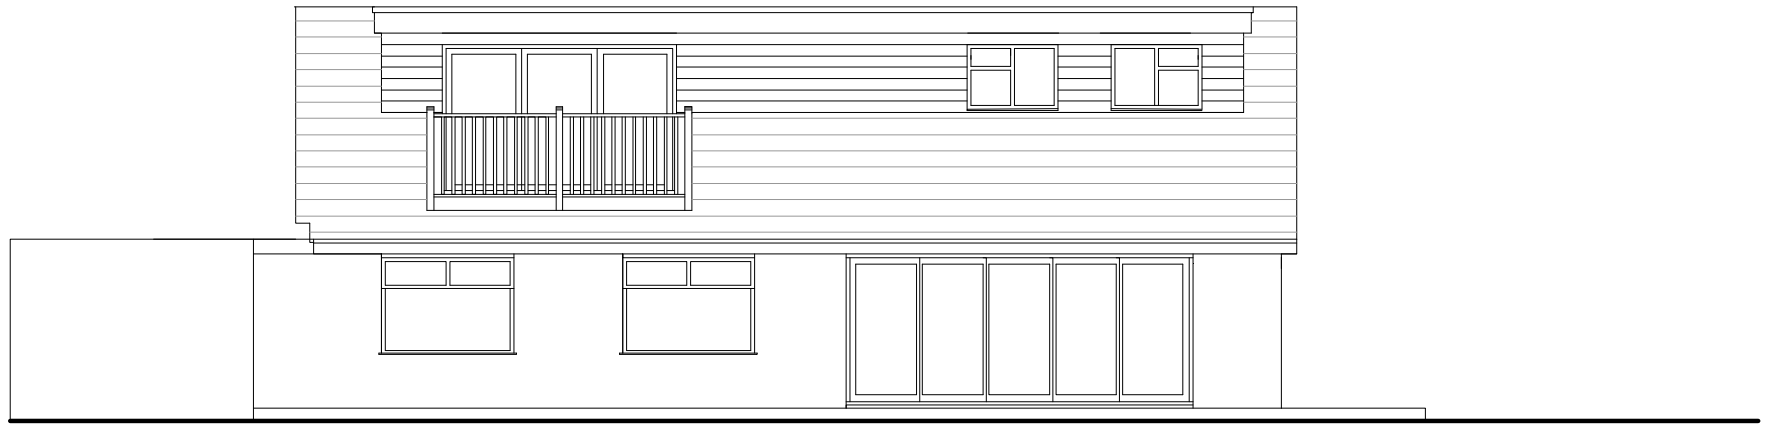

EXISTING EAST ELEVATION

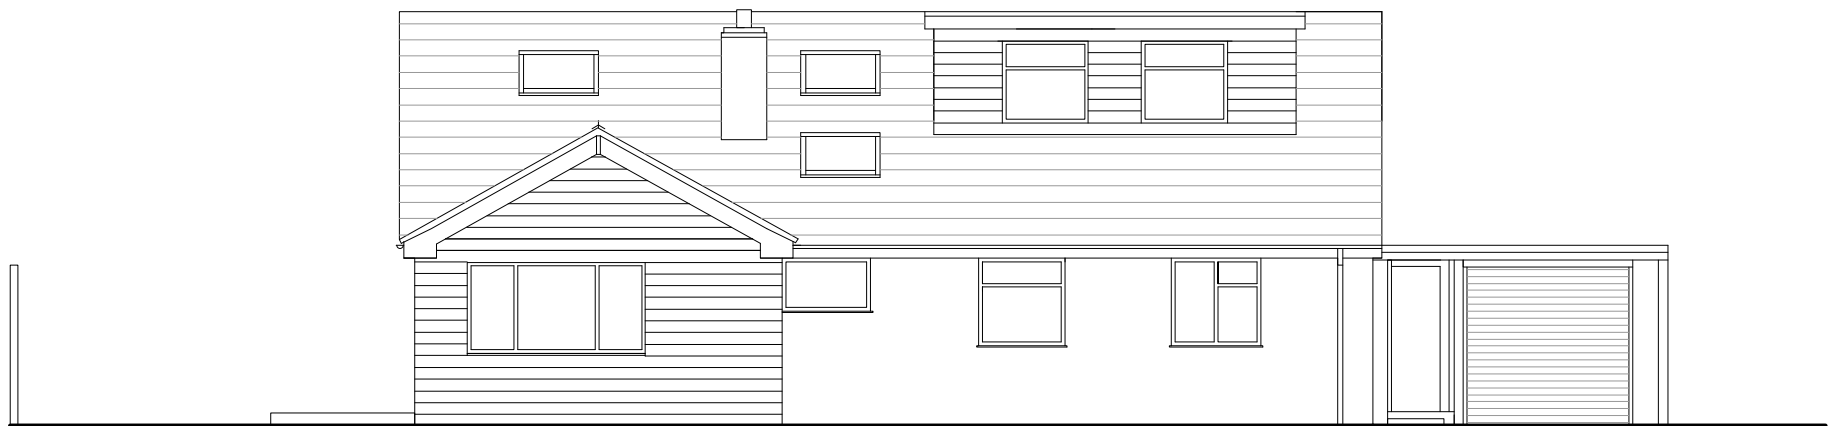

EXISTING WEST ELEVATION

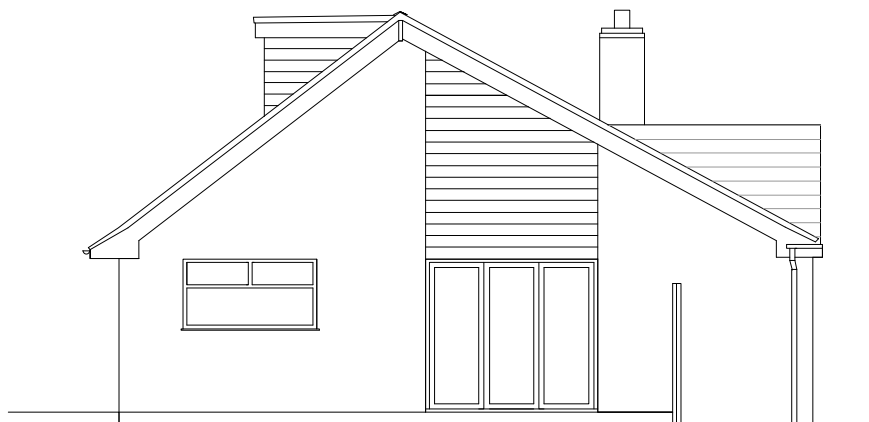

EXISTING NORTH ELEVATION



EXISTING SOUTH ELEVATION