
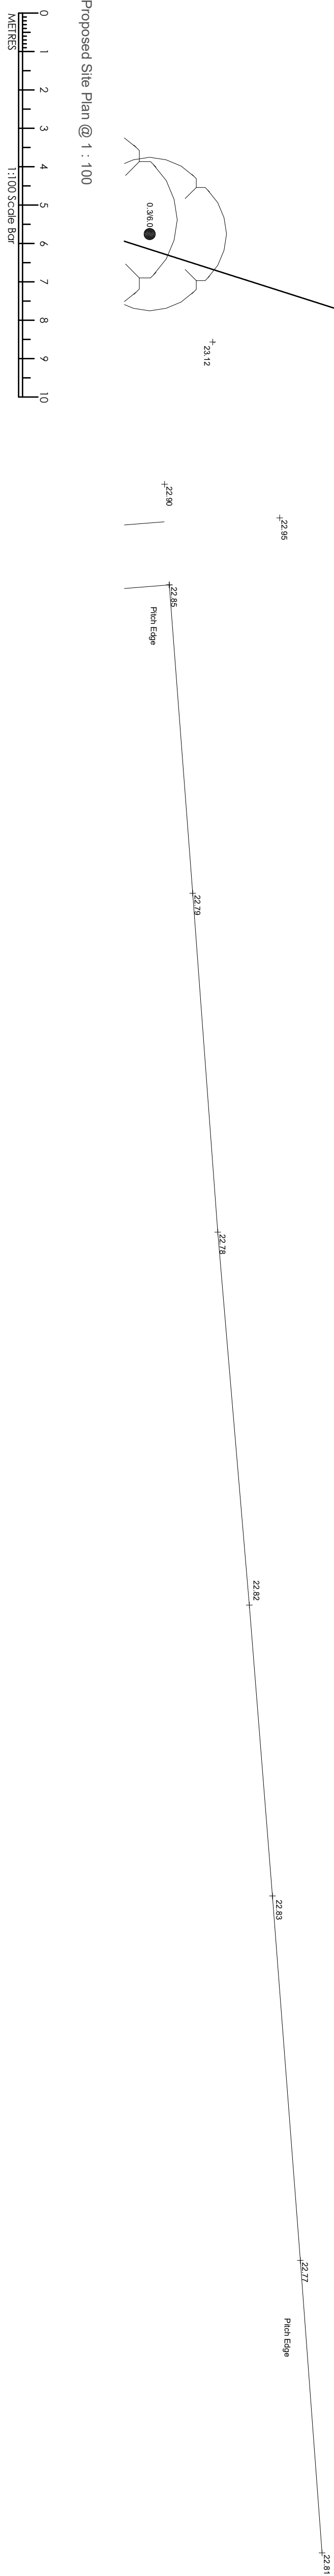


Indicates demolished original construction

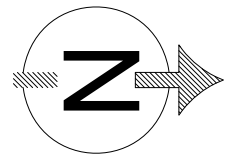

Rev B 27.02.26 Fence & gate design altered
Rev A 16.12.25 Client amendments to scheme

FB

Frioia Brady Architectural Services
TEL: 07960 259756 www.fbrarchitectural.co.uk

Site Location: Worthing United Youth FC, Hill Barn Lane, Worthing, BN14 9QE

Project Name: Replacement Club House

Drawing Name: Proposed Site Plan for Planning Submission & Lease

Drawing No: FB24-0907 PL028

Date: 15th December 2025

Scale: 1:100 @ A1