
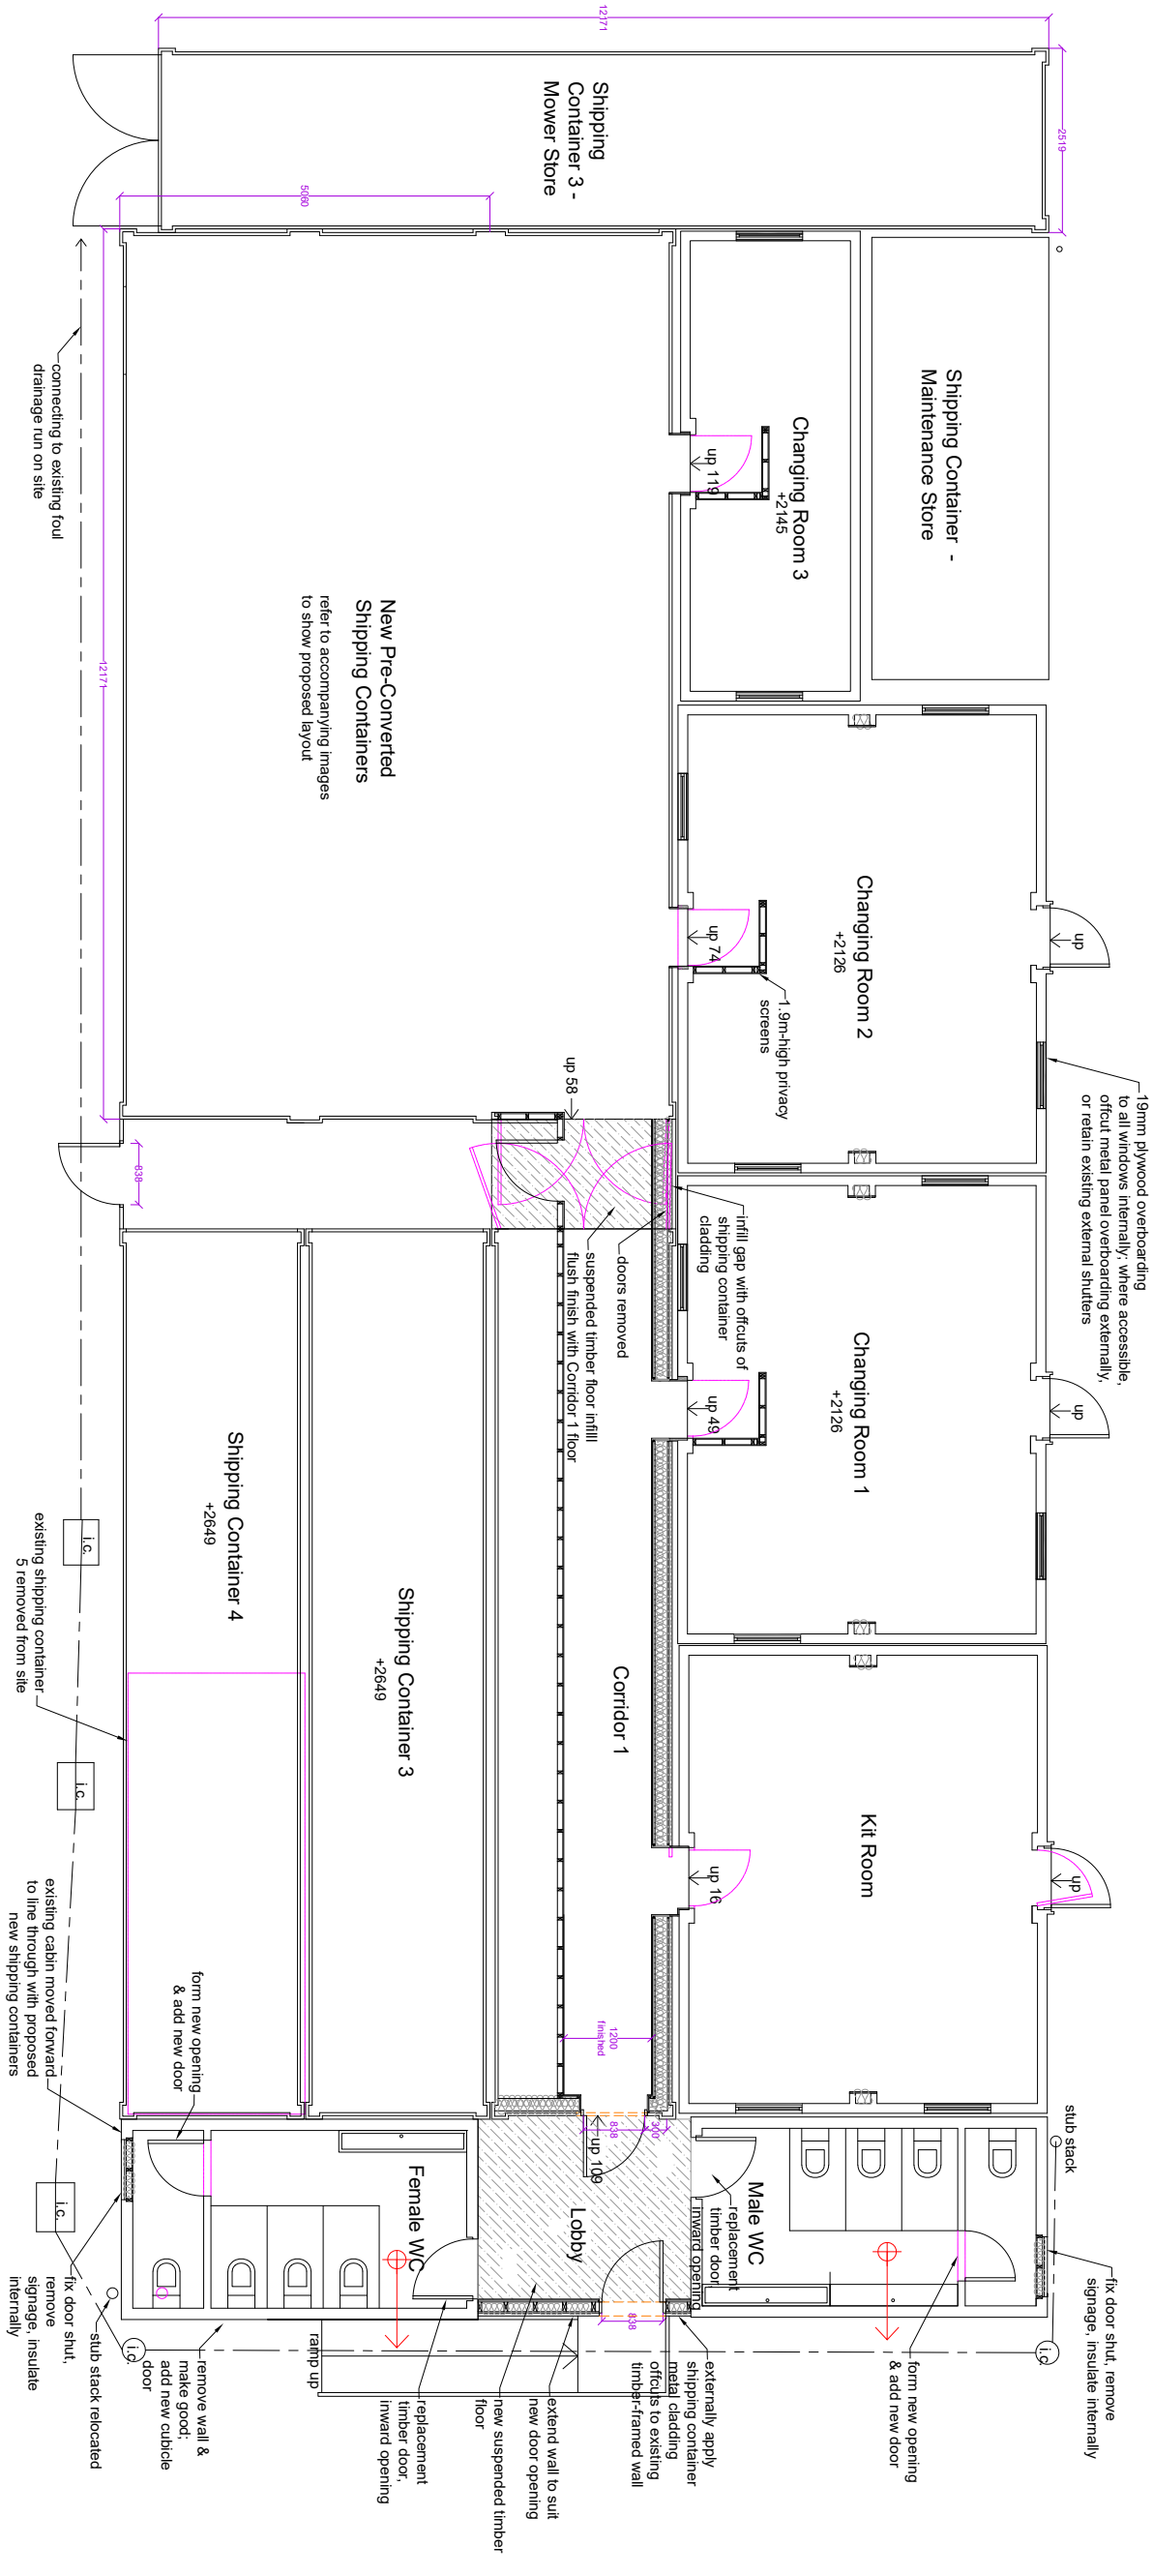


This drawing is copyright and may not be copied or reproduced without the written consent of Finola Brady Architectural Services.

The contractor is responsible for setting out and must check all levels and dimensions prior to work being put in hand.

Responsibility is not accepted for errors made by others in scaling from this drawing. All construction information should be taken from figured dimensions.

The designer is to be immediately notified of any suspect omissions or discrepancies.

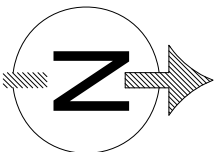

New Pre-Converted
Shipping Containers
refer to accompanying images
to show proposed layout

Proposed Floor Plan @ 1 : 100



Rev. B	16.12.25	Entrance door added	FB
Rev. A	16.12.25	Client amendments to scheme	FB
 Finola Brady Architectural Services TEL 07960 235756 www.fbarchitectural.co.uk			
Site Location : Worthing United Youth FC, Hill Barn Lane, Worthing, BN14 9QE			
Project Name : Replacement Club House			
Drawing Name : Proposed Floor Plan for Planning Submission & Lease			
Drawing No: FB24-0907 PL03B		Scale : 1 : 100 @ A3	
Date : 15th December 2025			