


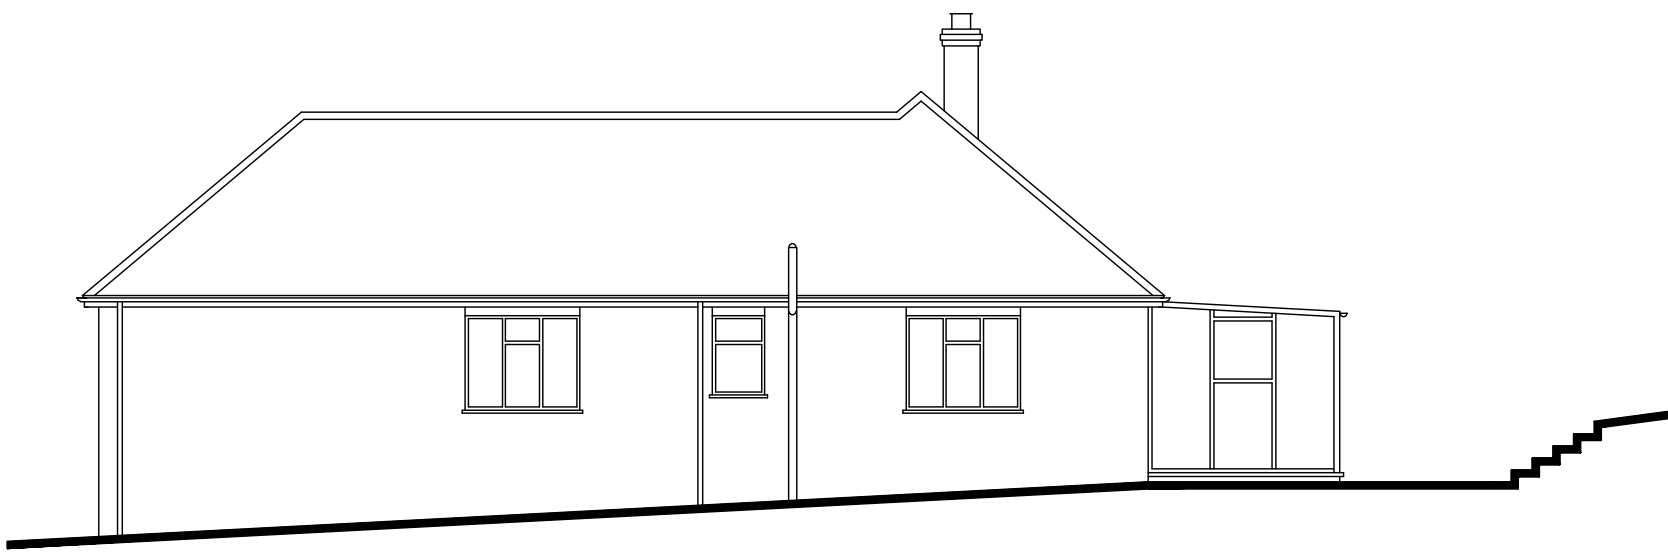


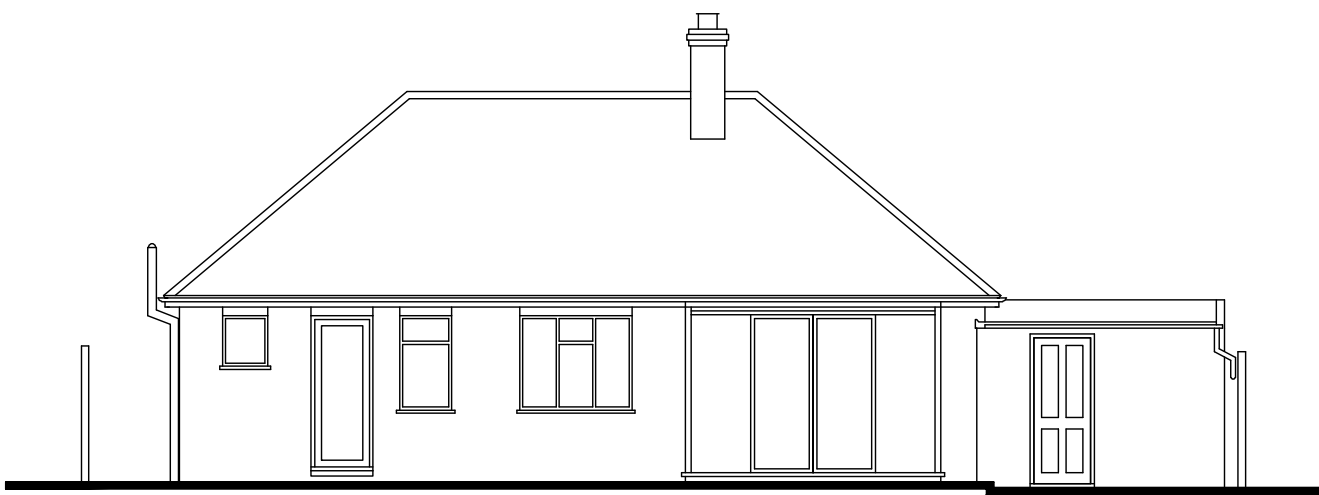

SIDE EAST ELEVATION
EXISTING ELEVATIONS

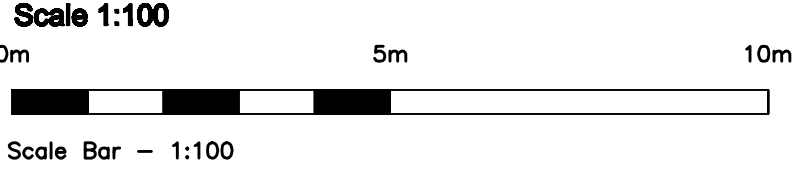

REAR NORTH ELEVATION

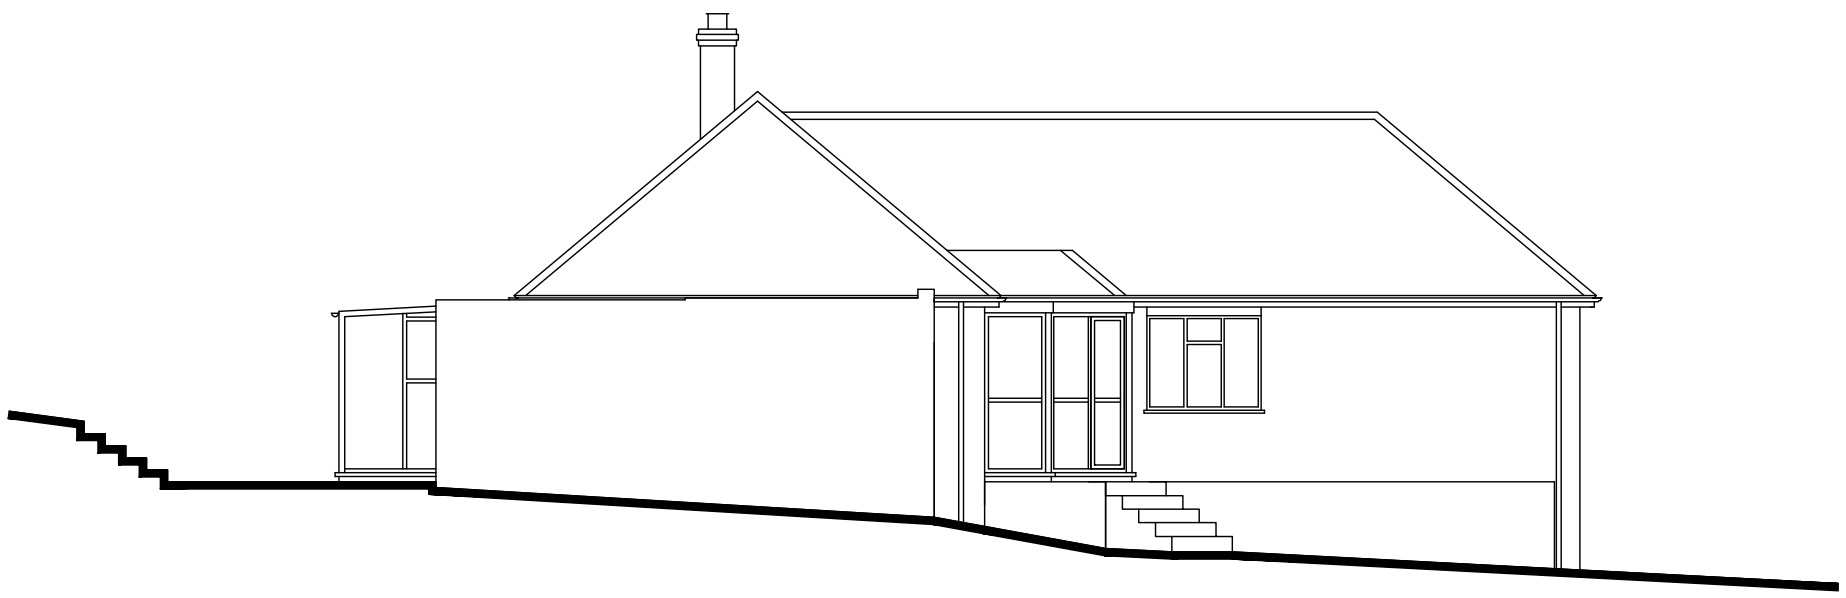



SIDE WEST ELEVATION




FRONT SOUTH ELEVATION
EXISTING ELEVATION





LOCATION PLAN
Scale 1:1250

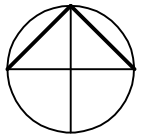 


Information supplied based on Promap.
All dimensions and distances subject to
an accurate site survey being undertaken.

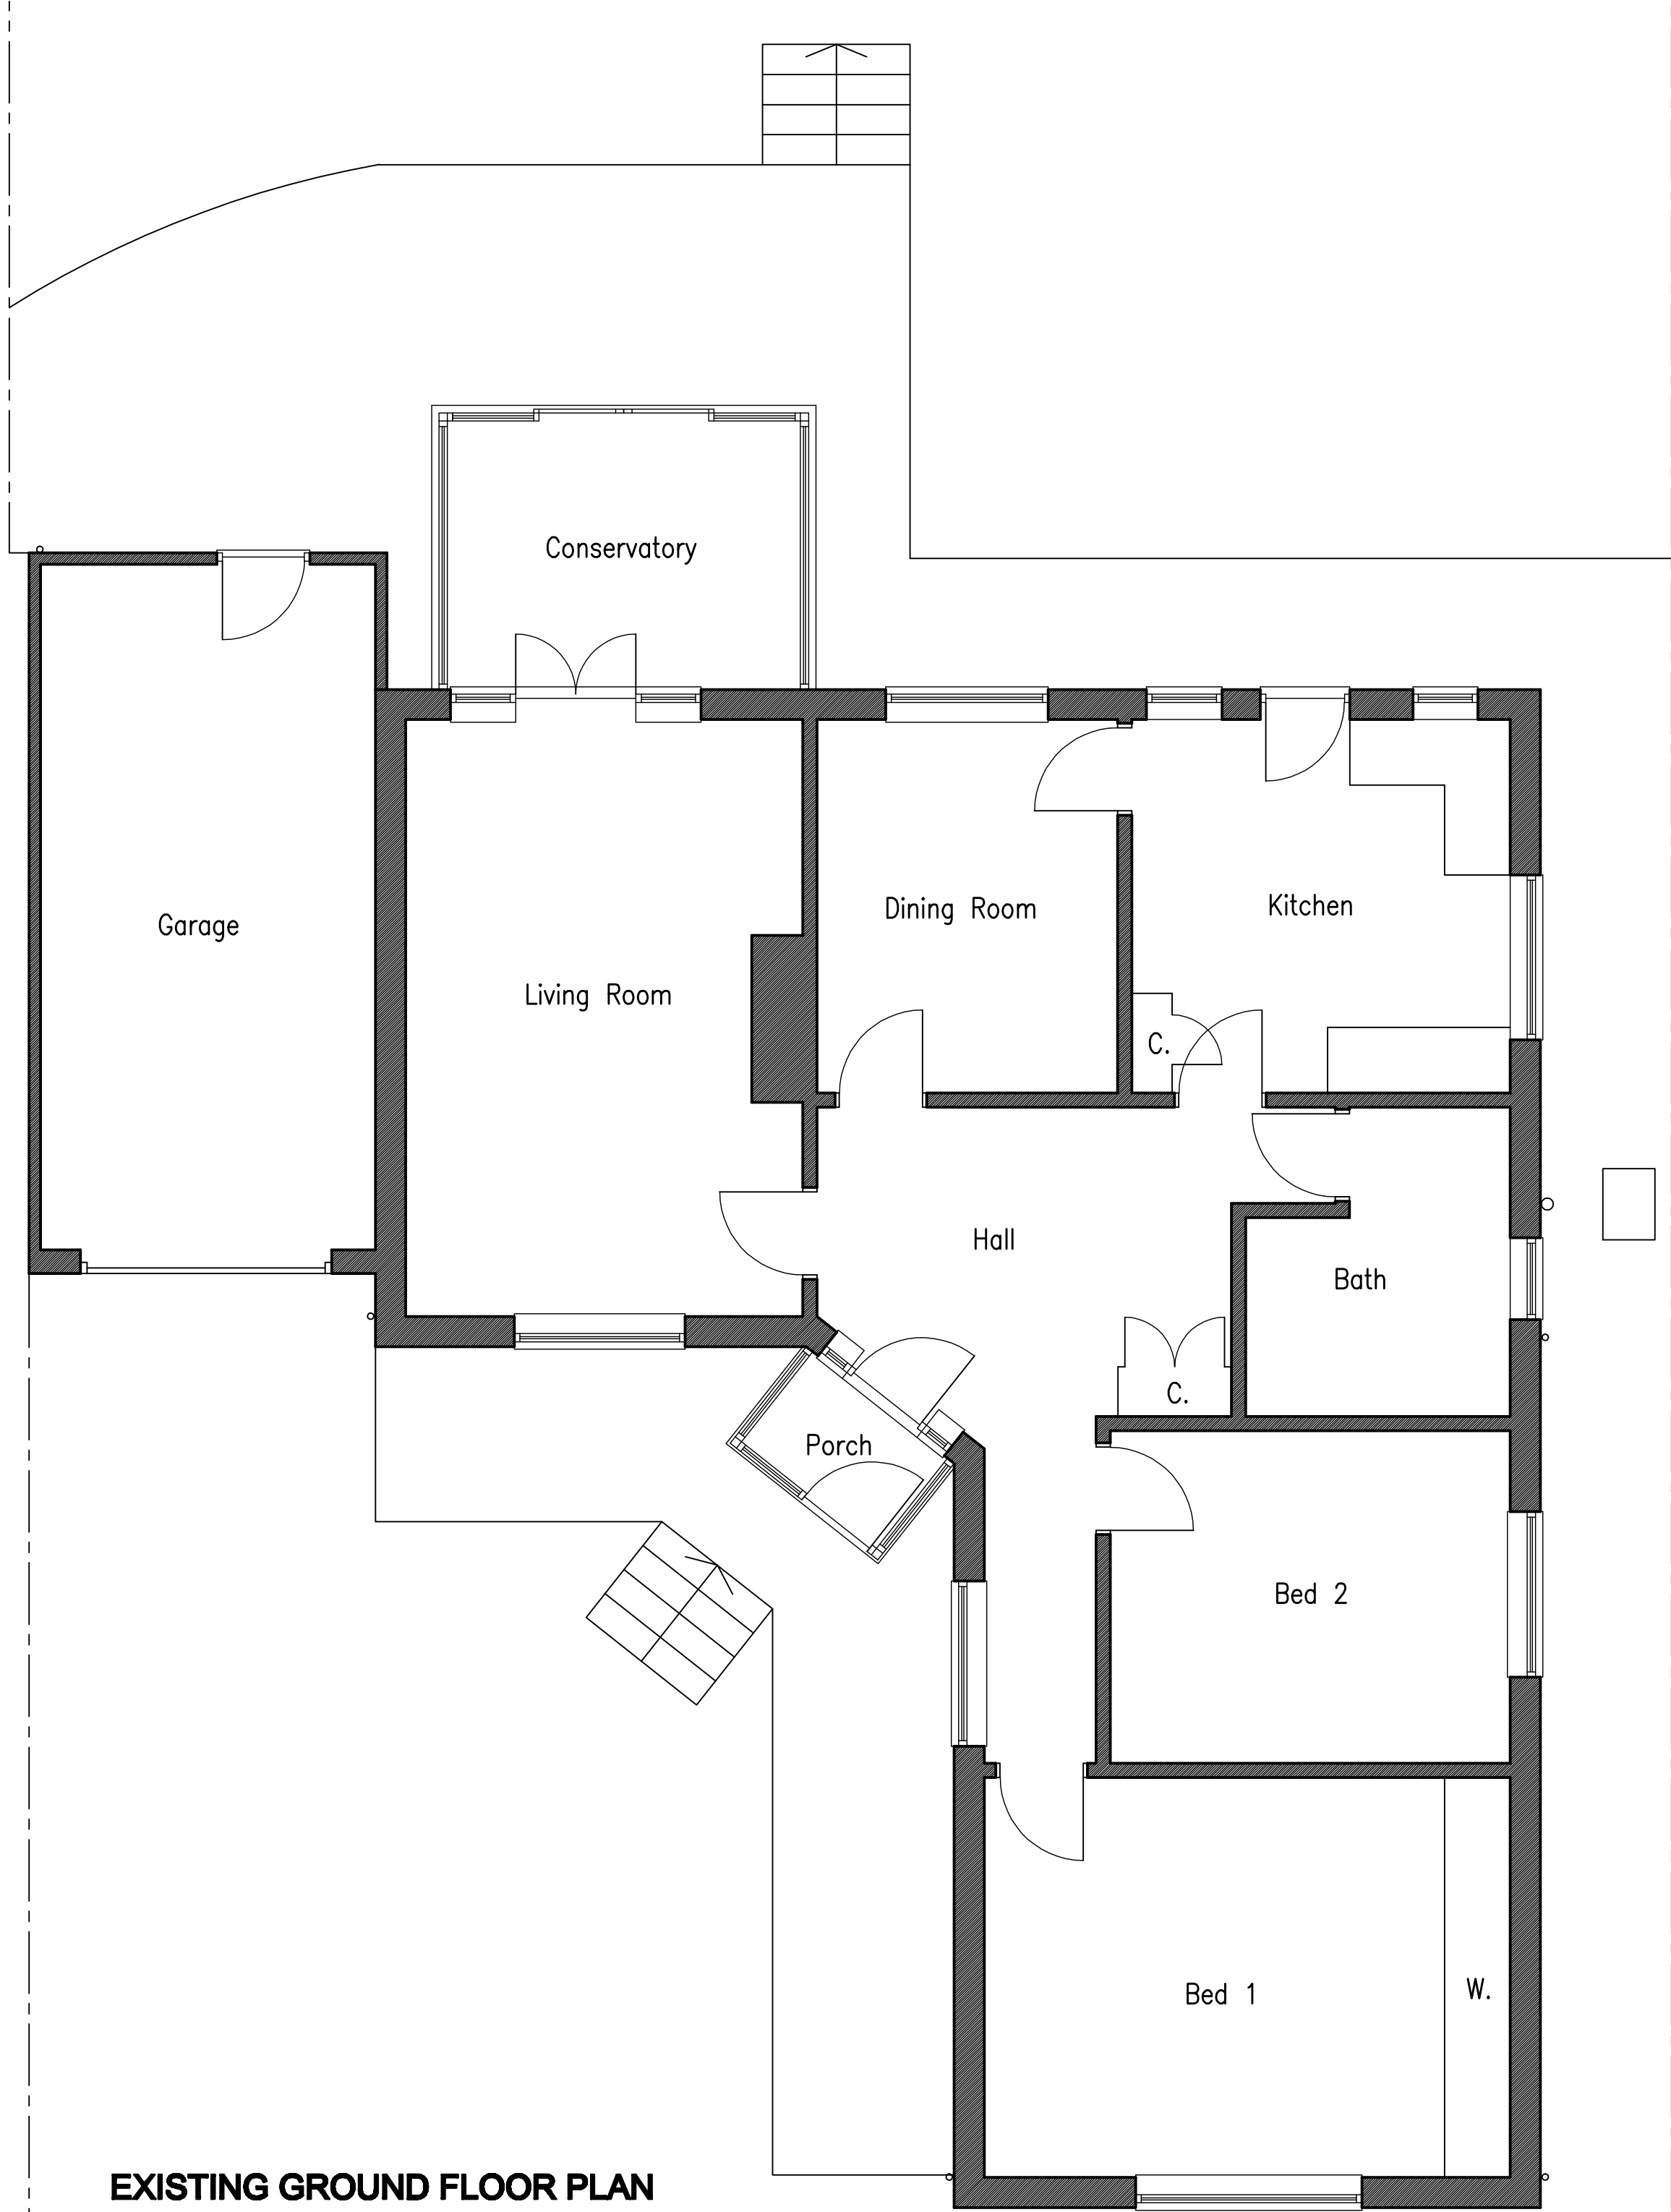

EXISTING GROUND FLOOR PLAN
Scale 1:50

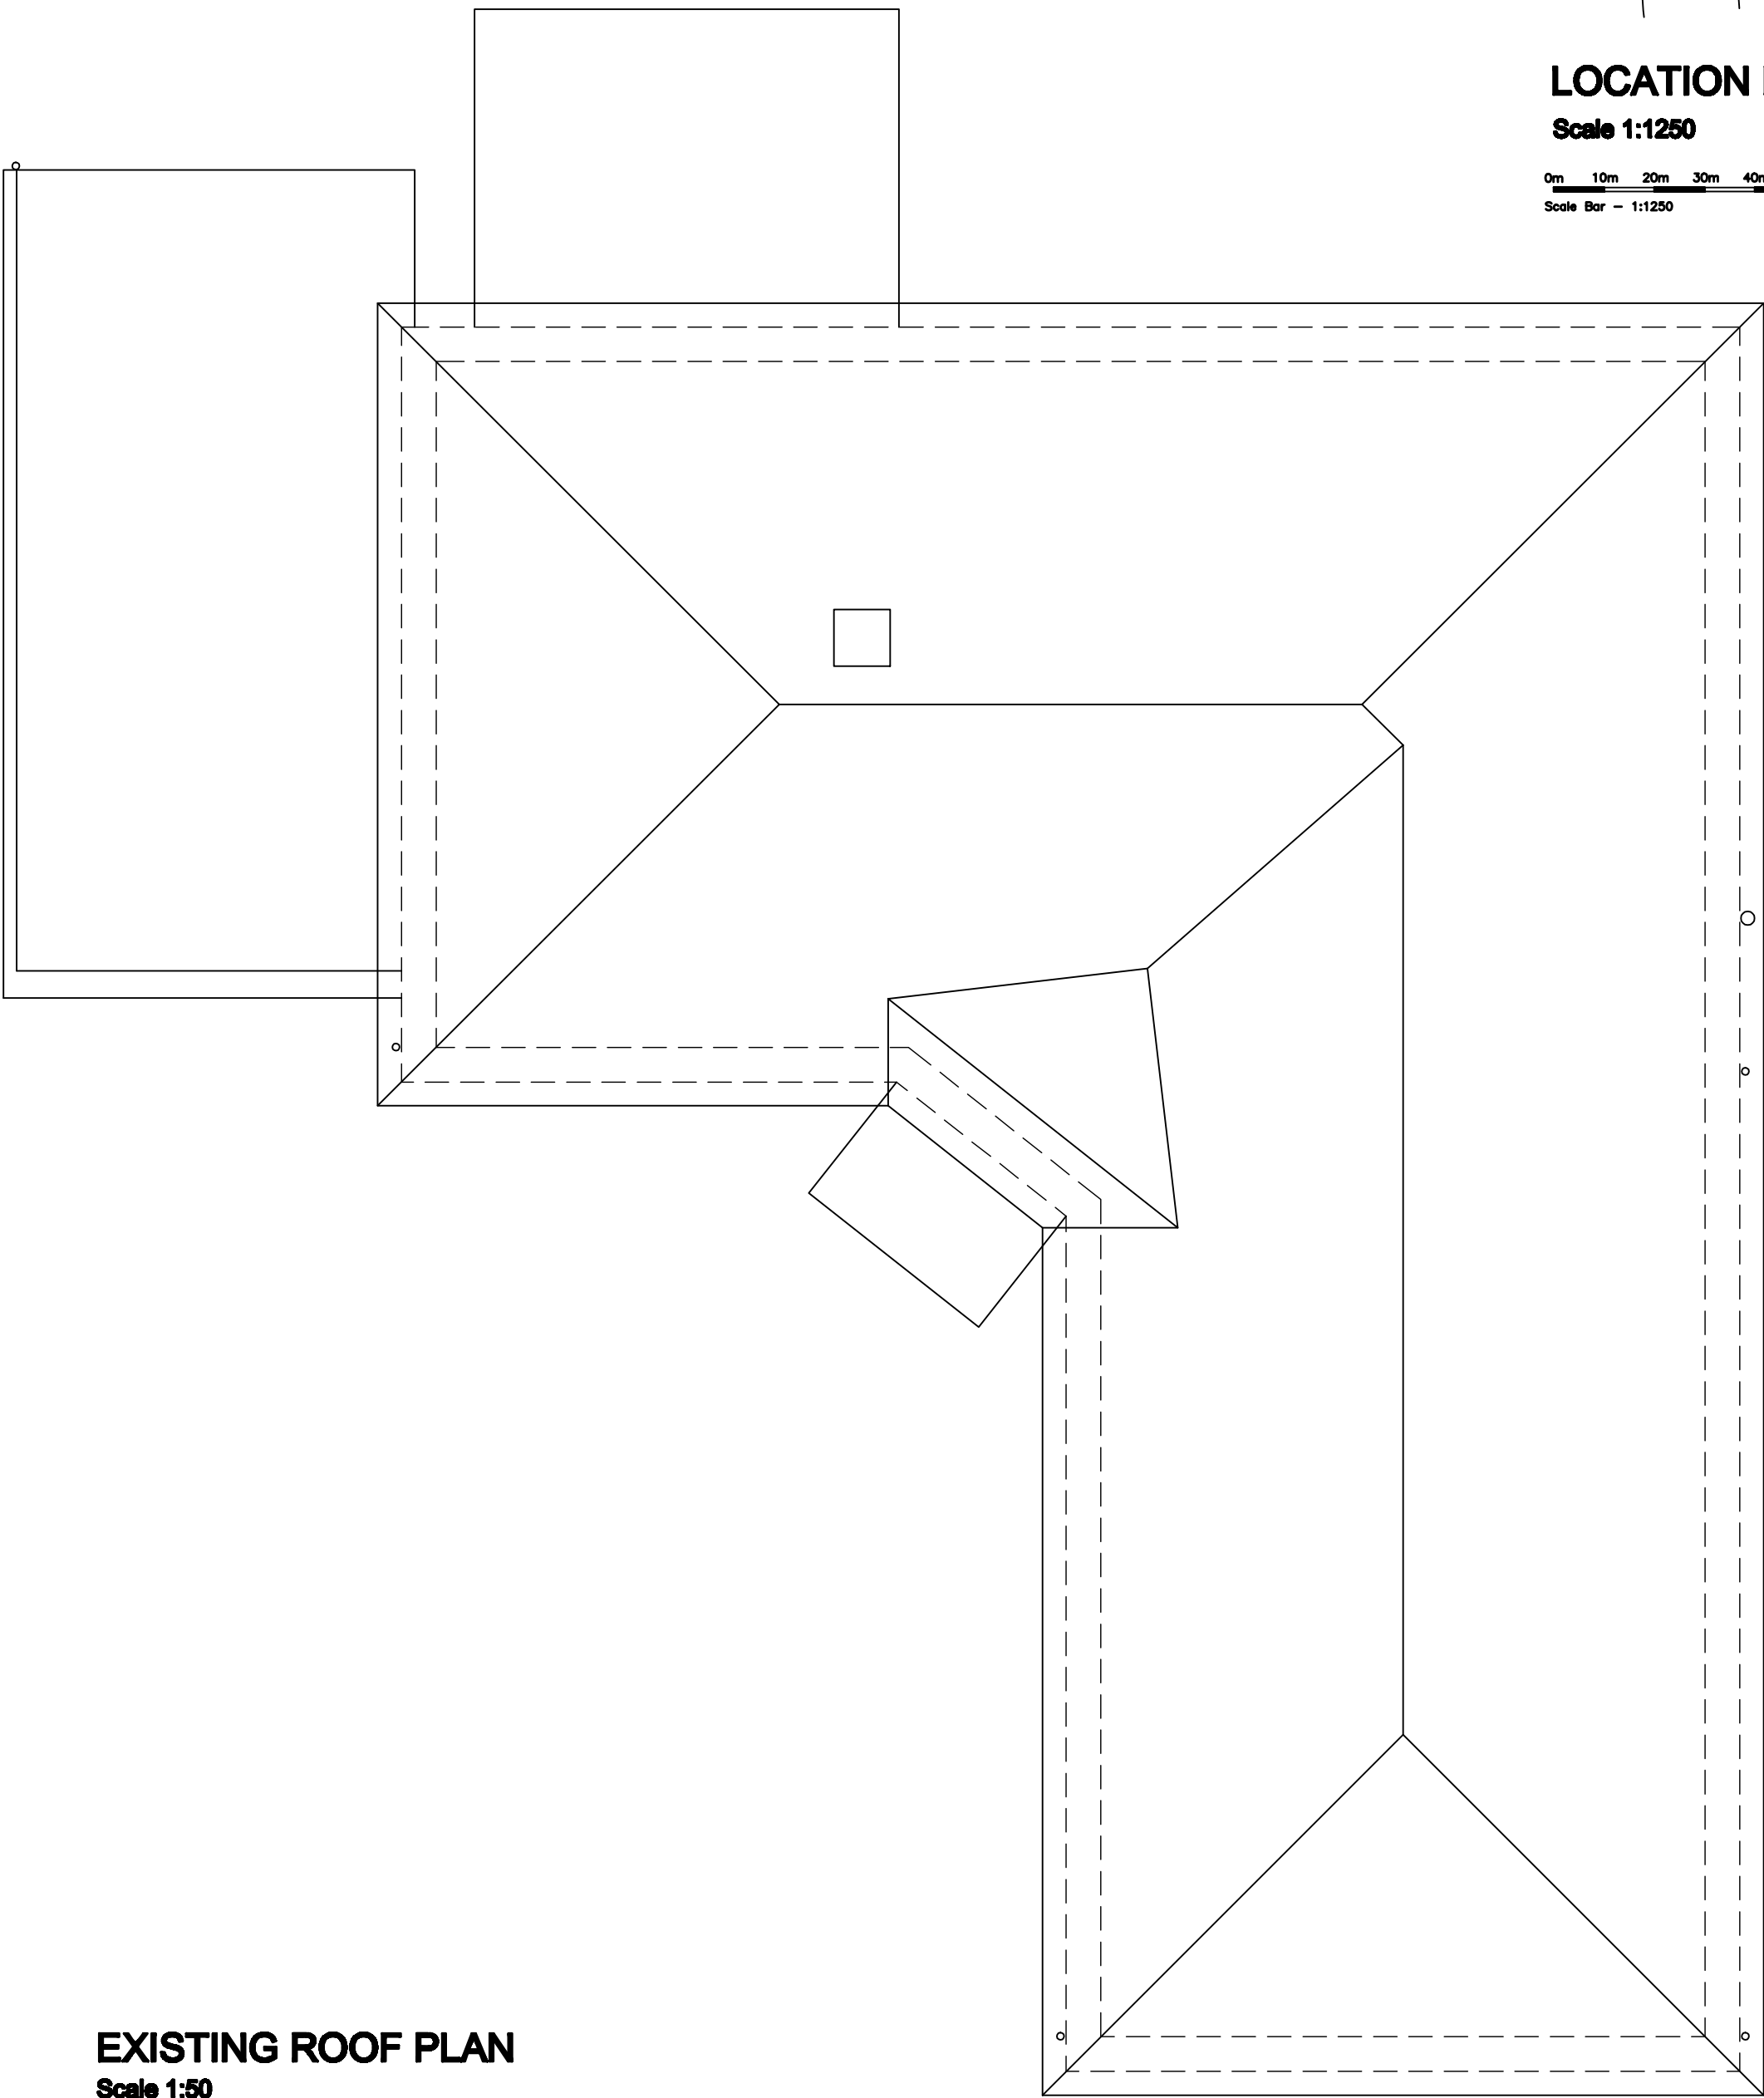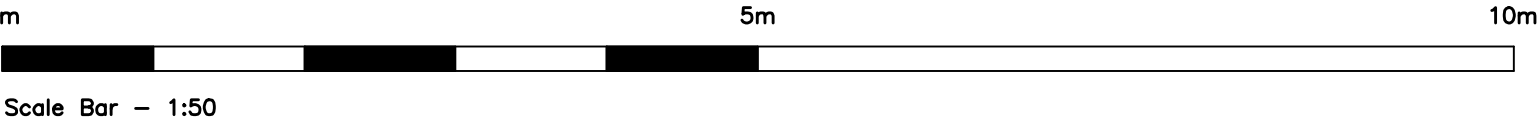

EXISTING ROOF PLAN
Scale 1:50

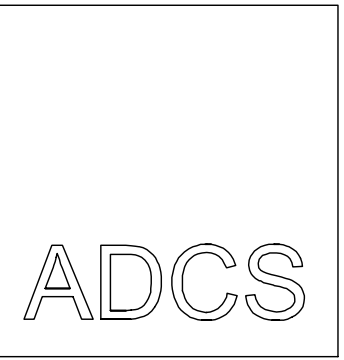

Architectural Design
Computer Services

30 Foxley Lane
Worthing
West Sussex
BN13 3AD
Tel: 01903 280701
E-mail:
adcs@sky.com

Client
MR A. WILLIAMS & MS C. DAY

Project
**PROPOSED REAR EXTENSION
24 PALMERS WAY
WORTHING
WEST SUSSEX BN13 3DP**

Drawing
**EXISTING FLOOR PLANS
& ELEVATIONS**

Scale	Date	Drawn
1:50 & 1:100 @ A1	23.12.25	TP

Drawing No. Revision

1657/P01 A

No dimensions to be scaled from drawing except for planning purposes.
The contractor should check all dimensions on site.
It is the contractors responsibility to ensure compliance with
Building Regulations.
C.D.M. Regs. 2015. The Client is advised of his responsibilities
to appoint a Planning Supervisor under these Regs.
All works to comply with the C.D.M. Regs. 2015.
The Party Wall Act. 1996 The property owner is advised of the
requirements of the Act, & the requirement to serve a Party Wall
Notice on any adjoining owners as required under the act.

REVISIONS:
A. 12.08.20 Existing front south elevation added.