


Existing

Proposed


Demolition

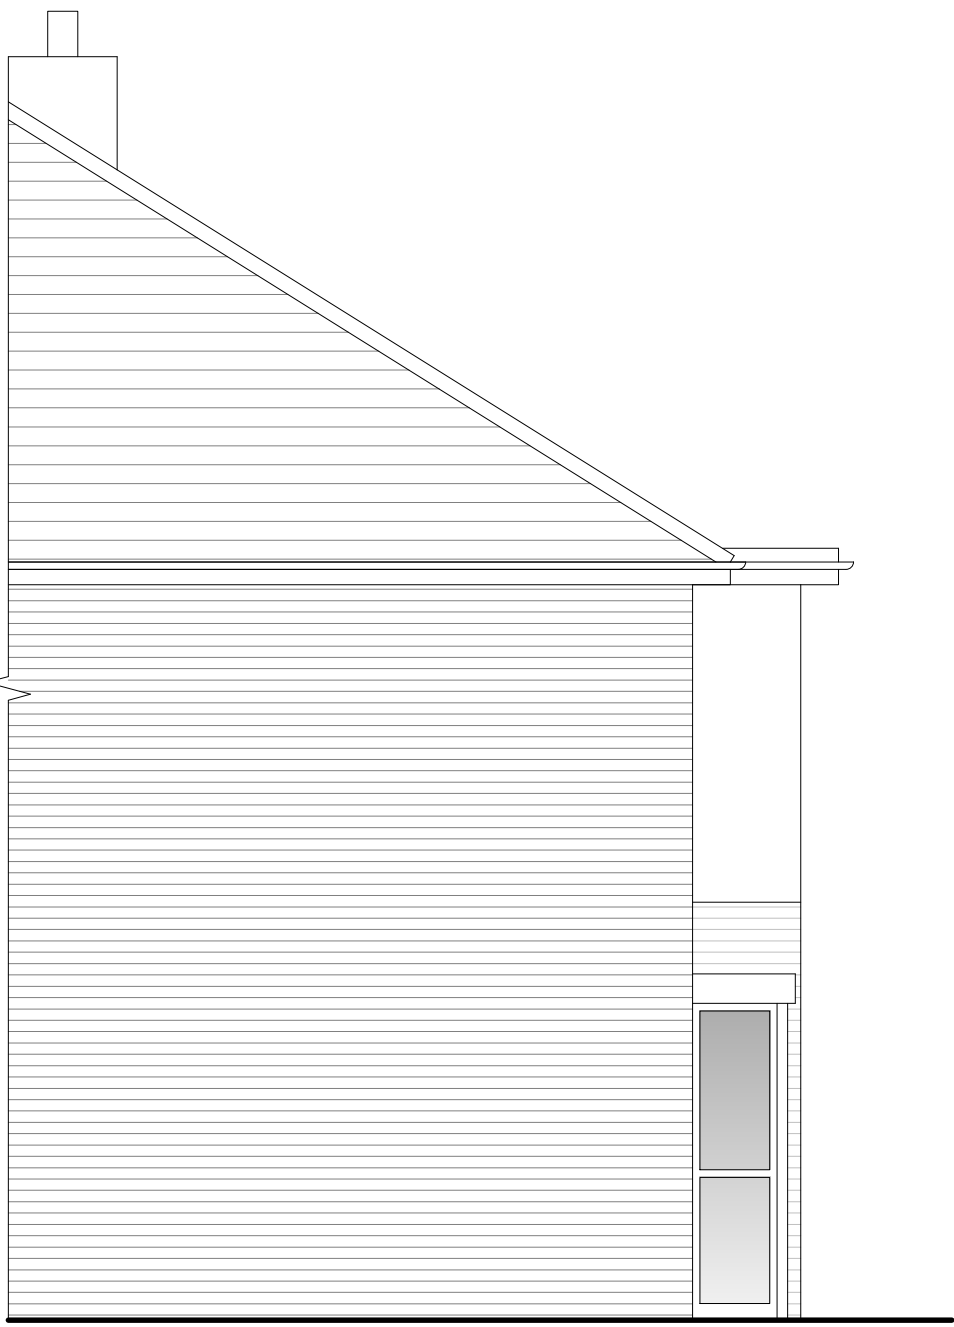

Existing Partial Side Elevation (North) 1:50




Existing Front Elevation (West) 1:50

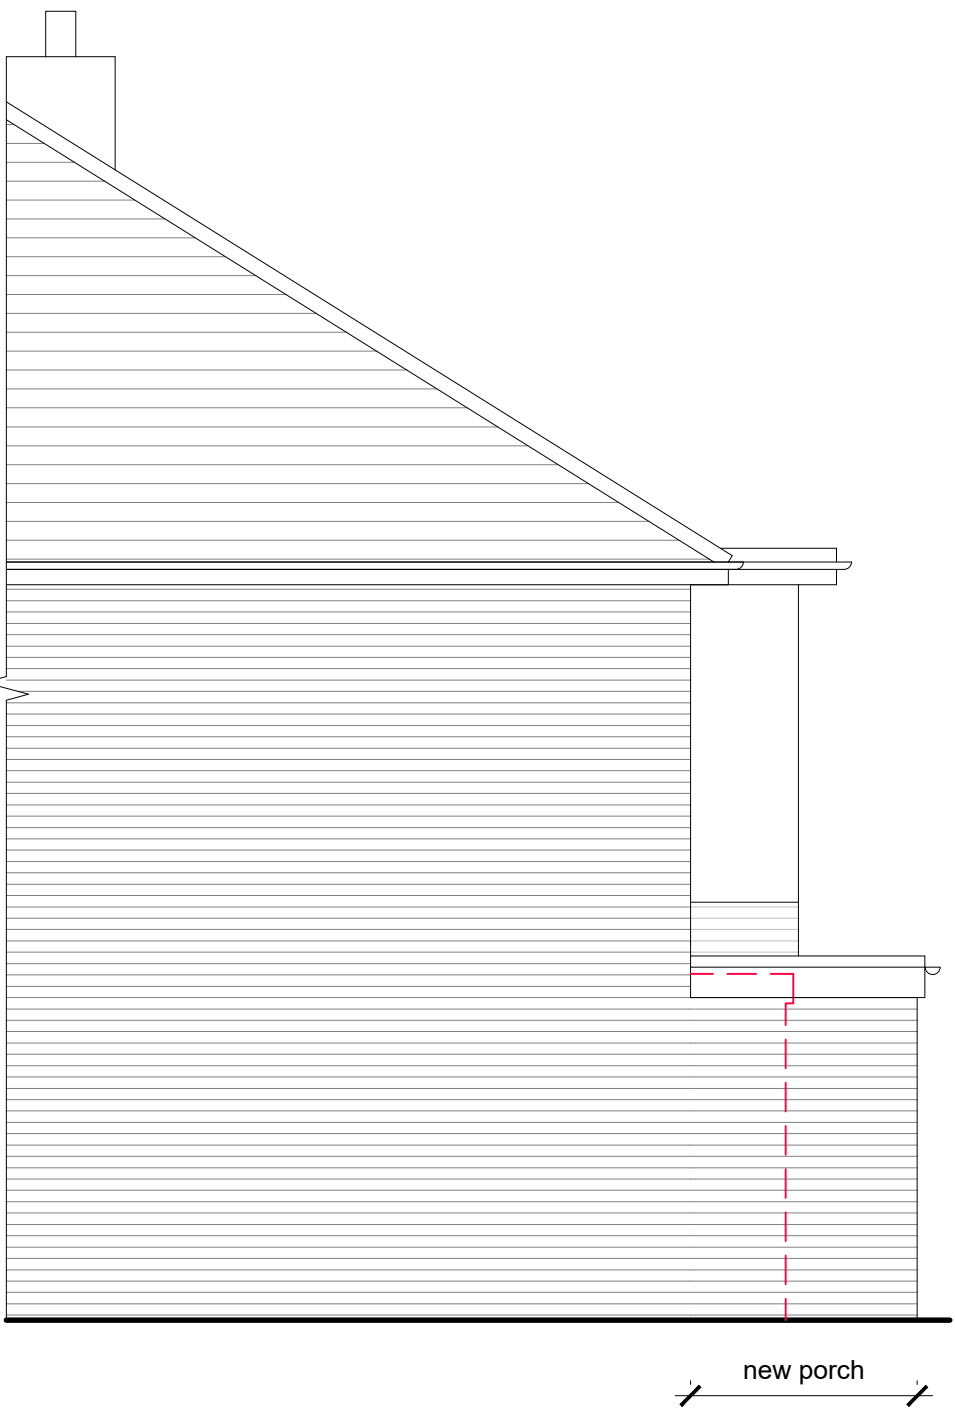


Proposed Partial Side Elevation (North) 1:50




Proposed Front Elevation (West) 1:50

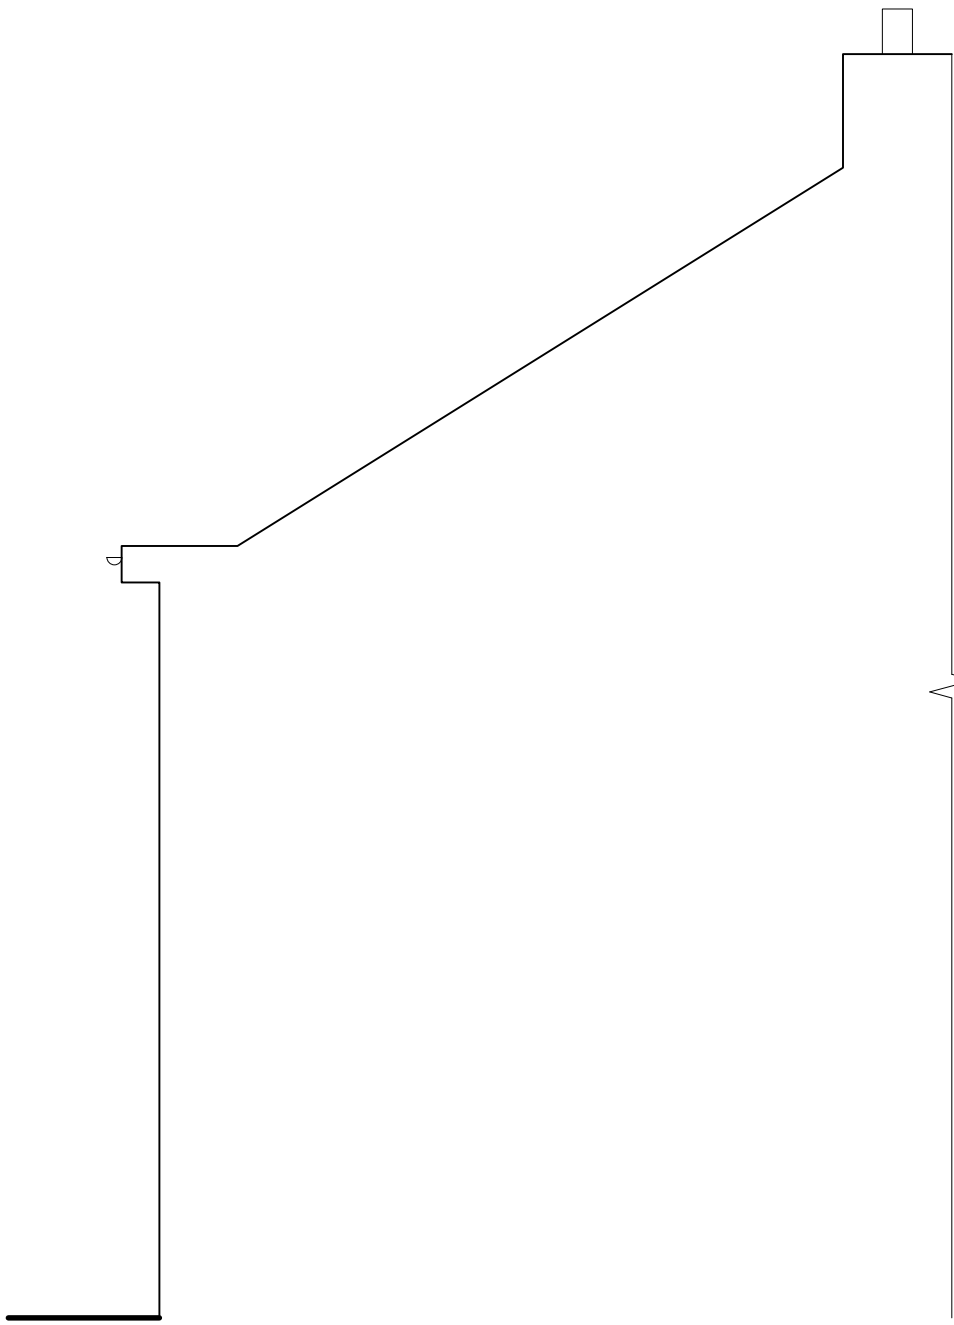


Existing Partial Side Elevation (South) 1:50

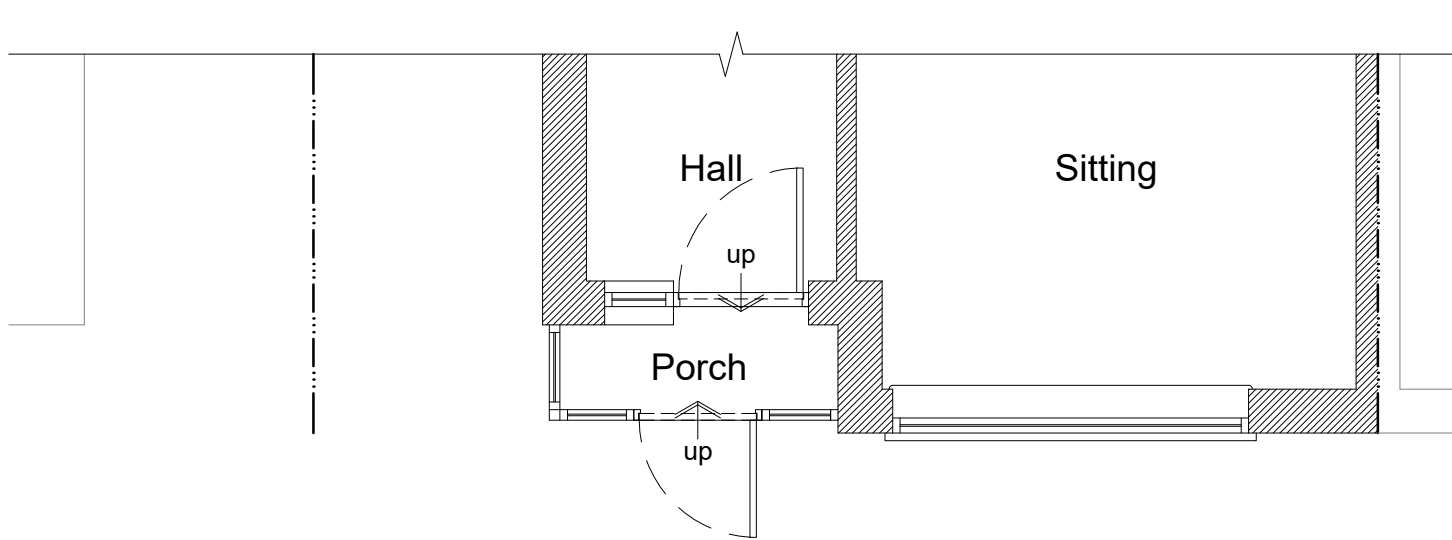

Existing Partial Ground Floor Plan 1:50

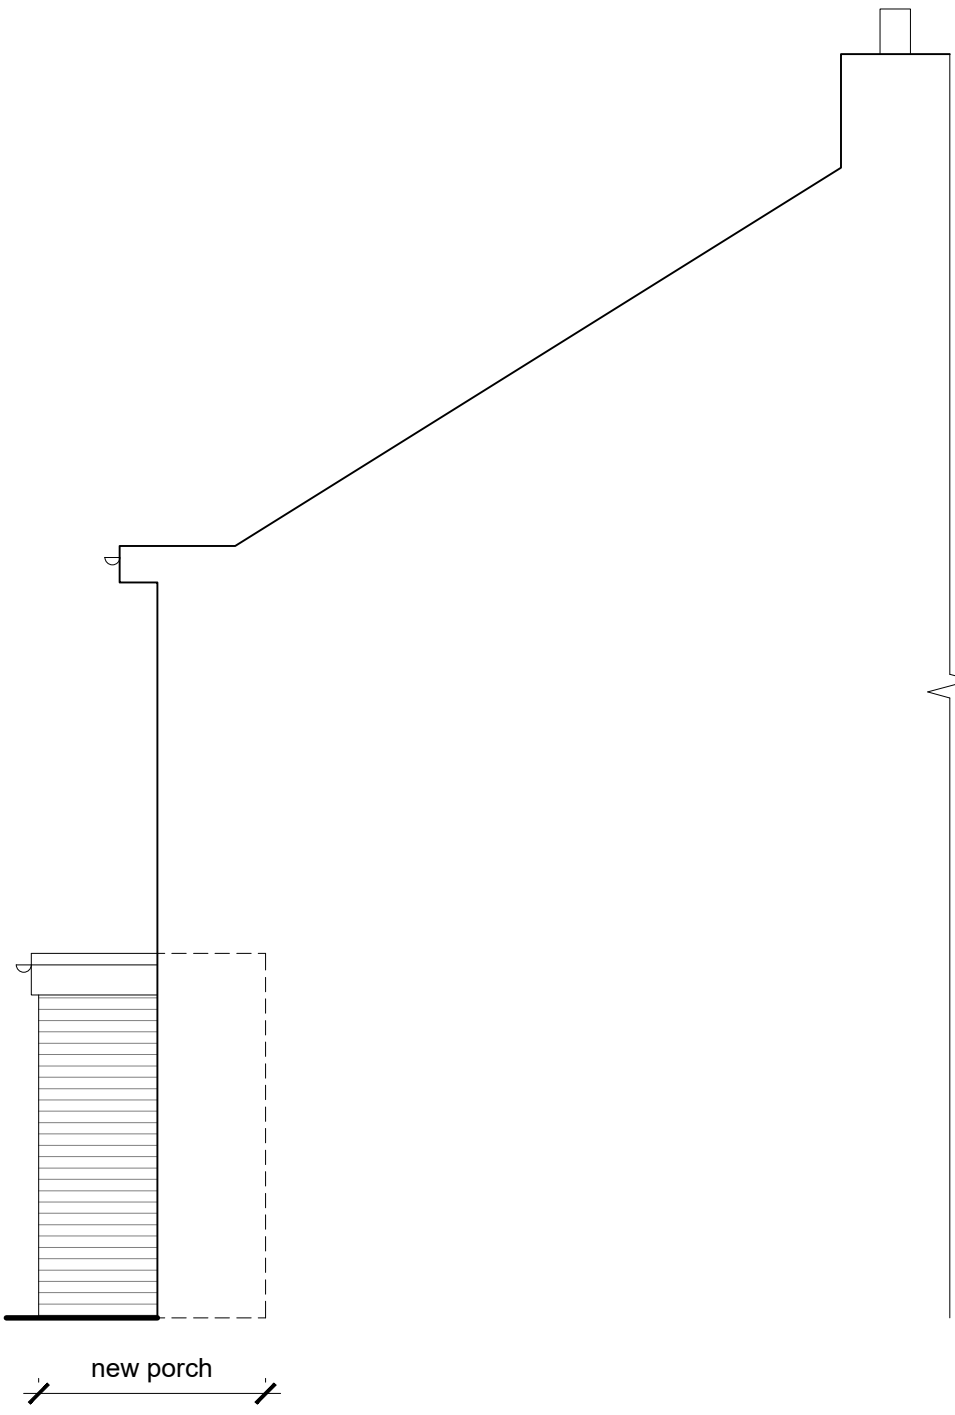

Proposed Partial Side Elevation (South) 1:50

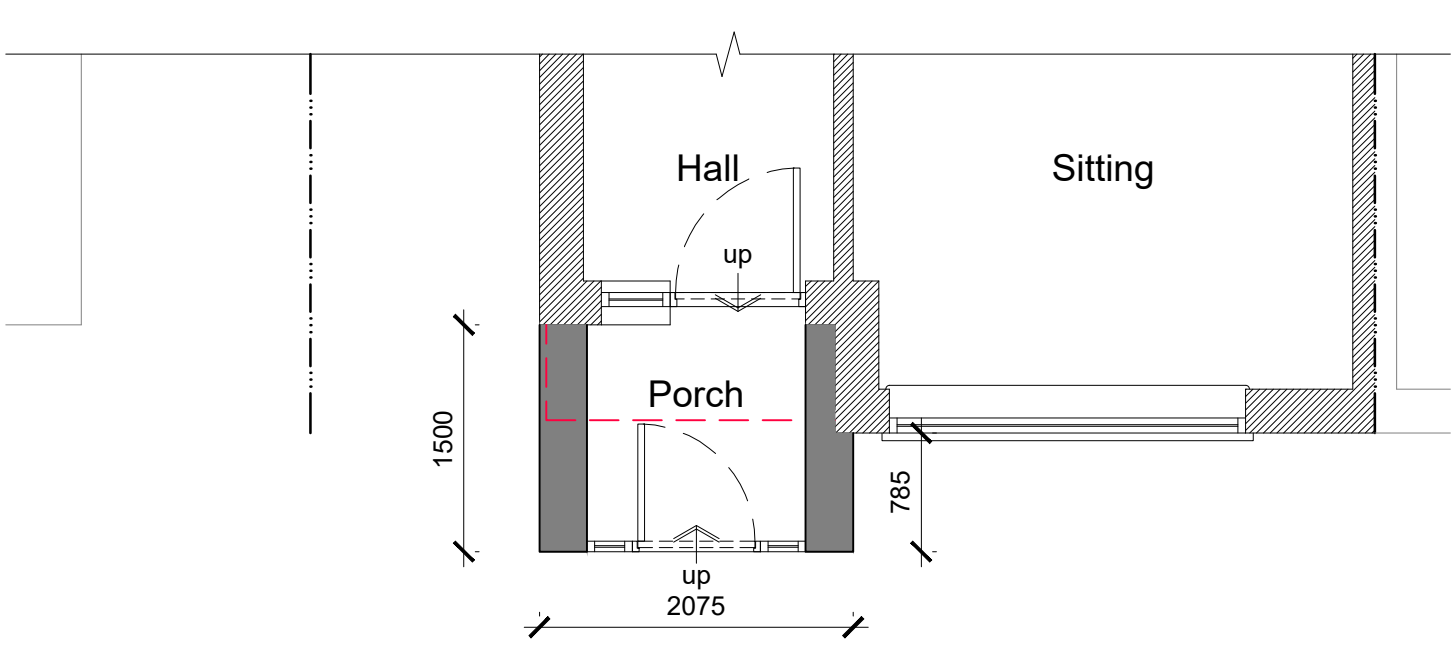

Proposed Partial Ground Floor Plan 1:50

New Permitted Development Porch: 3m²

TIMDEACON.
architect

timdeacon.architect@gmail.com

client

Margaret Jiwani

job

126 Eastern Road
Shoreham-by-Sea
West Sussex
BN43 6PE

Do not scale off drawing unless solely for Planning purposes.
Check all dimensions on site before work commences.
All work materials workmanship to conform with current building regulations BS5 and COP's
© Copyright Tim Deacon, Architect

rev.

date

amendments

a.

07.05.26

Client amendments

dwg #

228.PL.01a

dwg title

Existing & Proposed
Plans and Elevations

scale

Varies @ A1

date

May 2025

RIBA work stage

D