




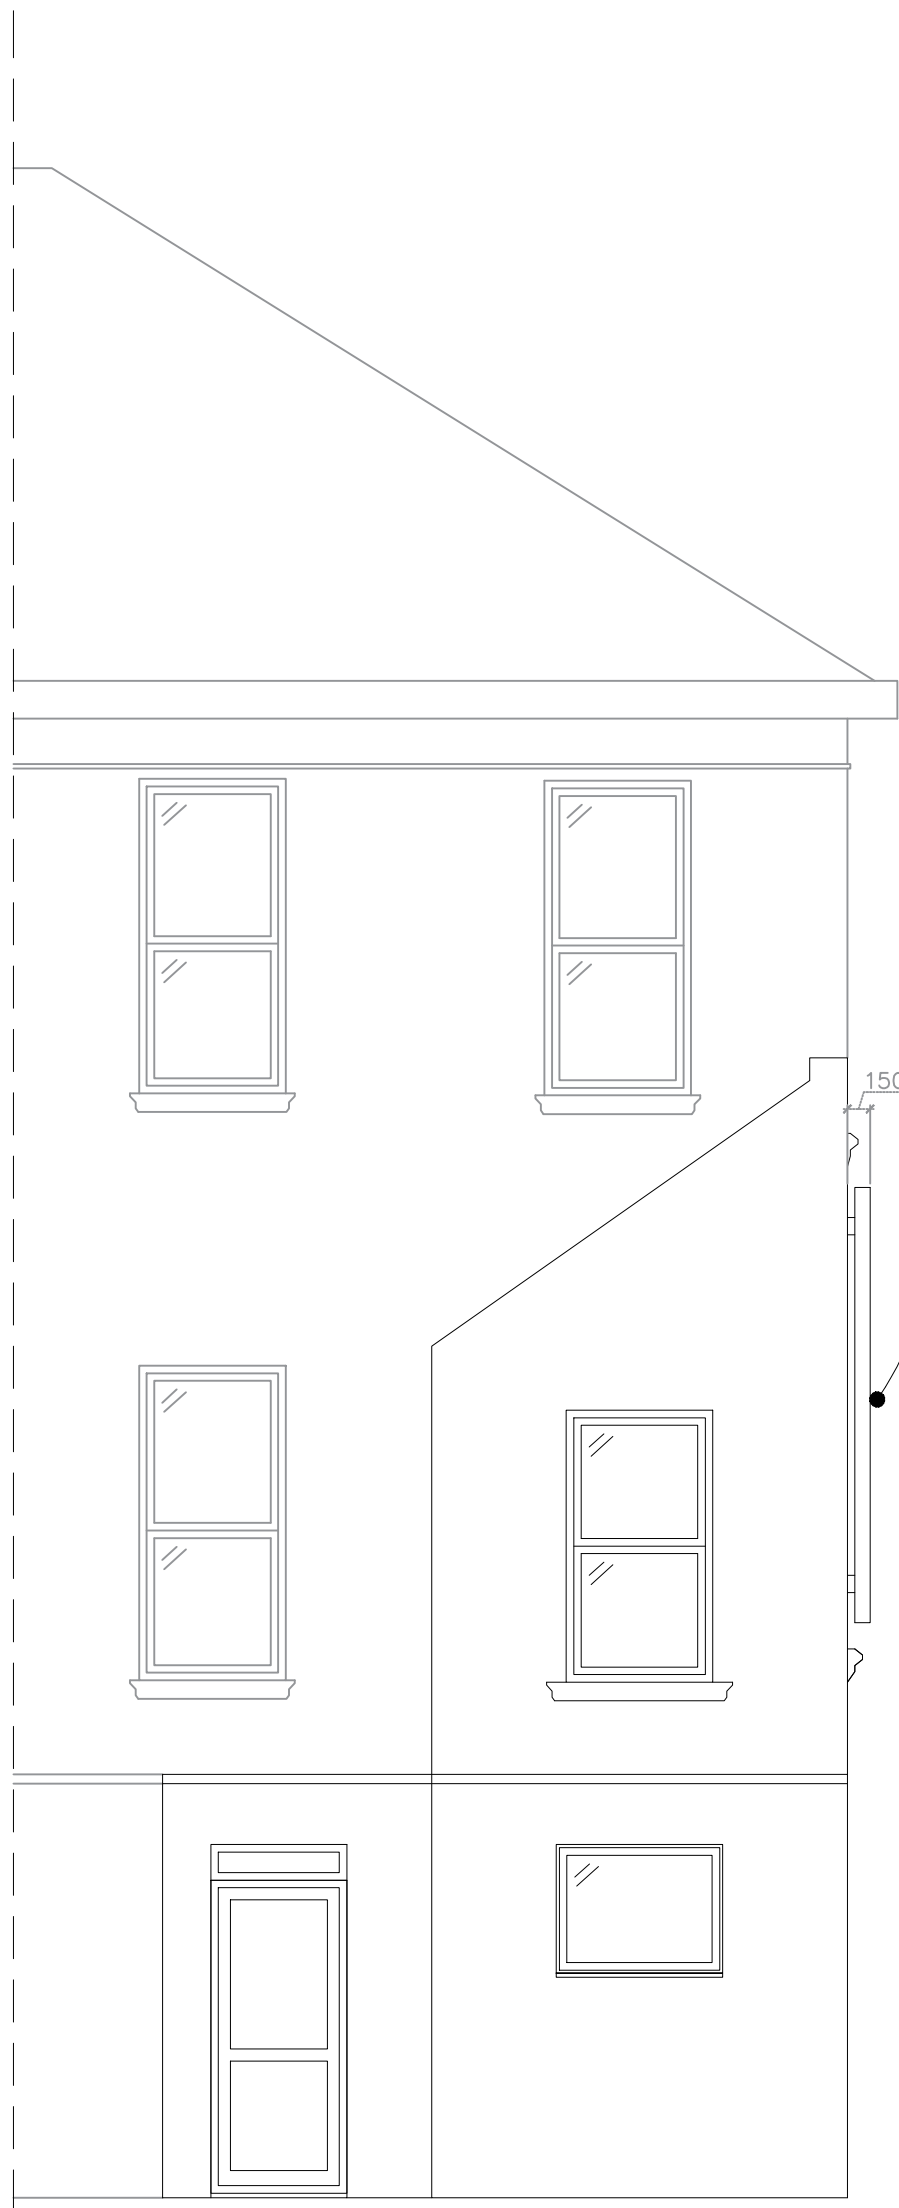

PROPOSED EAST ELEVATION
scale 1:50

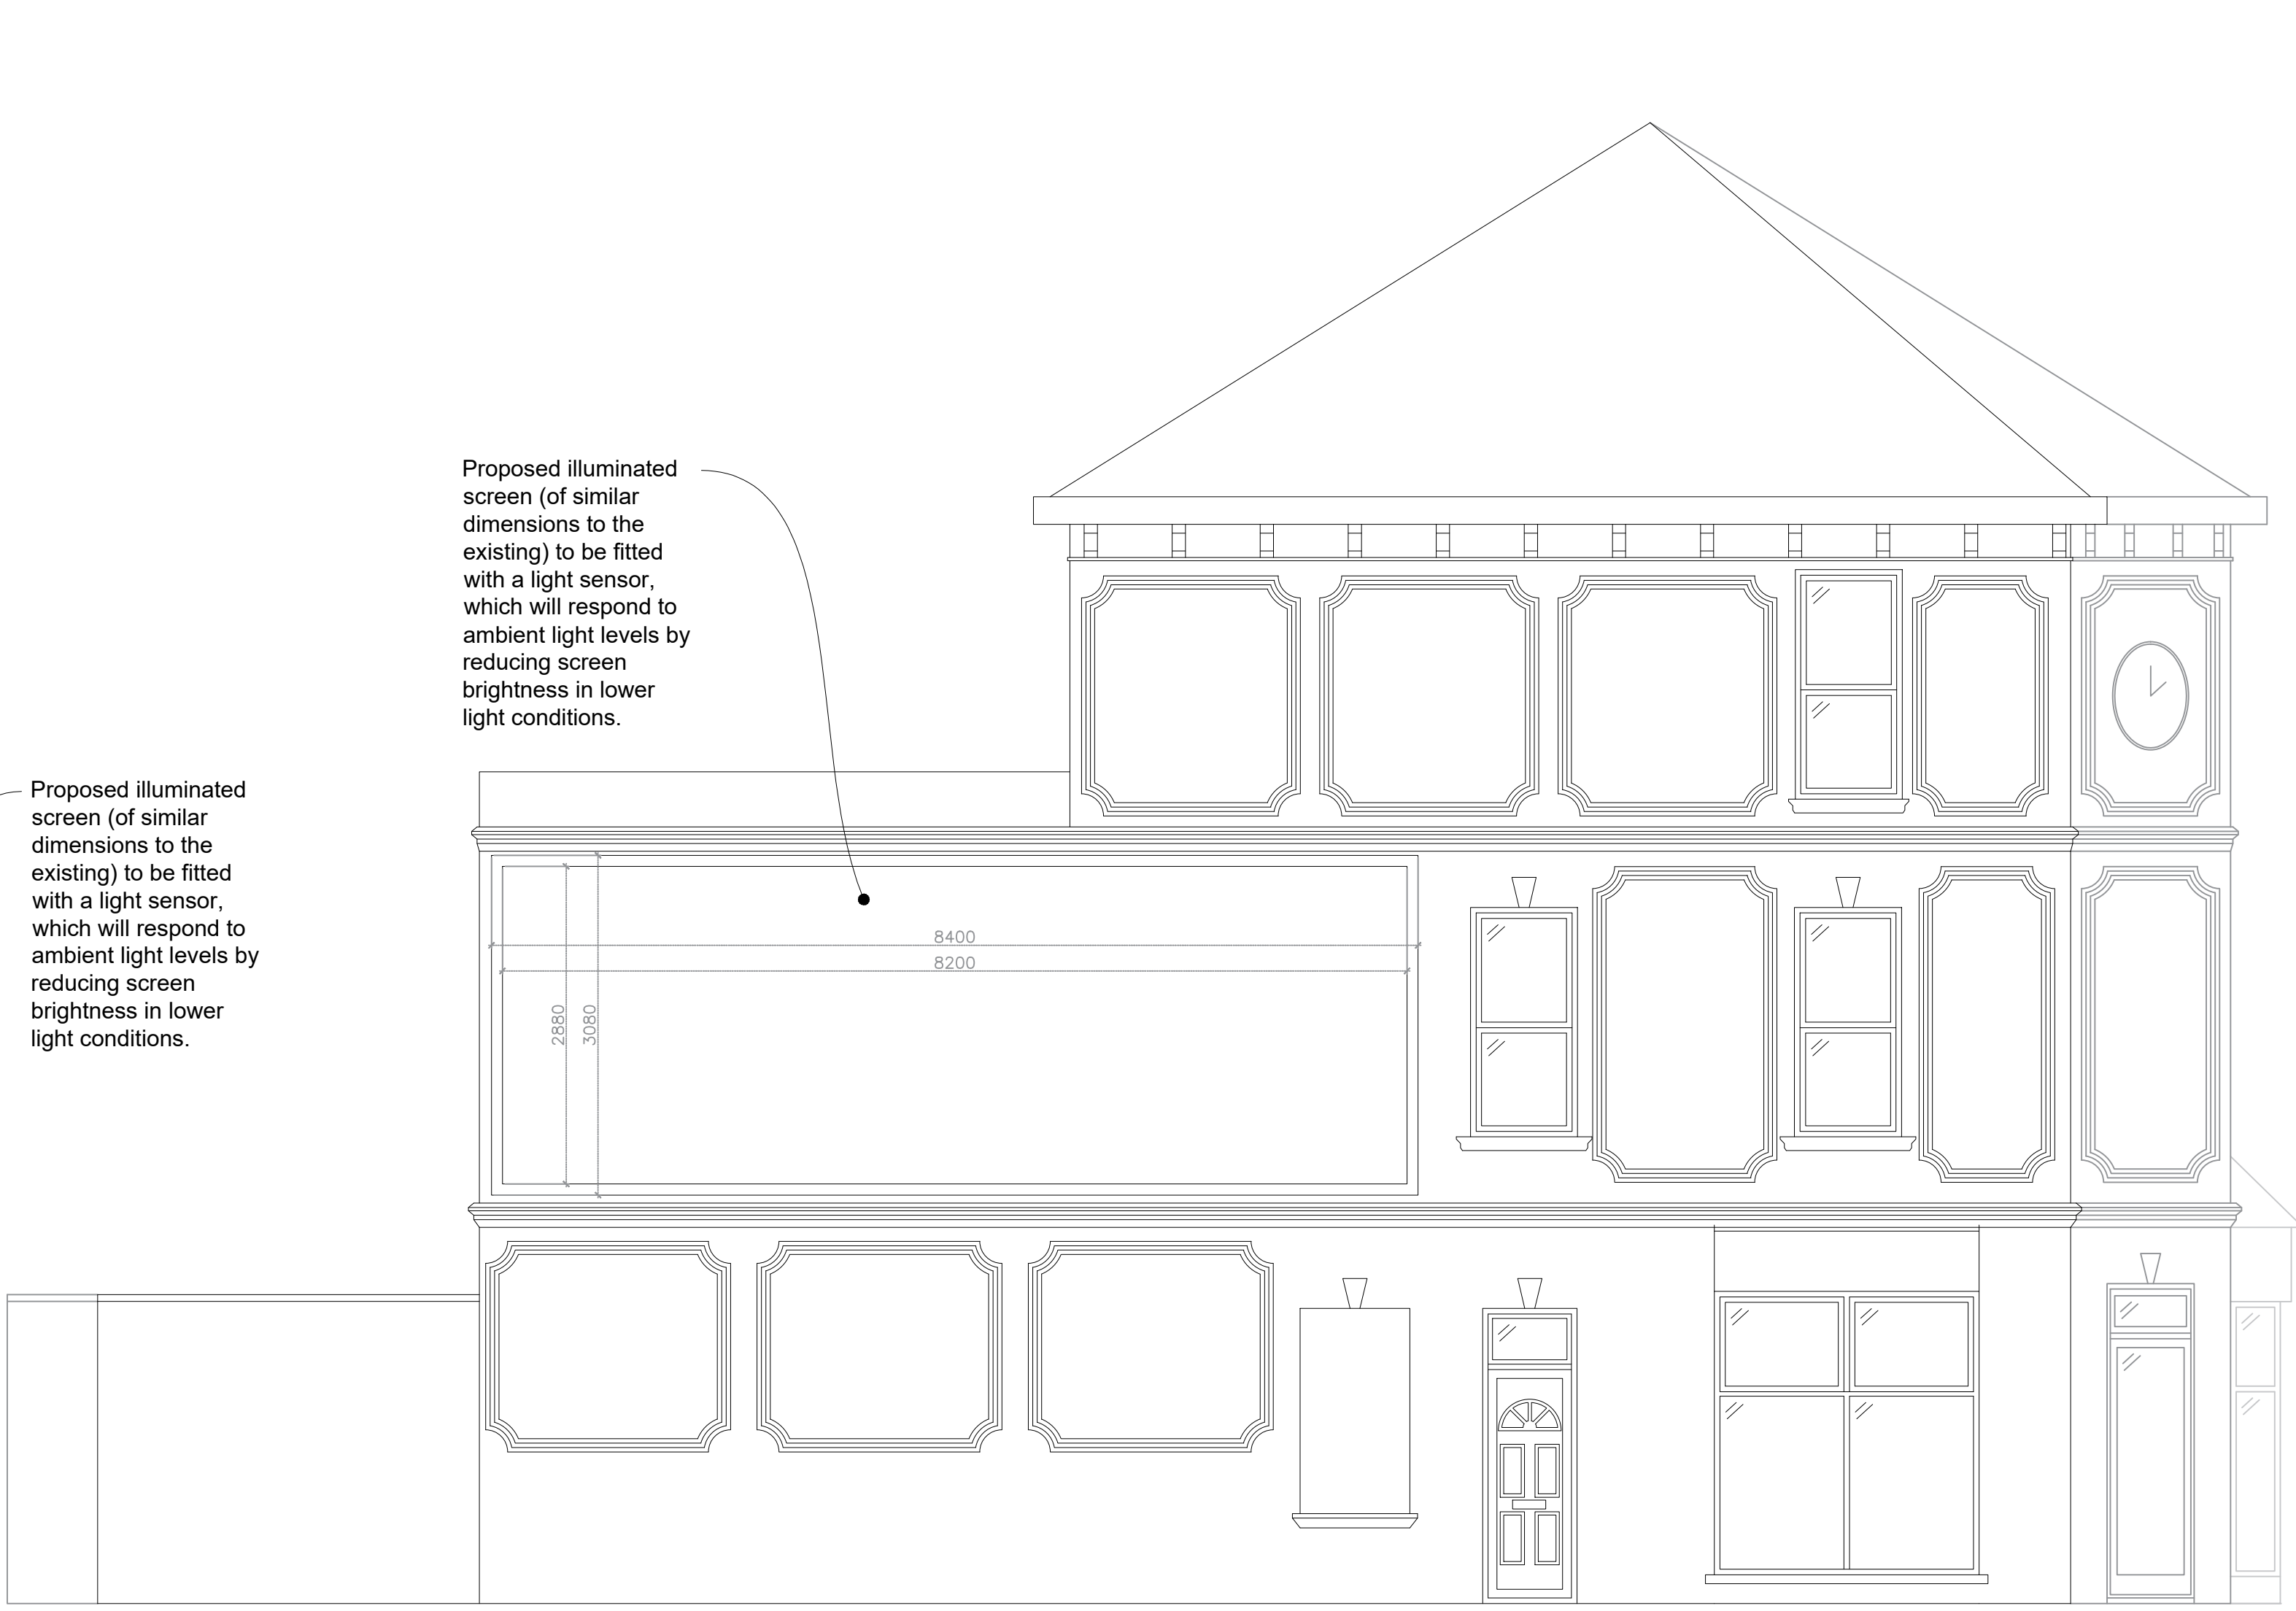

PROPOSED NORTH ELEVATION
scale 1:50

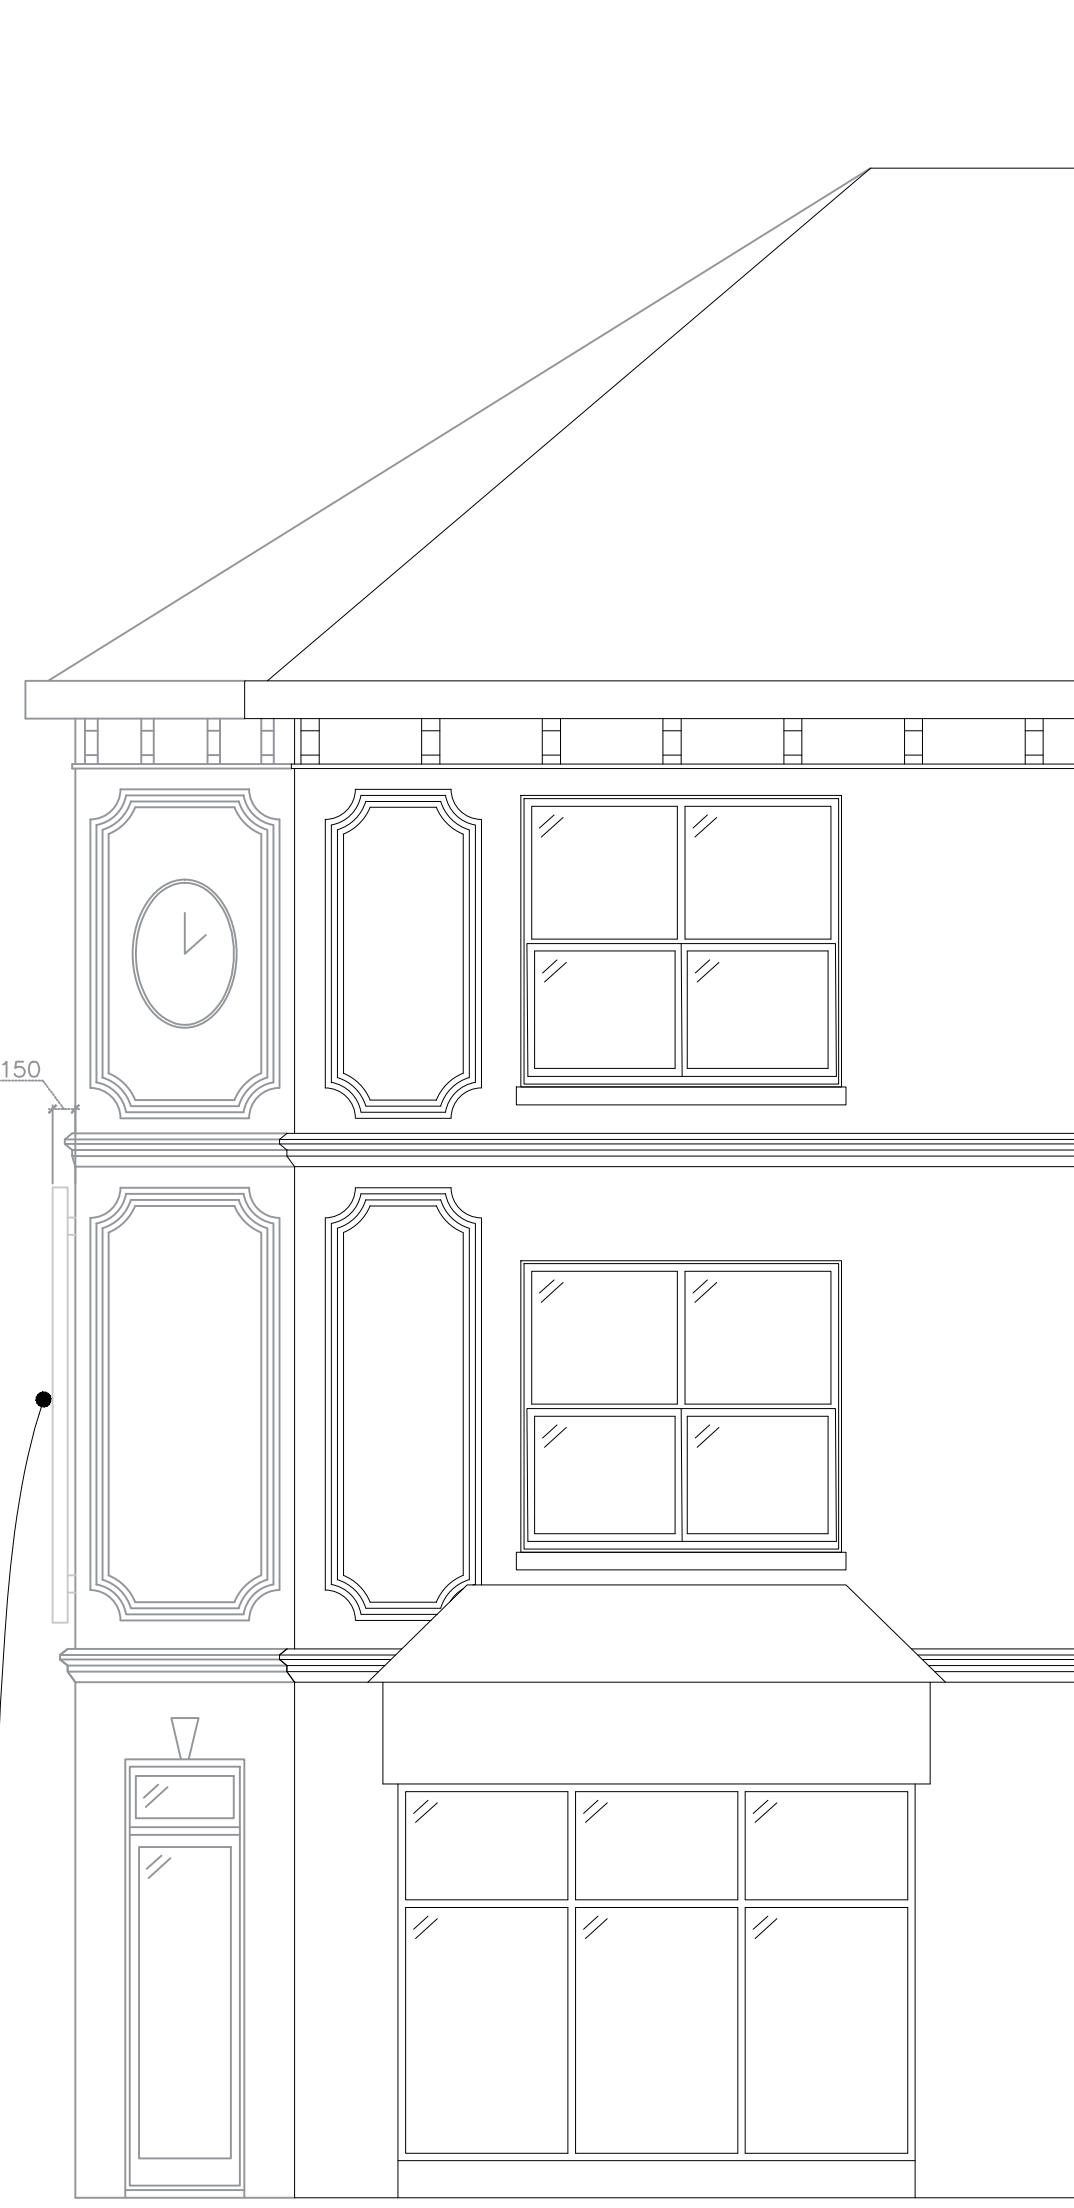

PROPOSED WEST ELEVATION
scale 1:50



Proposed illuminated screen (of similar dimensions to the existing) to be fitted with a light sensor, which will respond to ambient light levels by reducing screen brightness in lower light conditions.



SITE LOCATION PLAN
scale 1:1250



PROPOSED NORTH ASPECT - DAY
scale N/A



PROPOSED NORTH ASPECT - DUSK
scale N/A



PROPOSED NORTH ASPECT - NIGHT
scale N/A

GENERAL NOTES:
• Do not scale this drawing unless for planning purposes
• Verify all dimensions before commencing work
• Report suspected discrepancies or omissions
• All dimensions are in millimetres

DRAWING ISSUES AND REVISIONS

Highcroft Designs Little High Street
Shoreham-by-Sea West Sussex BN43 6EG
T 01323 357034 E info@highcroftdesigns.co.uk

Highcroft Designs.

PROJECT | 154 Blue Billboard
22 South Farm Road
Offington

DATE | 26/01/2026

TITLE | hd-101_Proposed

SCALE | as shown

ORIGINAL SIZE | A1 (Landscape)

DRAWING No. | 101

This drawing is the copyright of Highcroft Designs and must not be reproduced without written consent. The contractor is responsible for taking and checking all dimensions on site prior to commencement and reporting back to the architectural consultant any discrepancies. All materials specified on the drawing are to be used in strict accordance with manufacturers written instructions and current codes of practice. Structural Engineer is advised.

All Details and Specification on this drawing and in relation to this specific project should be adhered to. If any deviations occur the contractor / client should inform Highcroft Designs immediately as we cannot be held responsible for errors resulting from undeclared detail and specification changes.