




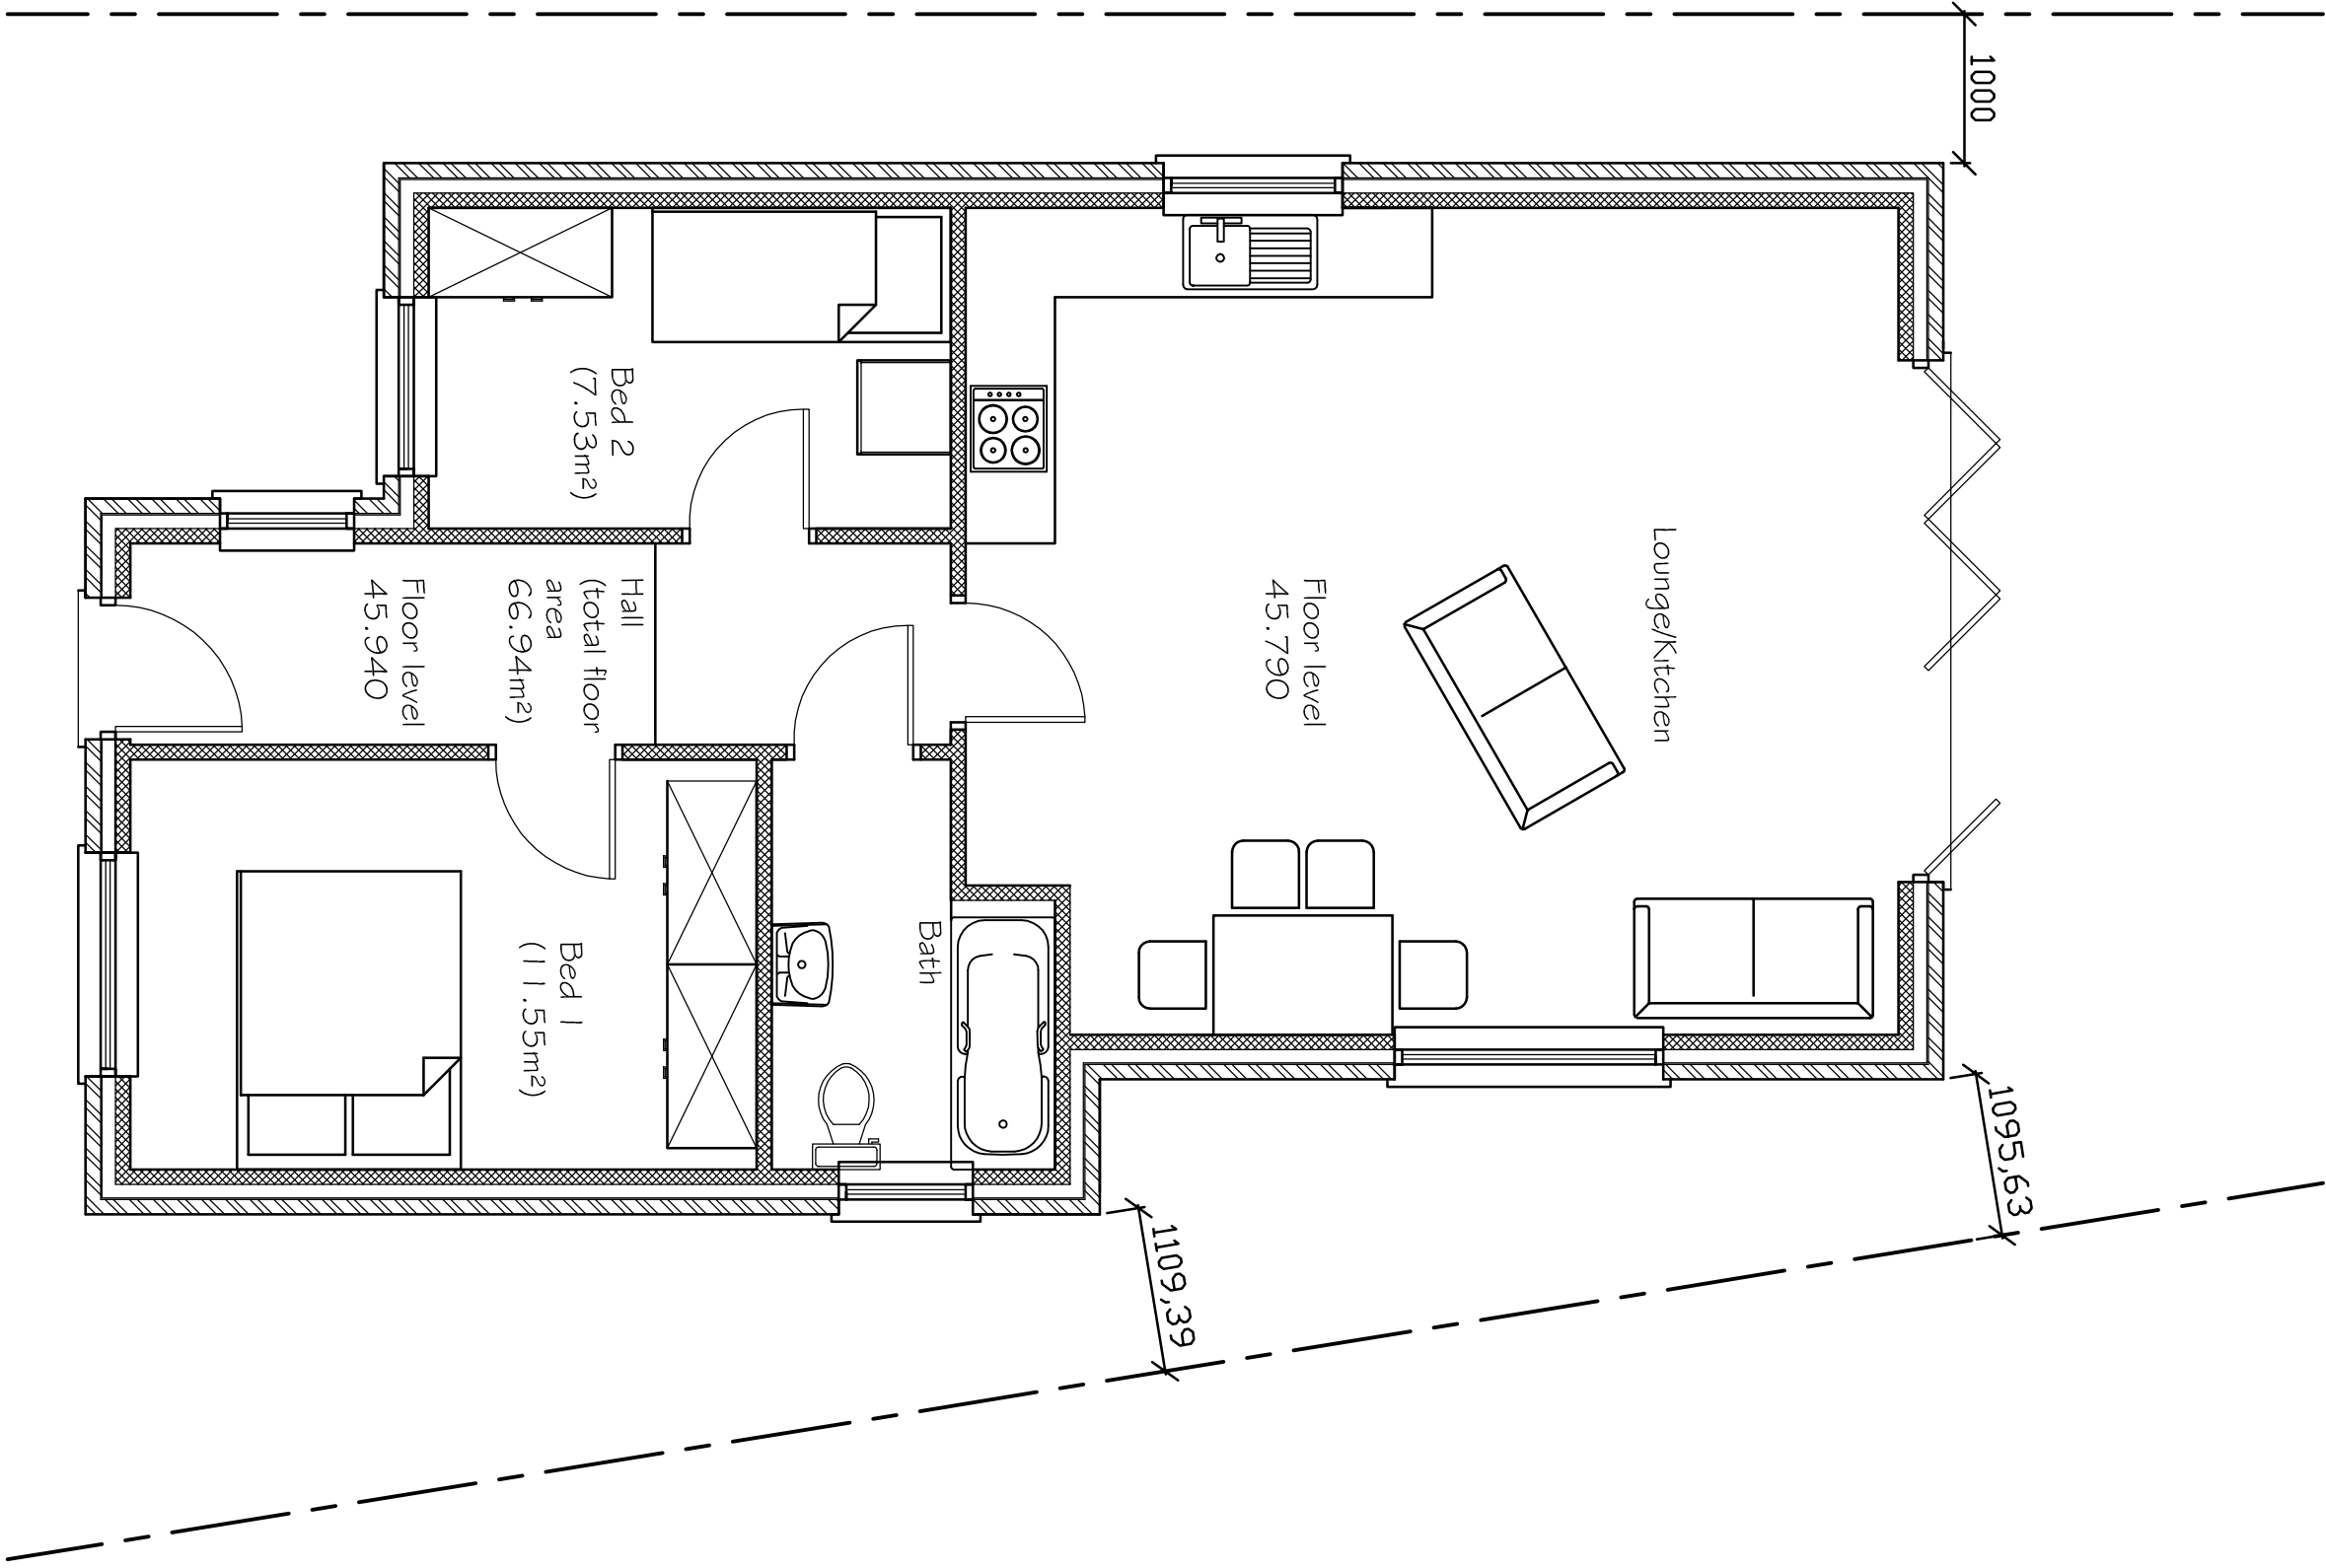







Proposed Ground Floor Plan

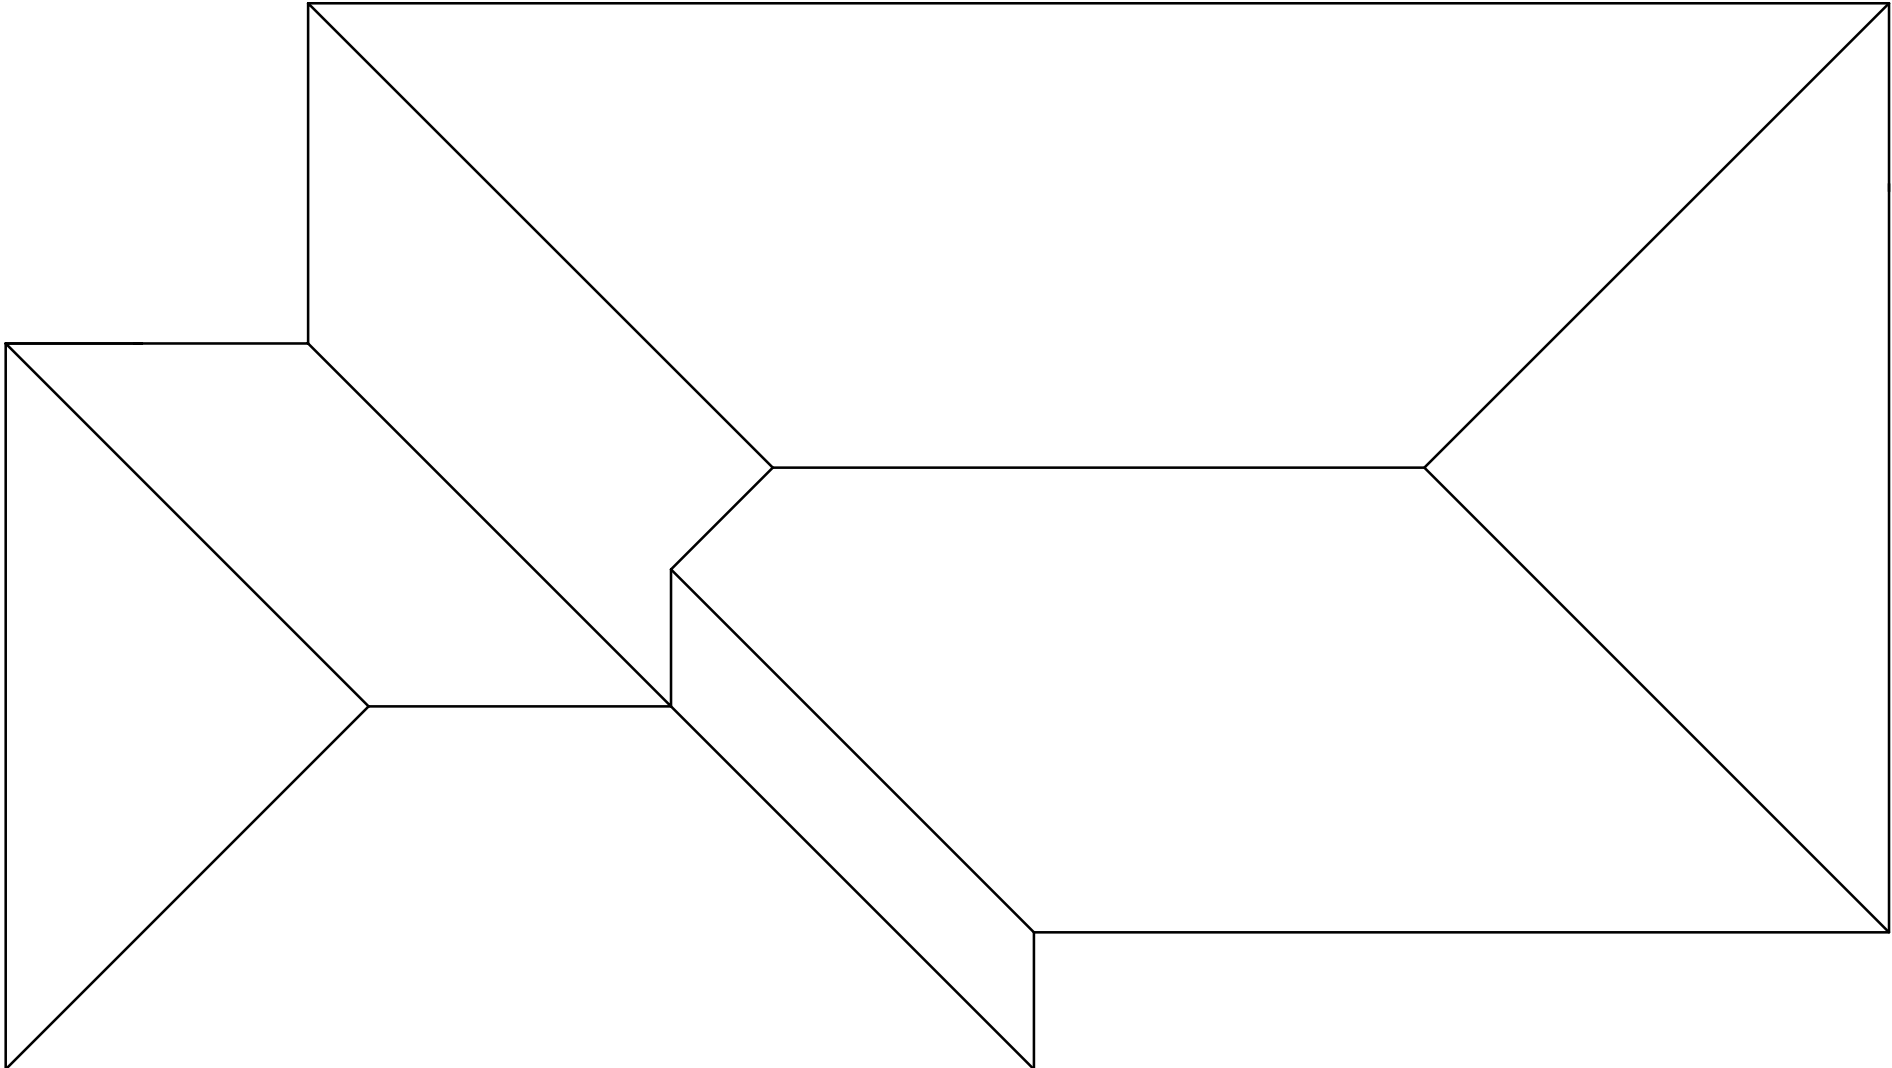

Proposed Roof Plan

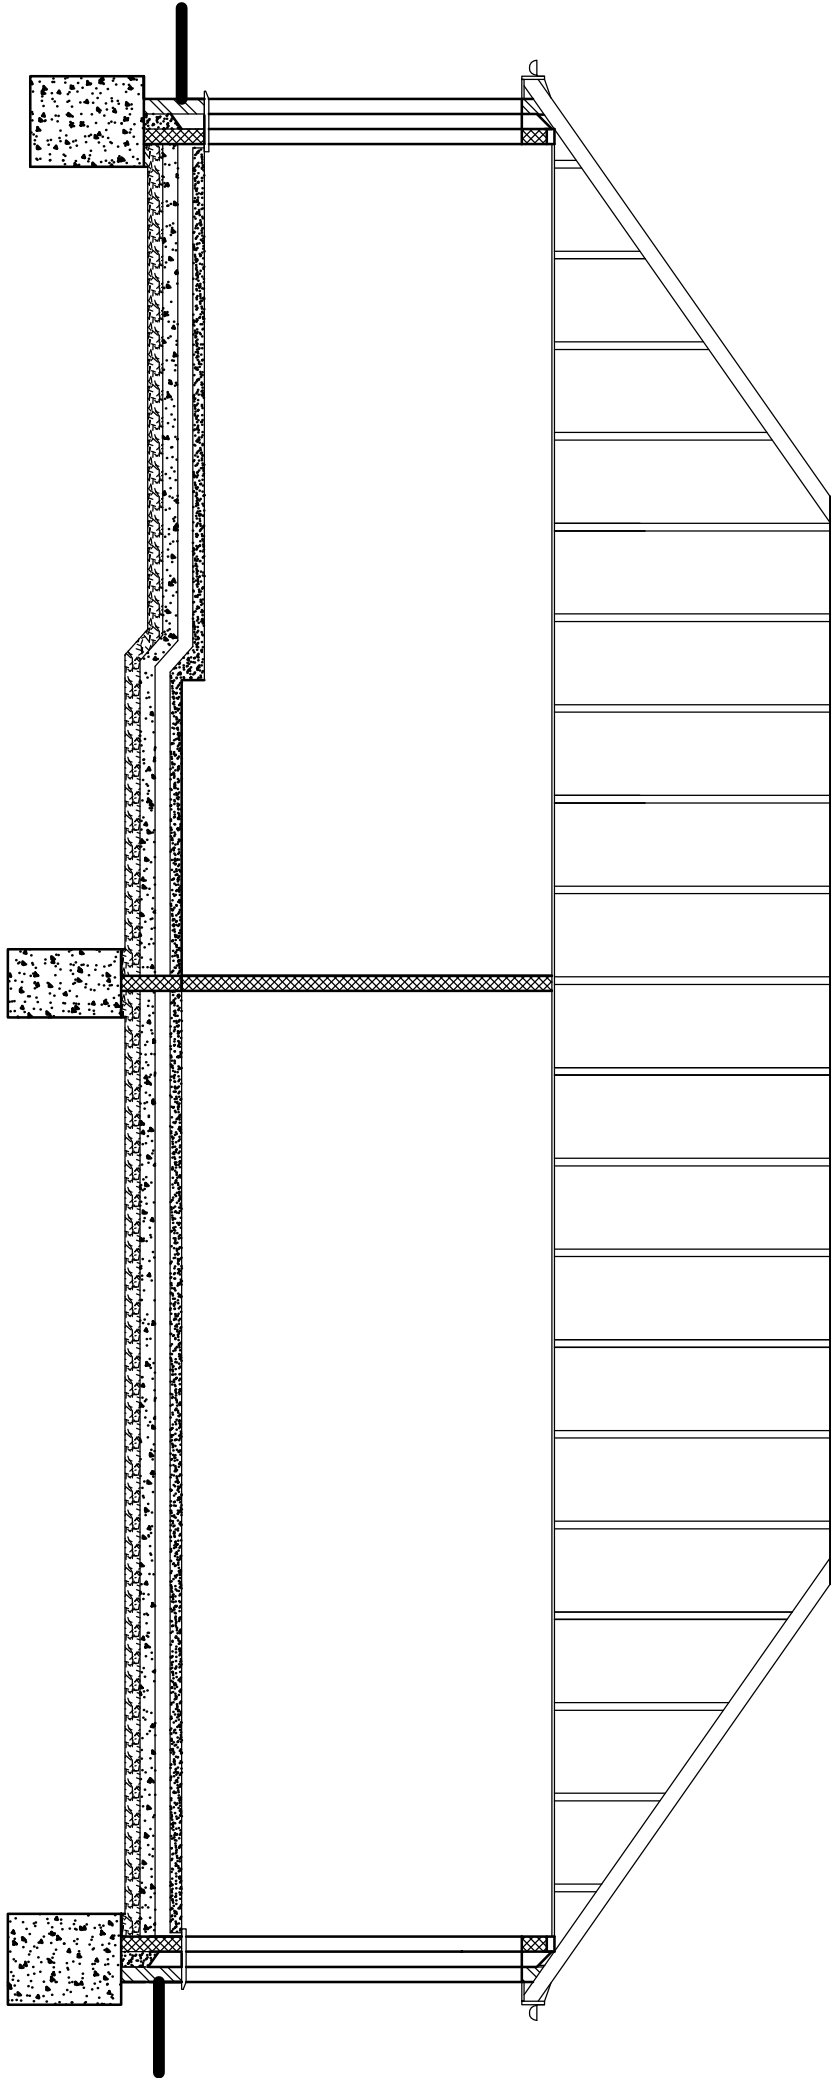

Proposed Section

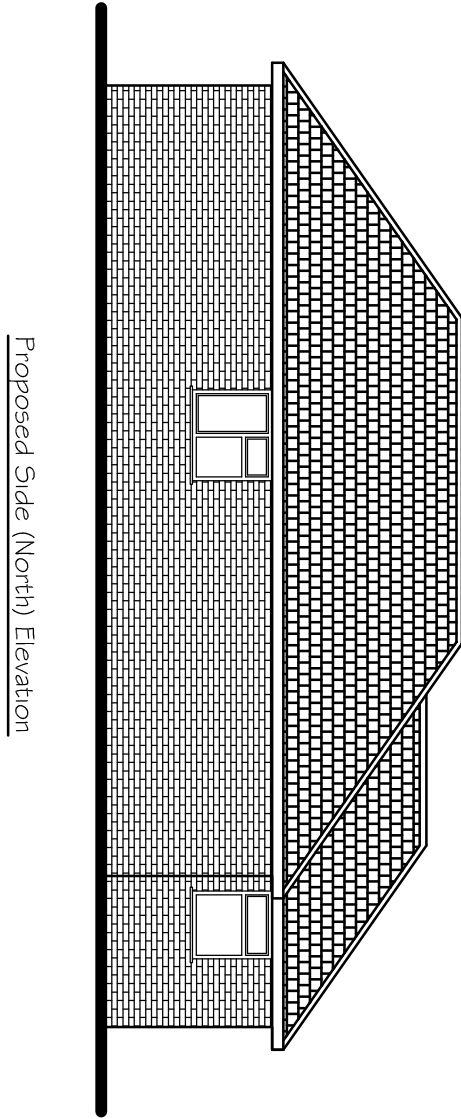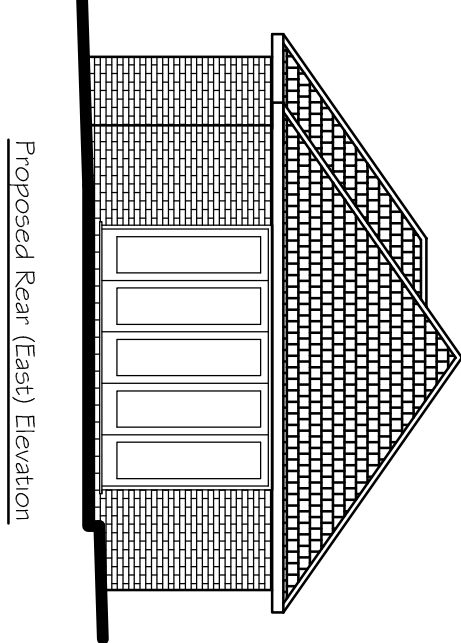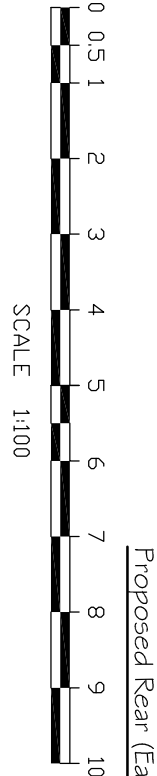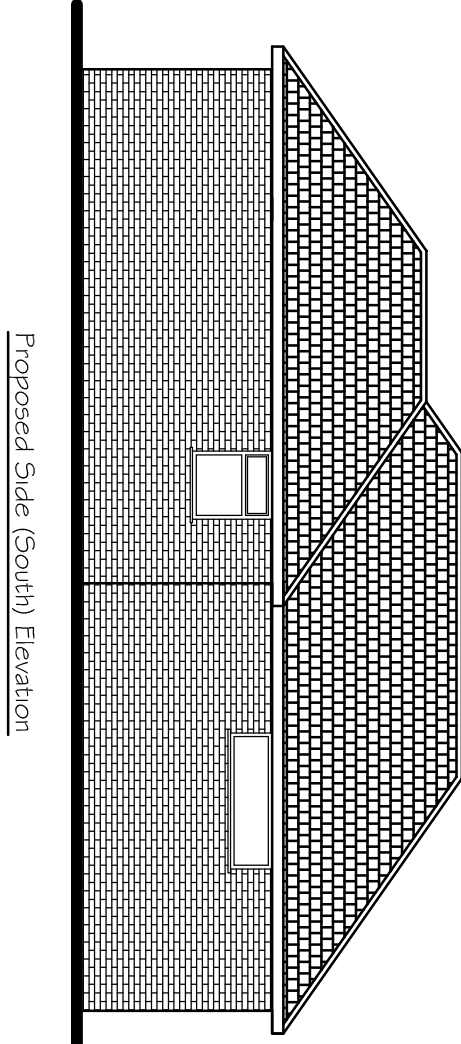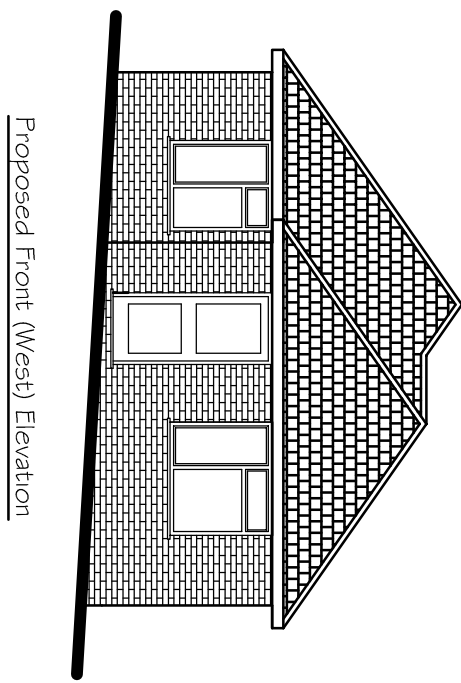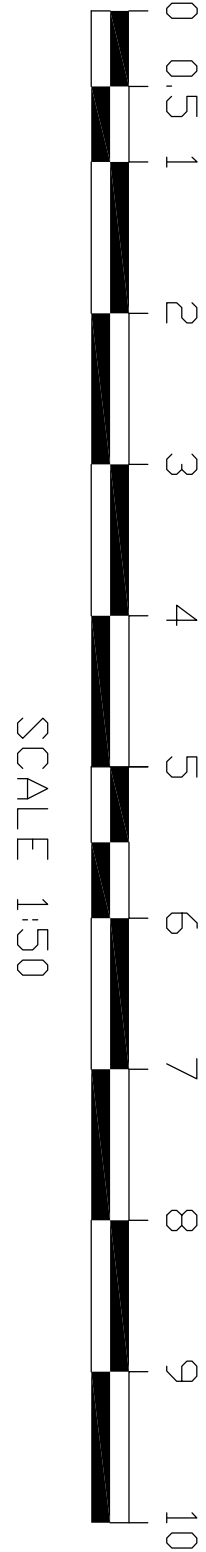

Tony Rogers Building Consultants Address: 40 Dawn Crescent, Upper Beeding West Sussex, BN44 3WH Telephone: 01903 815225 Fax: 01903 815225		
Rev:	Date:	Revision Description:
6	Jan 2026	Ground levels altered
5	Feb 2026	Boundaries altered and section added
4	Feb 2026	Boundaries altered and section altered
Client: Mr & Mrs M Najarian		
Address: 6 Haining Rise Worthing West Sussex BN13 3AL		
Project: Proposed detached dwelling		
Scale: 1:50 1:100 Paper Size A1		
Date: March 2025		
Drawing No: 25/1601/03		
Drawn By: AMR	Revision: C	