



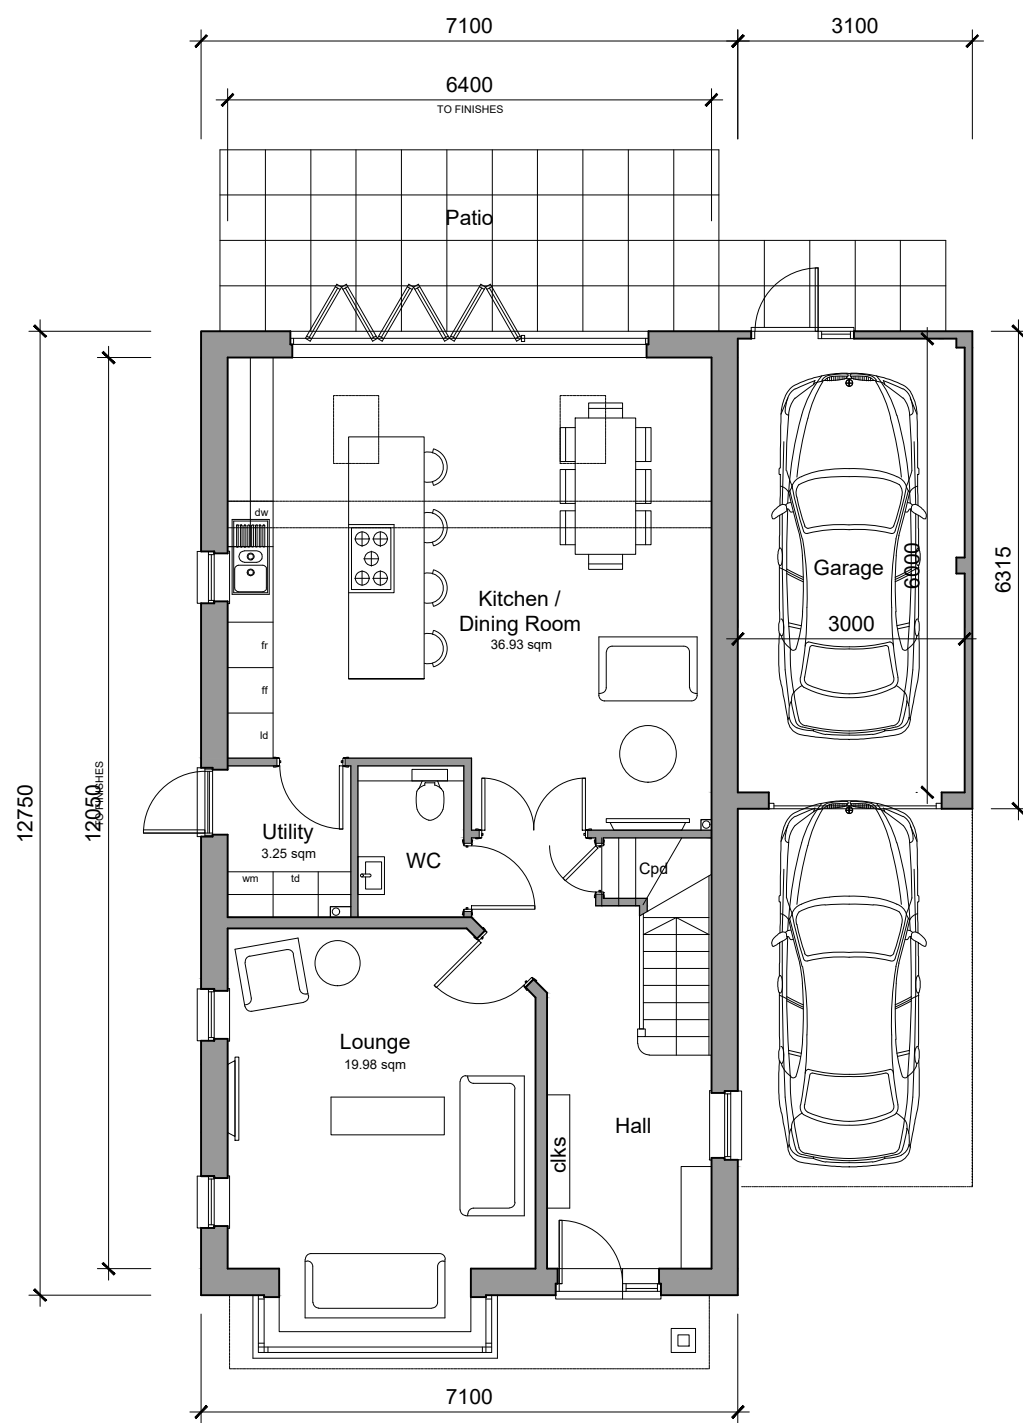


Ground Floor Plan

Plot 1
3-Bedroom House
GIA: 141.95 sqm / 1528 sqft

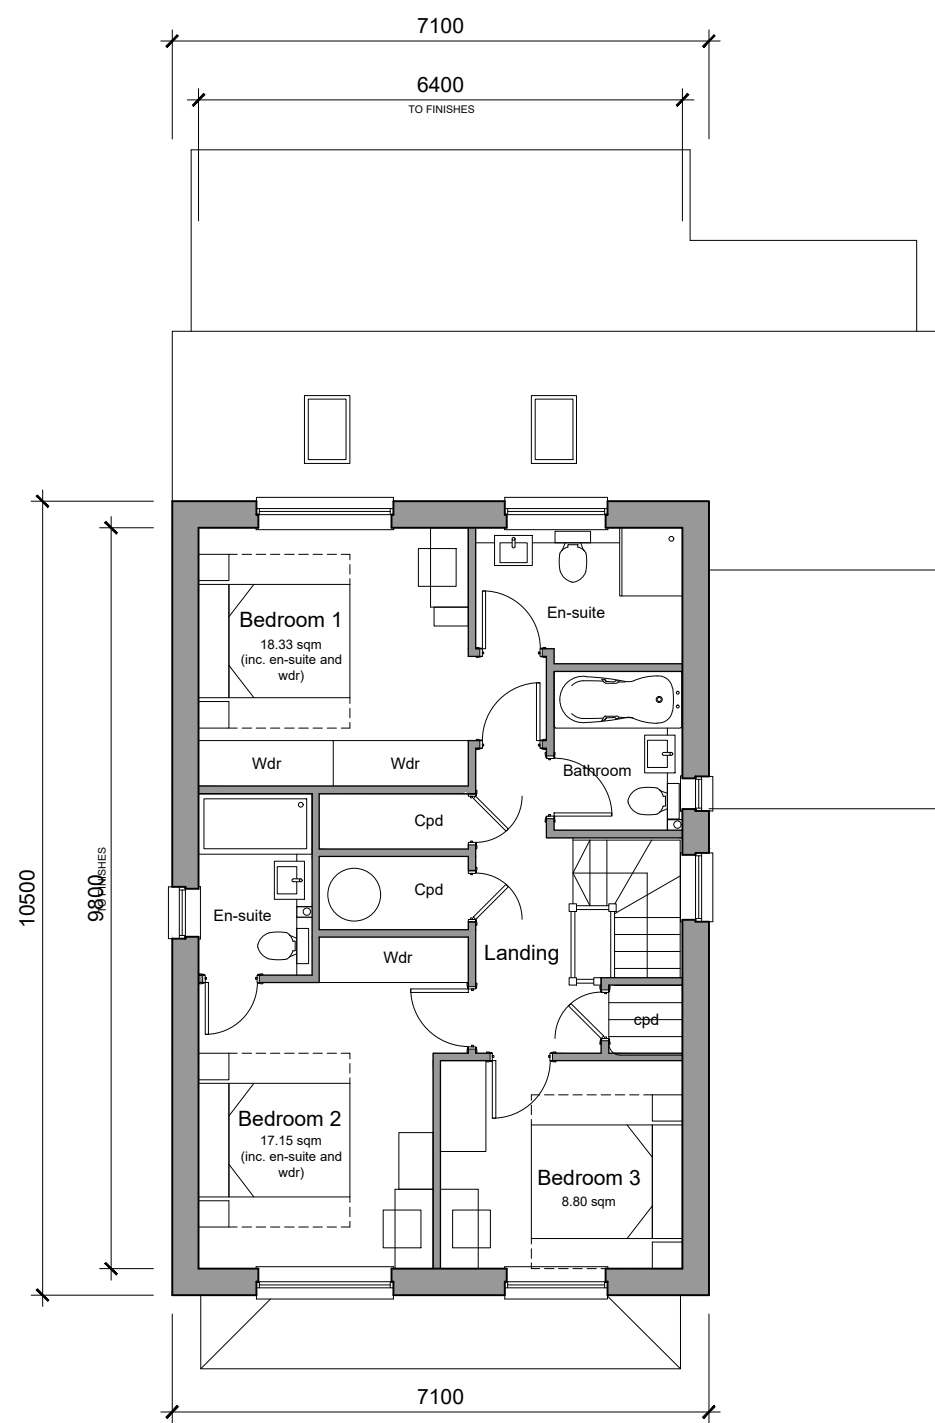

First Floor Plan

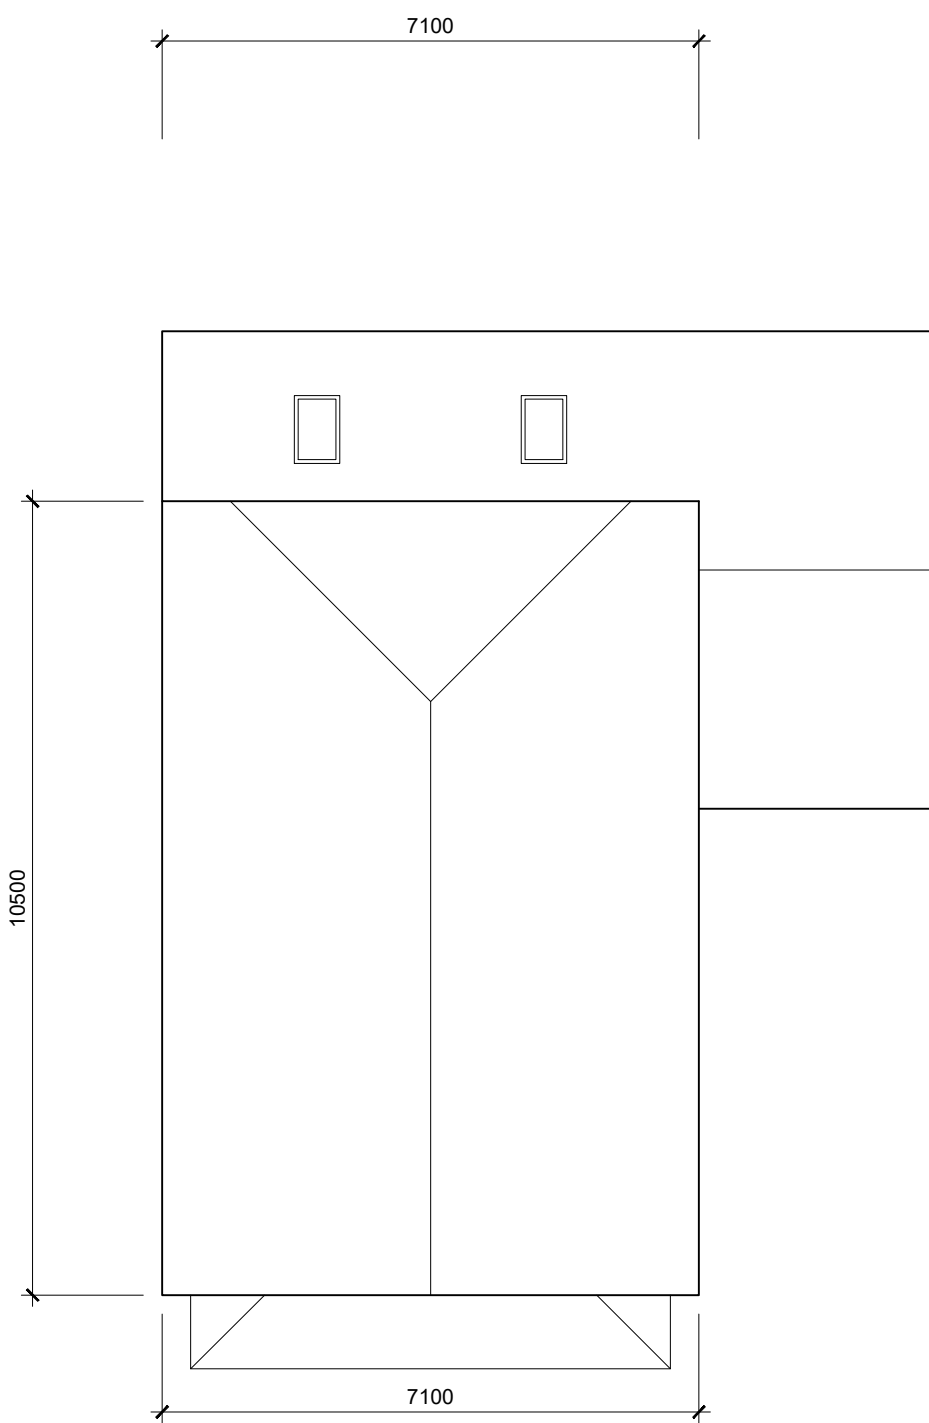

Roof Plan



Side (West) Elevation - Plot 1



Front (South) Elevation - Plot 1



Side (East) Elevation - Plot 1



Rear (North) Elevation - Plot 1



Street Elevation - Plot 1

D	10.06.26	Updated to validation comment	AK	AK
C	01.05.26	Section 73 submission	KB	AK
B	12.08.13	Plot 1 'dug in' by 600mm as per planner comments	KE	AK
A	01.07.13	Roof pitches adjusted to 35 degrees	KE	AK
Rev	Date	Revision Details	Dr	Ch



E hello@ecearchitecture.com
W ecearchitecture.com

Creativity. Quality. Commerciality.
Rethink what's possible

Client's Name
Harlington Homes

Job Title
Mill Lane, High Salvington

Drawing Title
Plot 1

Scale
1:100 @ A1 / 1:200 @ A3

Drawn
KE

Checked
AK

Date
16.05.13

Job No
5278

Drawing No
41

Rev
D

Status
APPROVAL