



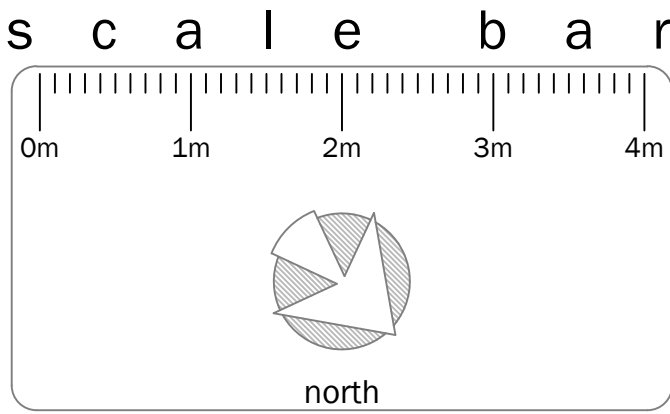


r e v i s i o n s

no.	date	description

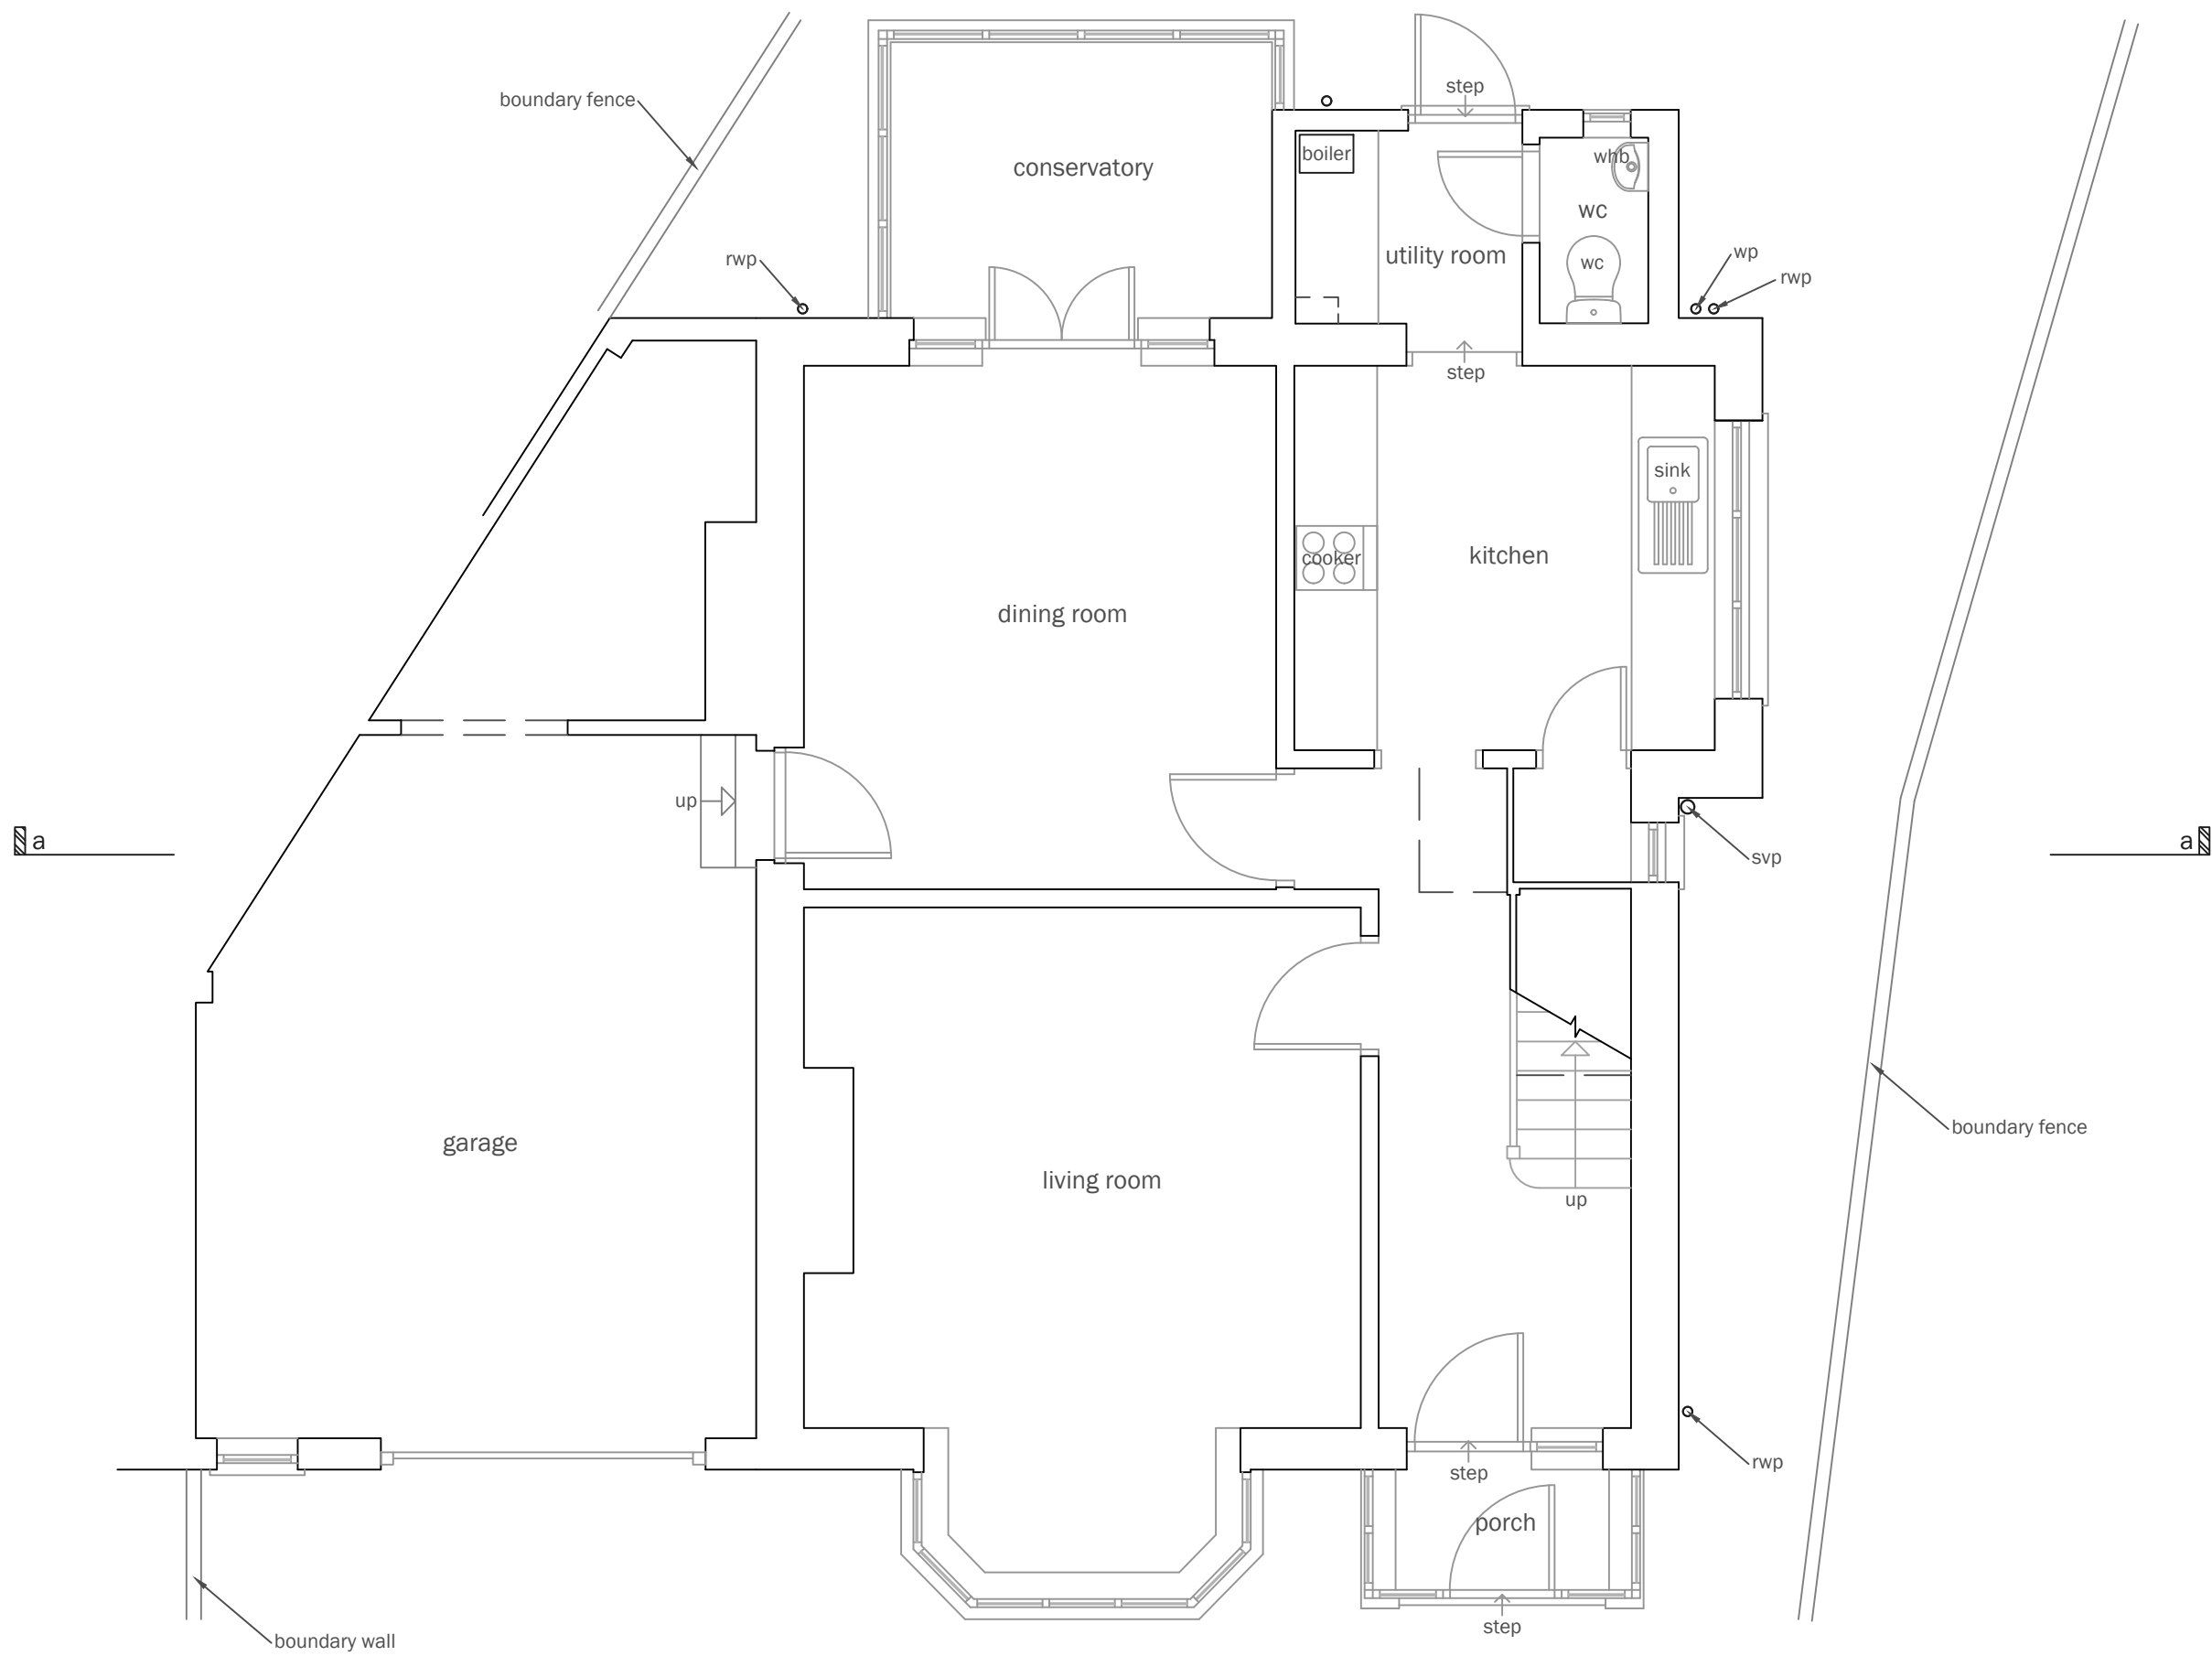

Ground floor plan

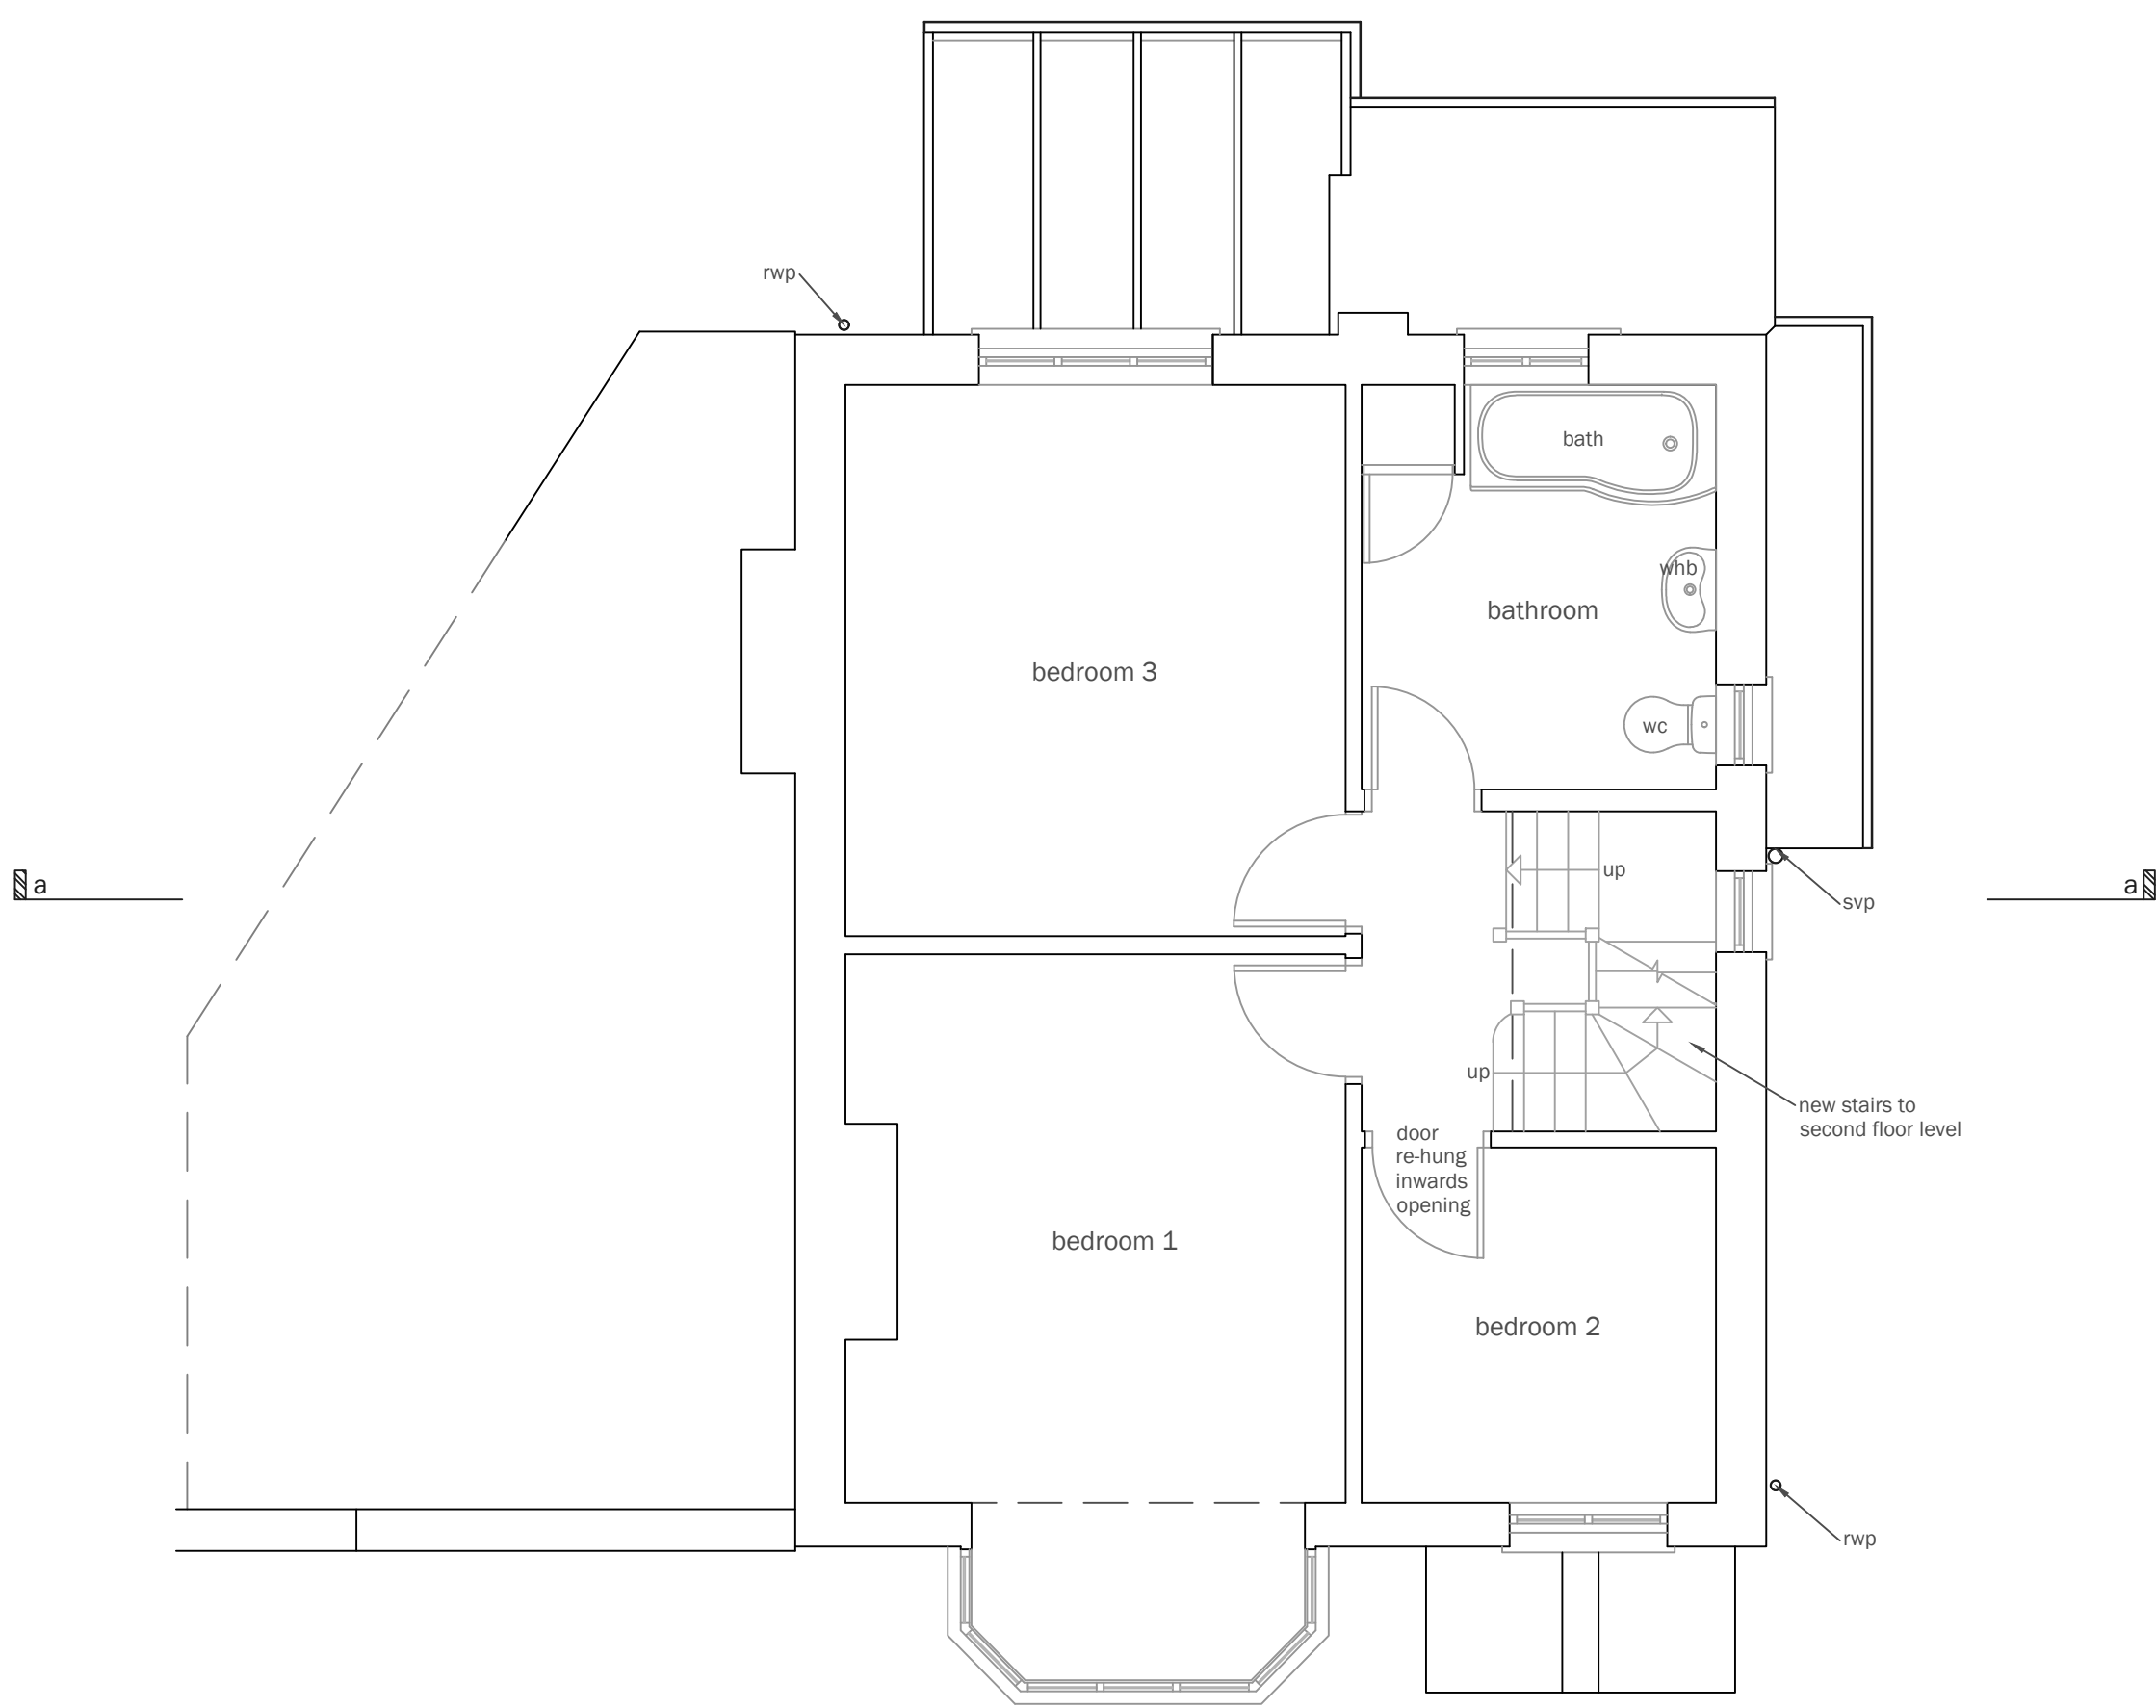

First floor plan



HUNTER DAVIDSON DESIGN

- 2 Southwick Street • Southwick • BN42 4AD •
- tel: 07821 172556 •
- e-mail: mark@hunterdavidsondesign.co.uk •
- web: www.hunterdavidsondesign.co.uk •

client	Mr & Mrs Oram
job	7 Cross Road
	Southwick
	BN42 4HD
dwg no.	546.04
title	Sketch Scheme 1
	Proposed Floor Plans
drawn by	MD
scale	1 : 50 @ A1 / 1 : 100 @ A3
date	04.03.26

Do not scale off drawing.
Check all dimensions on site before any work commences.
All goods, materials and workmanship to conform with current
Building Regulations, Codes of Practice and British Standards.
This drawing shall not be reused, copied, or reproduced in any form
without the prior authorisation of Hunter Davidson Design.
Copyright of Hunter Davidson Design.