


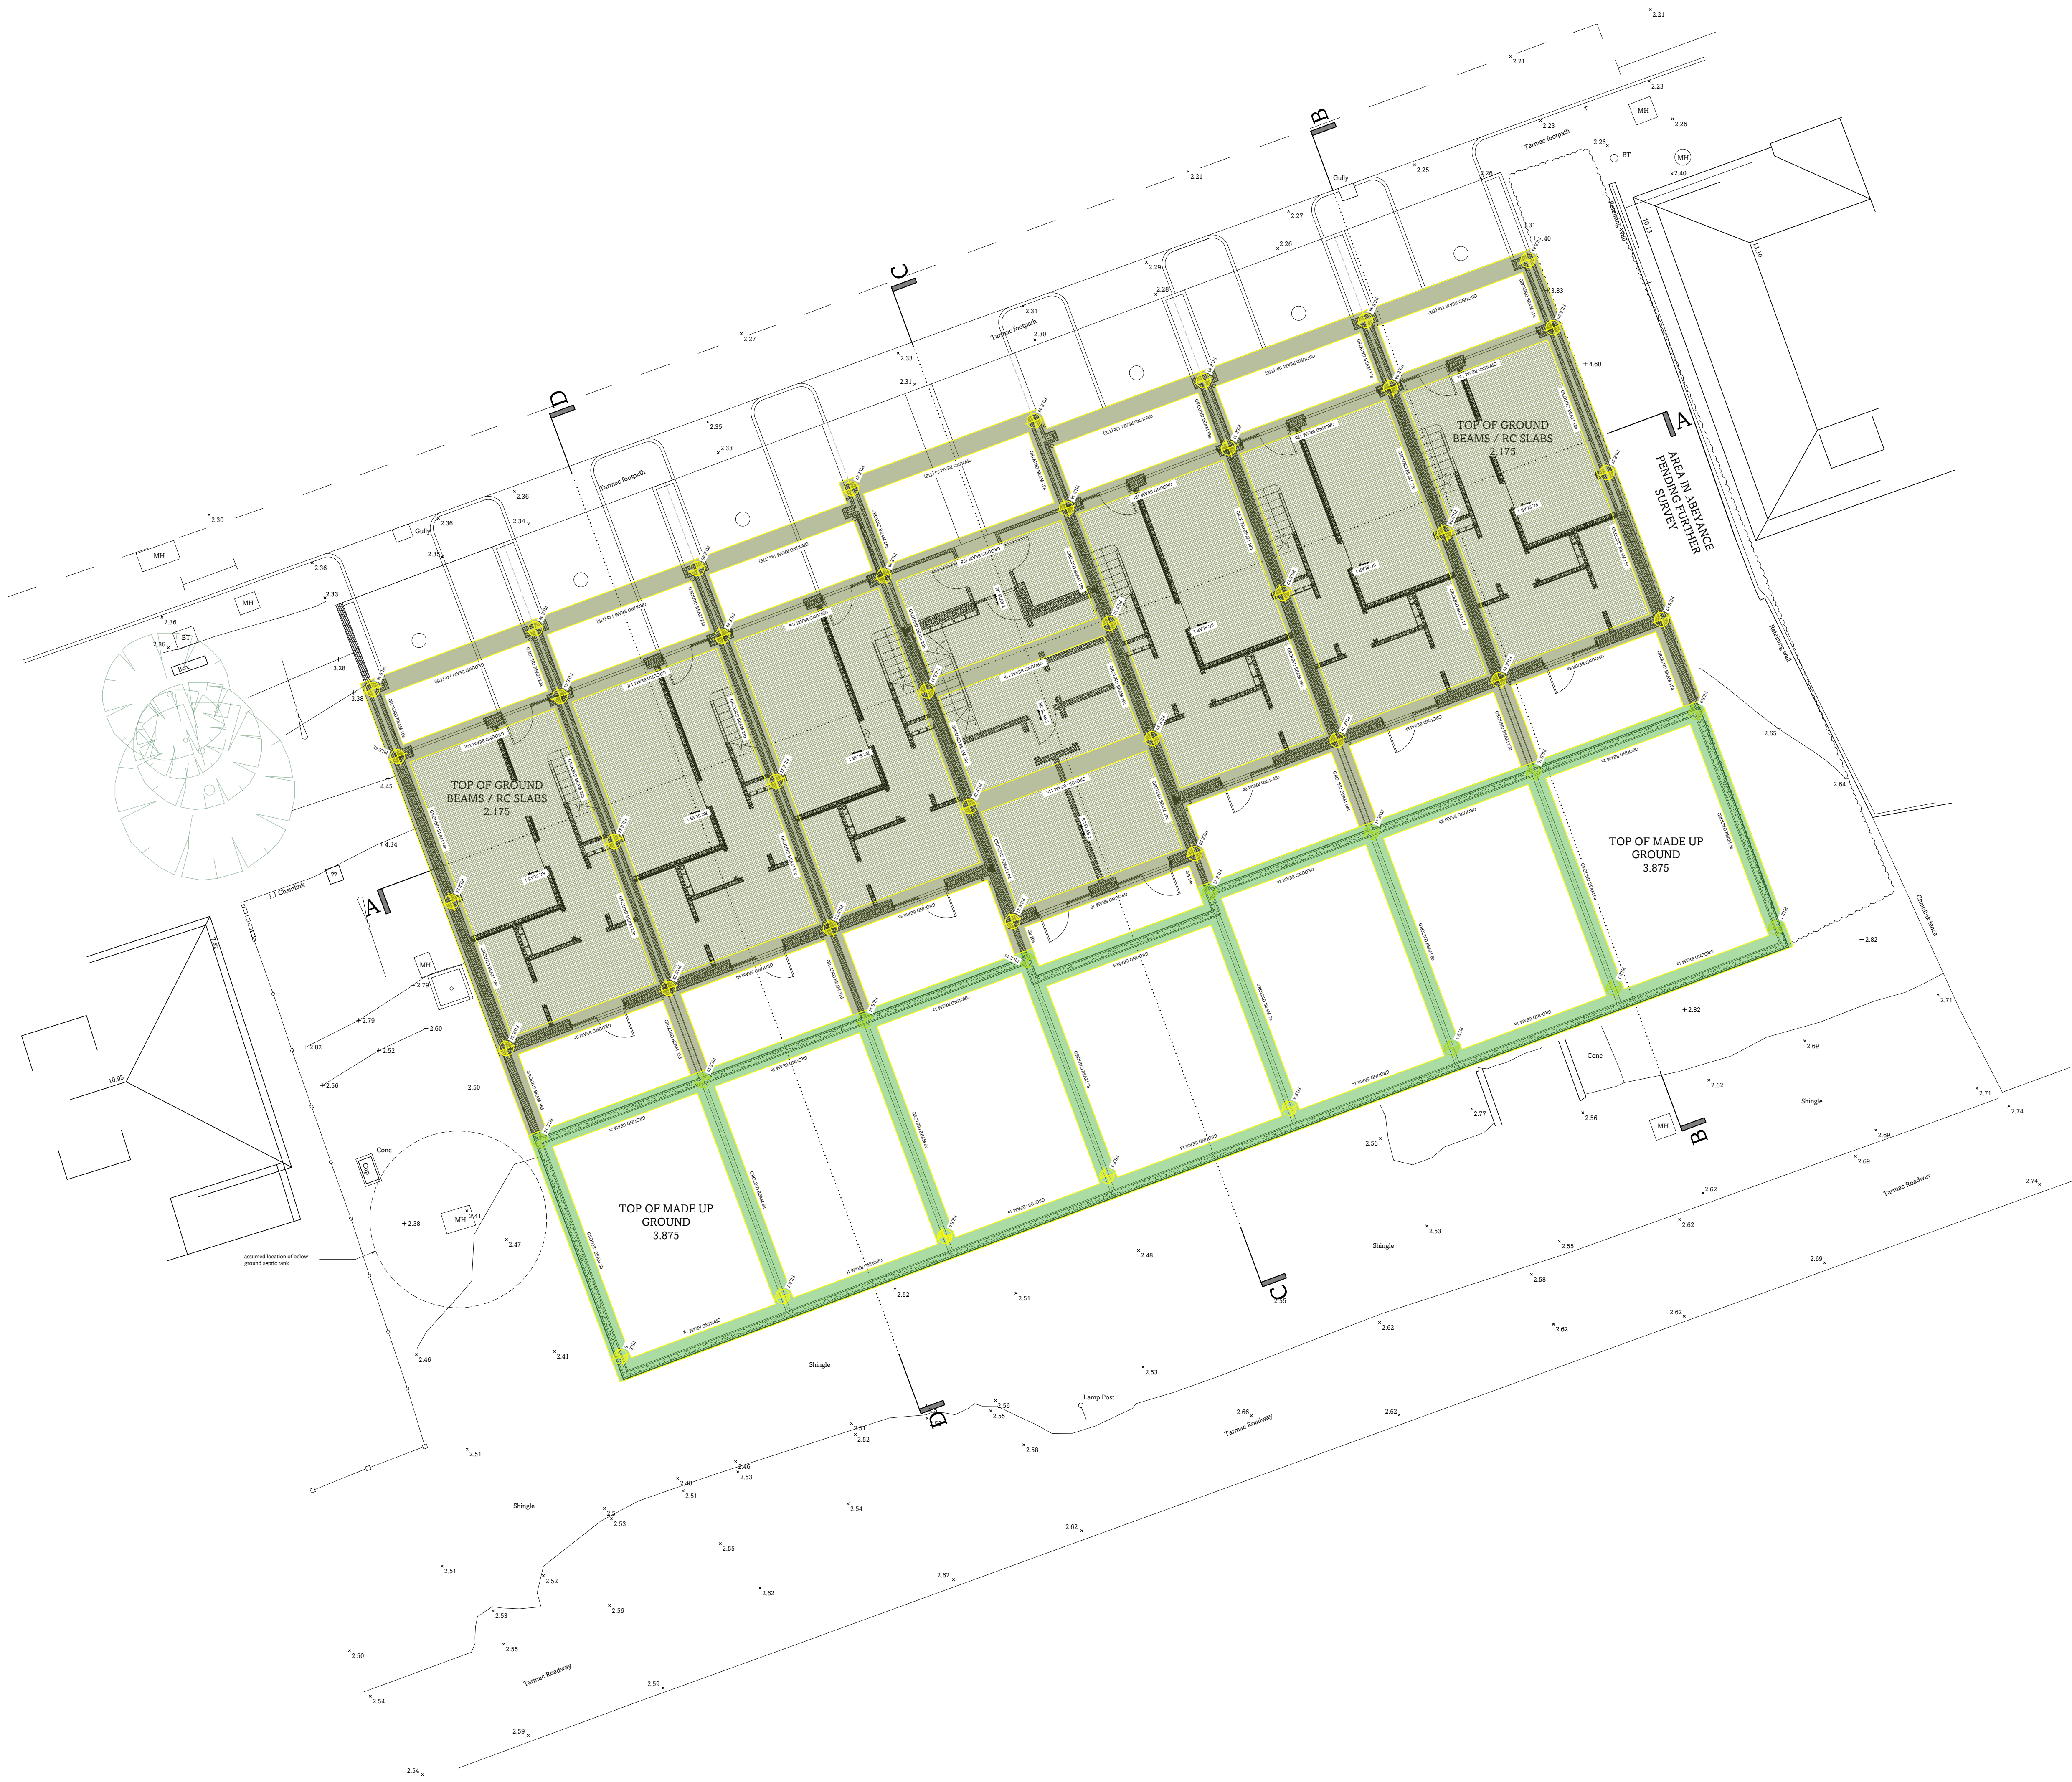

Notes

- All dimensions should be checked on site
- Drawings are shown to scale, however dimensions are available on request
- Copyright of all data produced by Darby Architectural shall remain with Darby Architectural unless otherwise agreed
- Measures to mitigate risk should be considered at all stages of design development and throughout construction

Alert Symbol

Particular attention to be paid where this symbol is placed on a drawing

Plan Orientation

Rev.	Date	Details	Dr.	Ch.
DA Design.				
hello@da.design				
01273 884923				
www.da.design				
By Appointment Only: 84 Westbourne Street, Hove, BN3 5FA				
DA.				
Stage				
Planning				
Client				
Southern Rock Property Limited				
Site				
76 - 78A Brighton Road, Lancing				
Drawing Title				
Proposed: Site Plan				
1:100				
metres 2 4 6 8 10				
Drawn	Checked			Date
CD				10.03.2026
Project No.	Stage	Dwg No.	Revision	Sheet Size
0532	VA 01			A1