



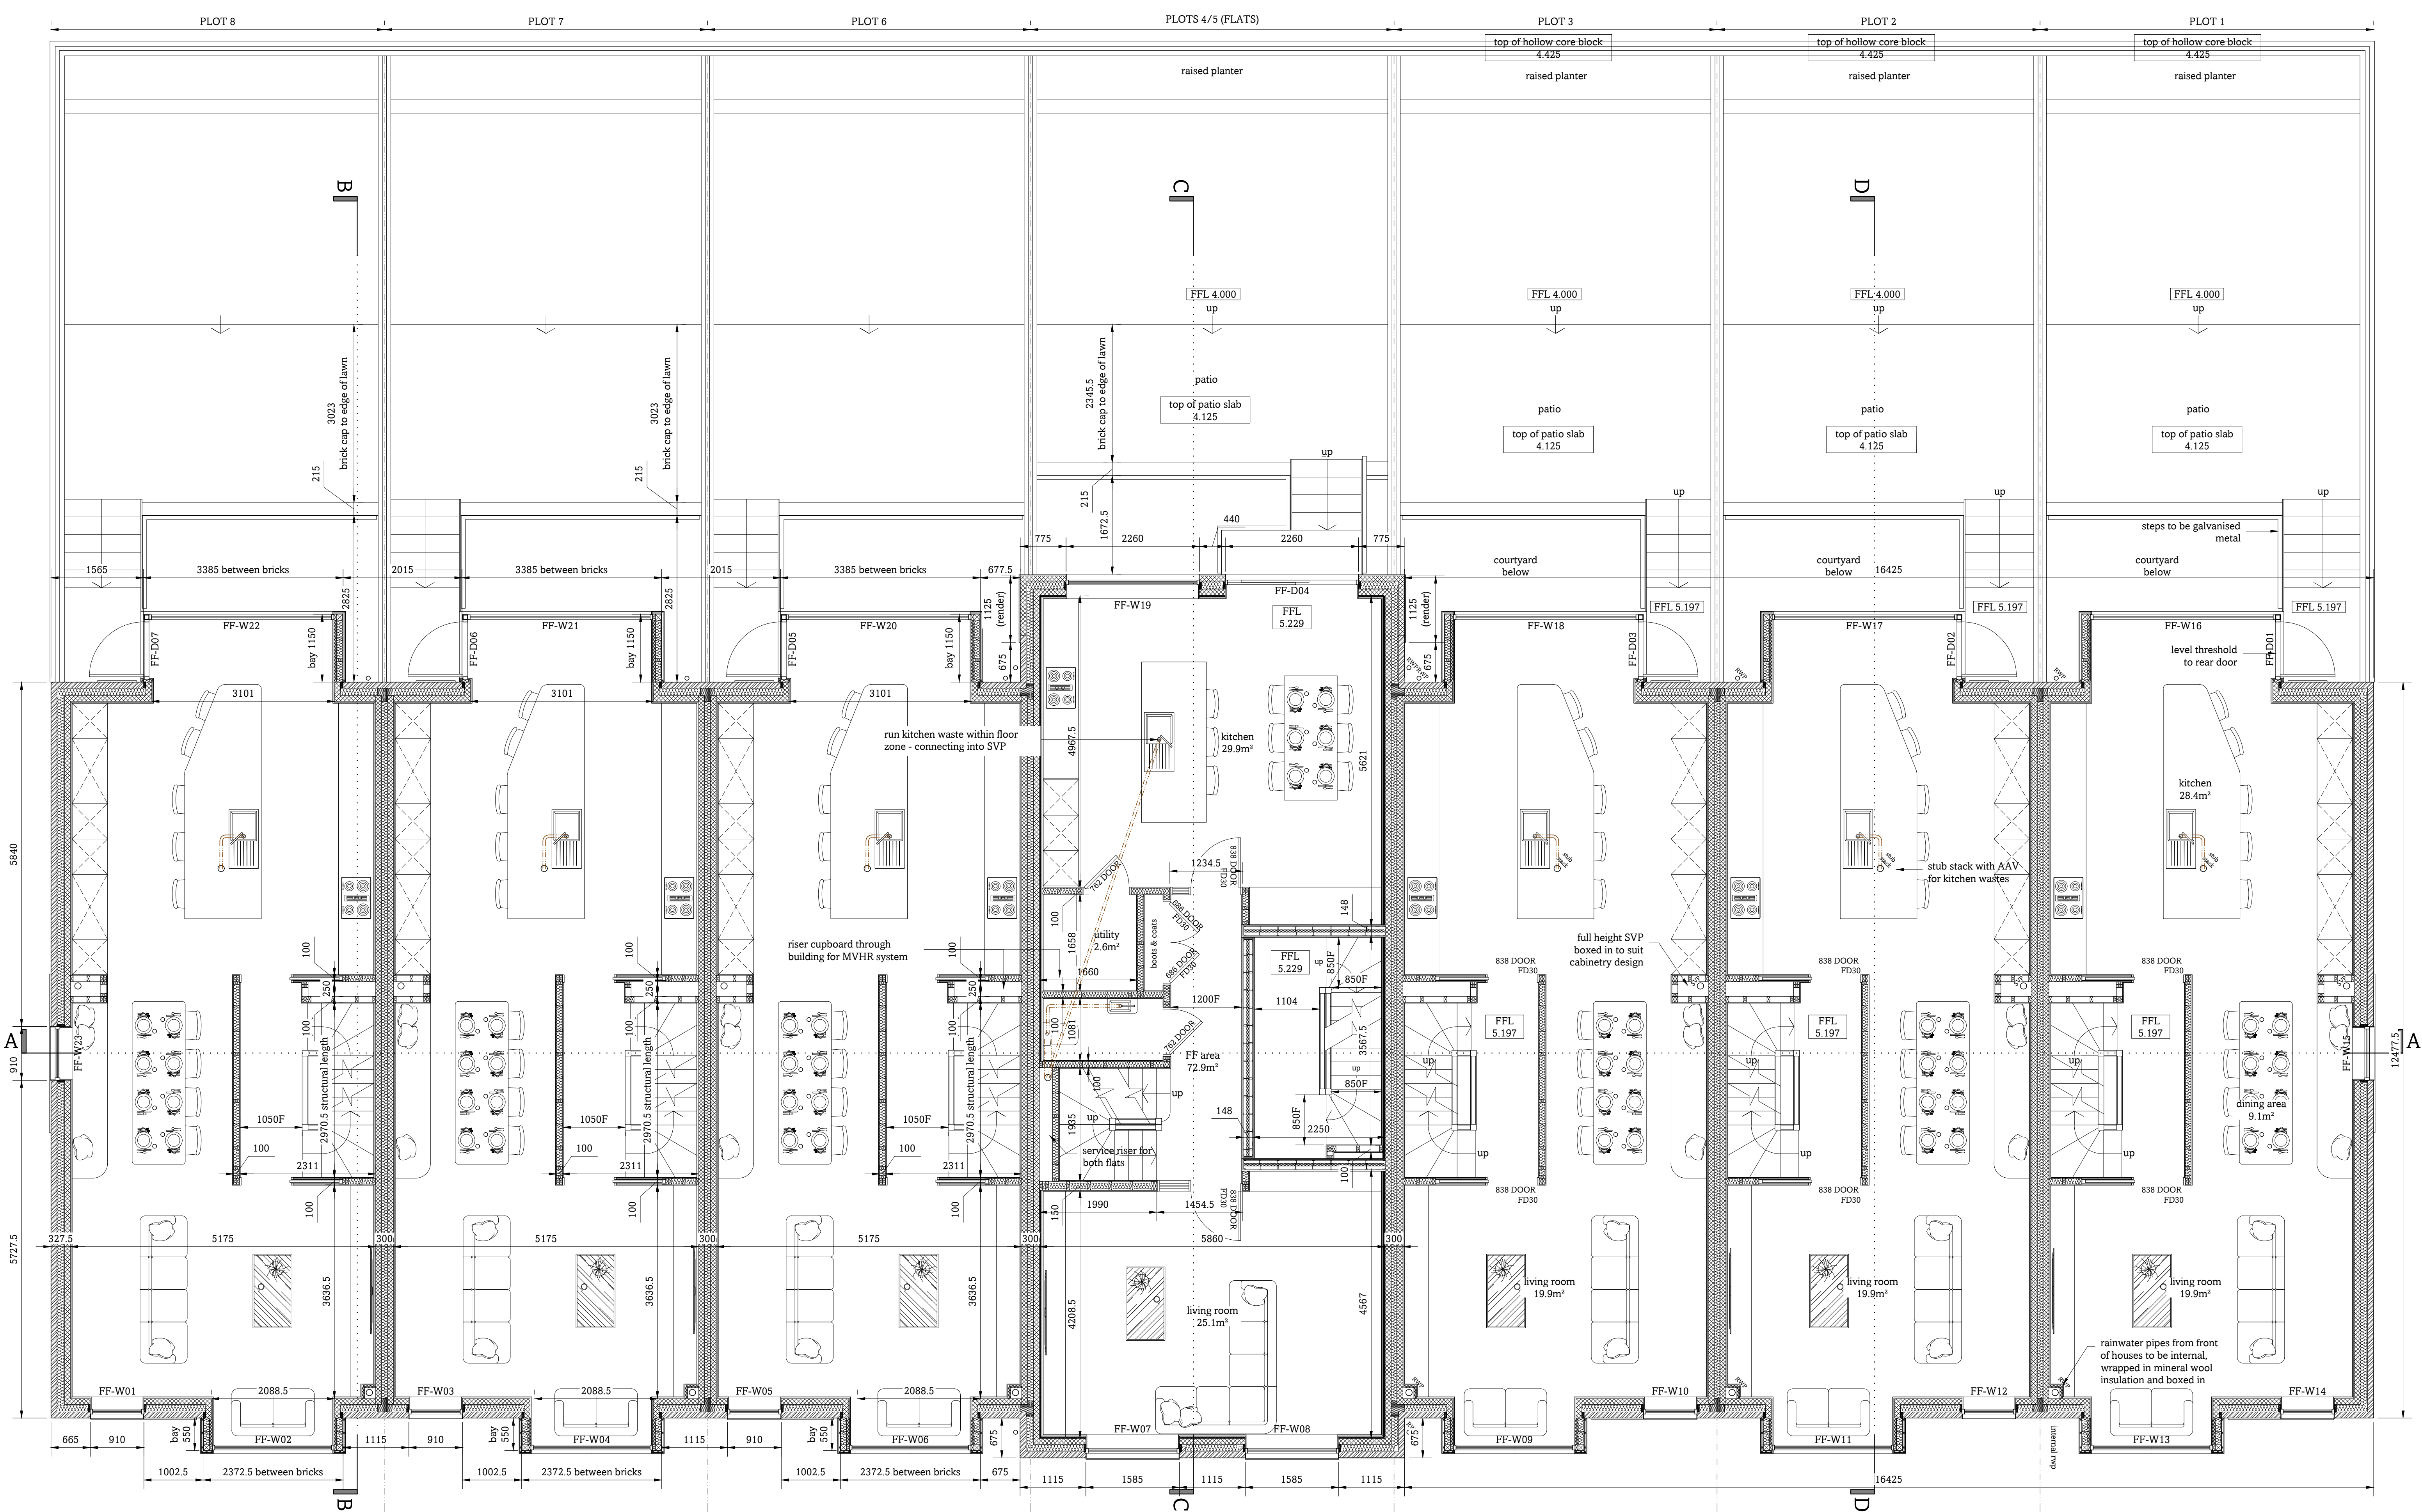

Notes

- All dimensions should be checked on site
- Drawings are shown to scale, however dimensions are available on request
- Copyright of all data produced by Darby Architectural shall remain with Darby Architectural unless otherwise agreed
- Measures to mitigate risk should be considered at all stages of design development and throughout construction

Plan Orientation

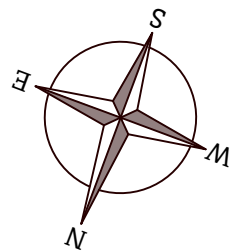

Alert Symbol

Particular attention to be paid where this symbol is placed on a drawing



Rev. Date Details Dr. Ch.

**DA Design.**  
hello@da.design  
01273 884923  
www.da.design  
By Appointment Only:  
84 Westbourne Street, Hove, BN3 5FA



Stage

**Planning**

Client

**Southern Rock Property Limited**

1:50

metres 1 2 3 4 5

Site

**76 - 78A Brighton Road, Lancing**

Drawn

CD

Checked

Date

10.03.2026

Drawing Title

**Proposed:  
First Floor Plan**

Project No.

0532

Stage

VA 03

Dwg No.

Revision

Sheet Size

A1