


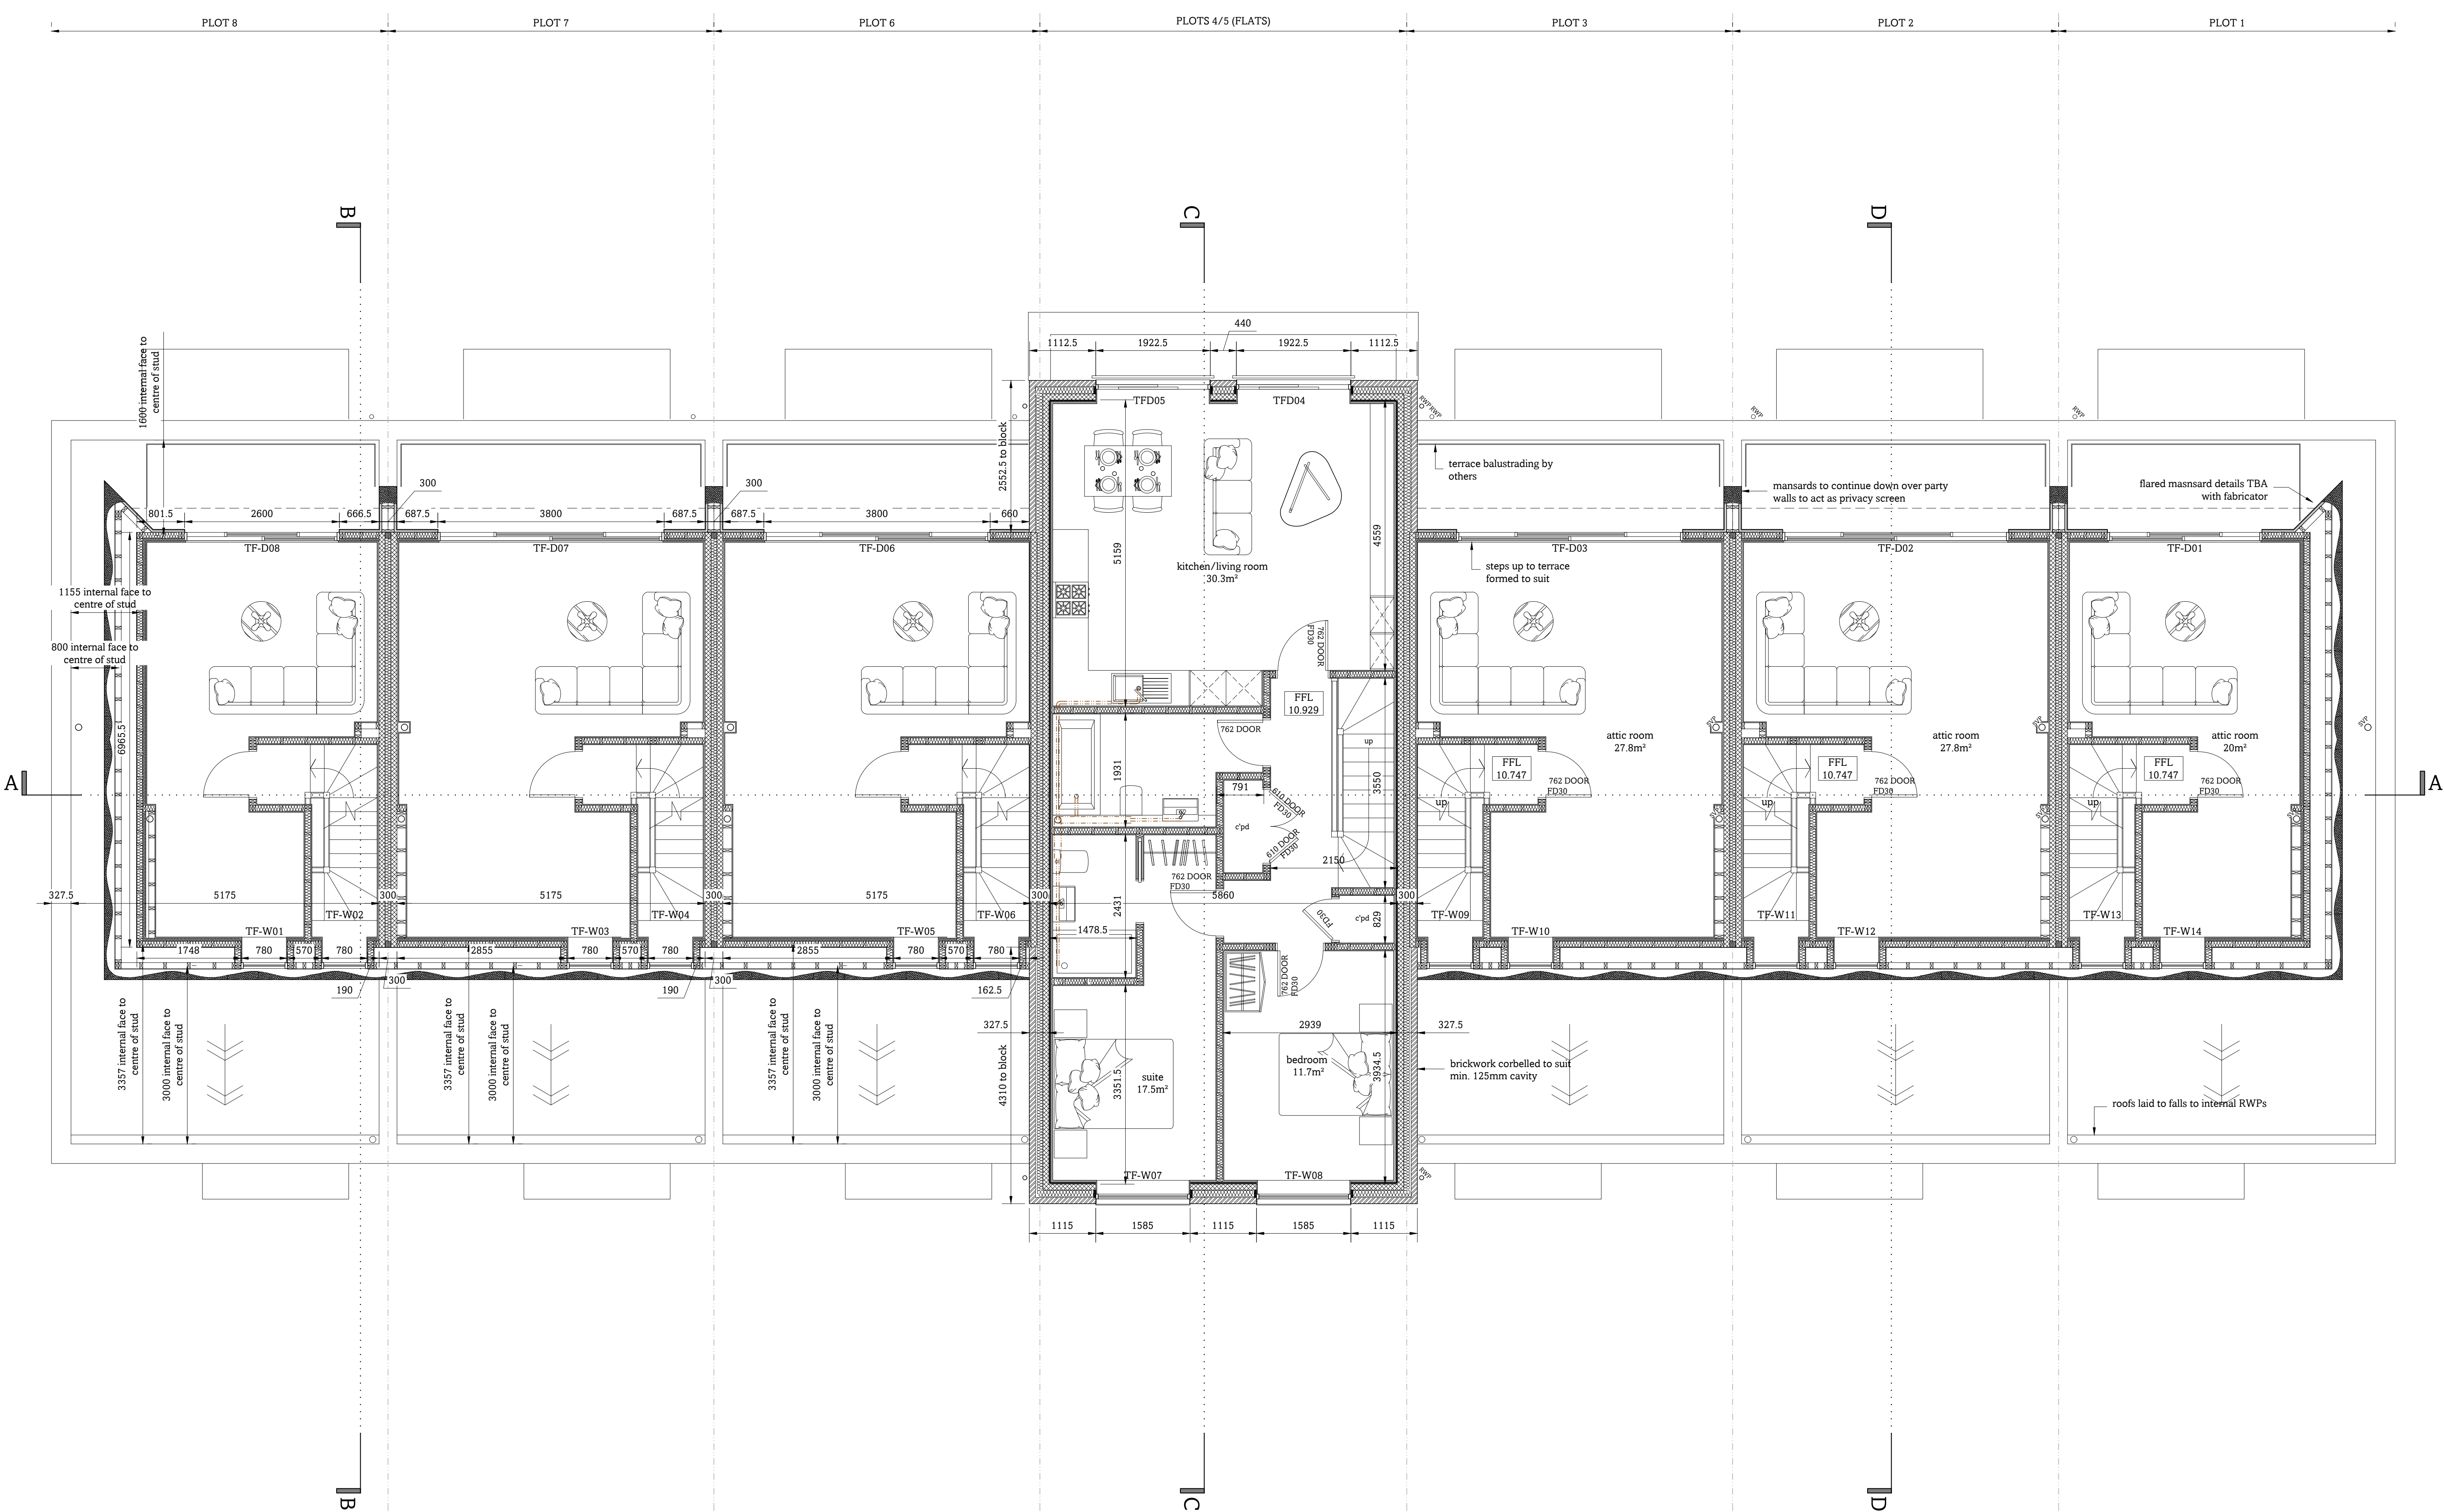

Notes

- All dimensions should be checked on site
- Drawings are shown to scale, however dimensions are available on request
- Copyright of all data produced by Darby Architectural shall remain with Darby Architectural unless otherwise agreed
- Measures to mitigate risk should be considered at all stages of design development and throughout construction

Plan Orientation

Alert Symbol

Particular attention to be paid where this symbol is placed on a drawing

Rev. Date Details Dr. Ch.

DA Design.

hello@da.design

01273 884923

www.da.design

By Appointment Only:  
84 Westbourne Street, Hove, BN3 5FA

DA.

Stage

Planning

Client

Southern Rock Property Limited

1:50

Site

76 - 78A Brighton Road, Lancing

Drawn

CD

Checked

Date

10.03.2026

Drawing Title

Proposed:  
Third Floor Plan

| Project No. | Stage | Dwg No. | Revision | Sheet Size |
|-------------|-------|---------|----------|------------|
| 0532        | VA    | 05      |          | A1         |