



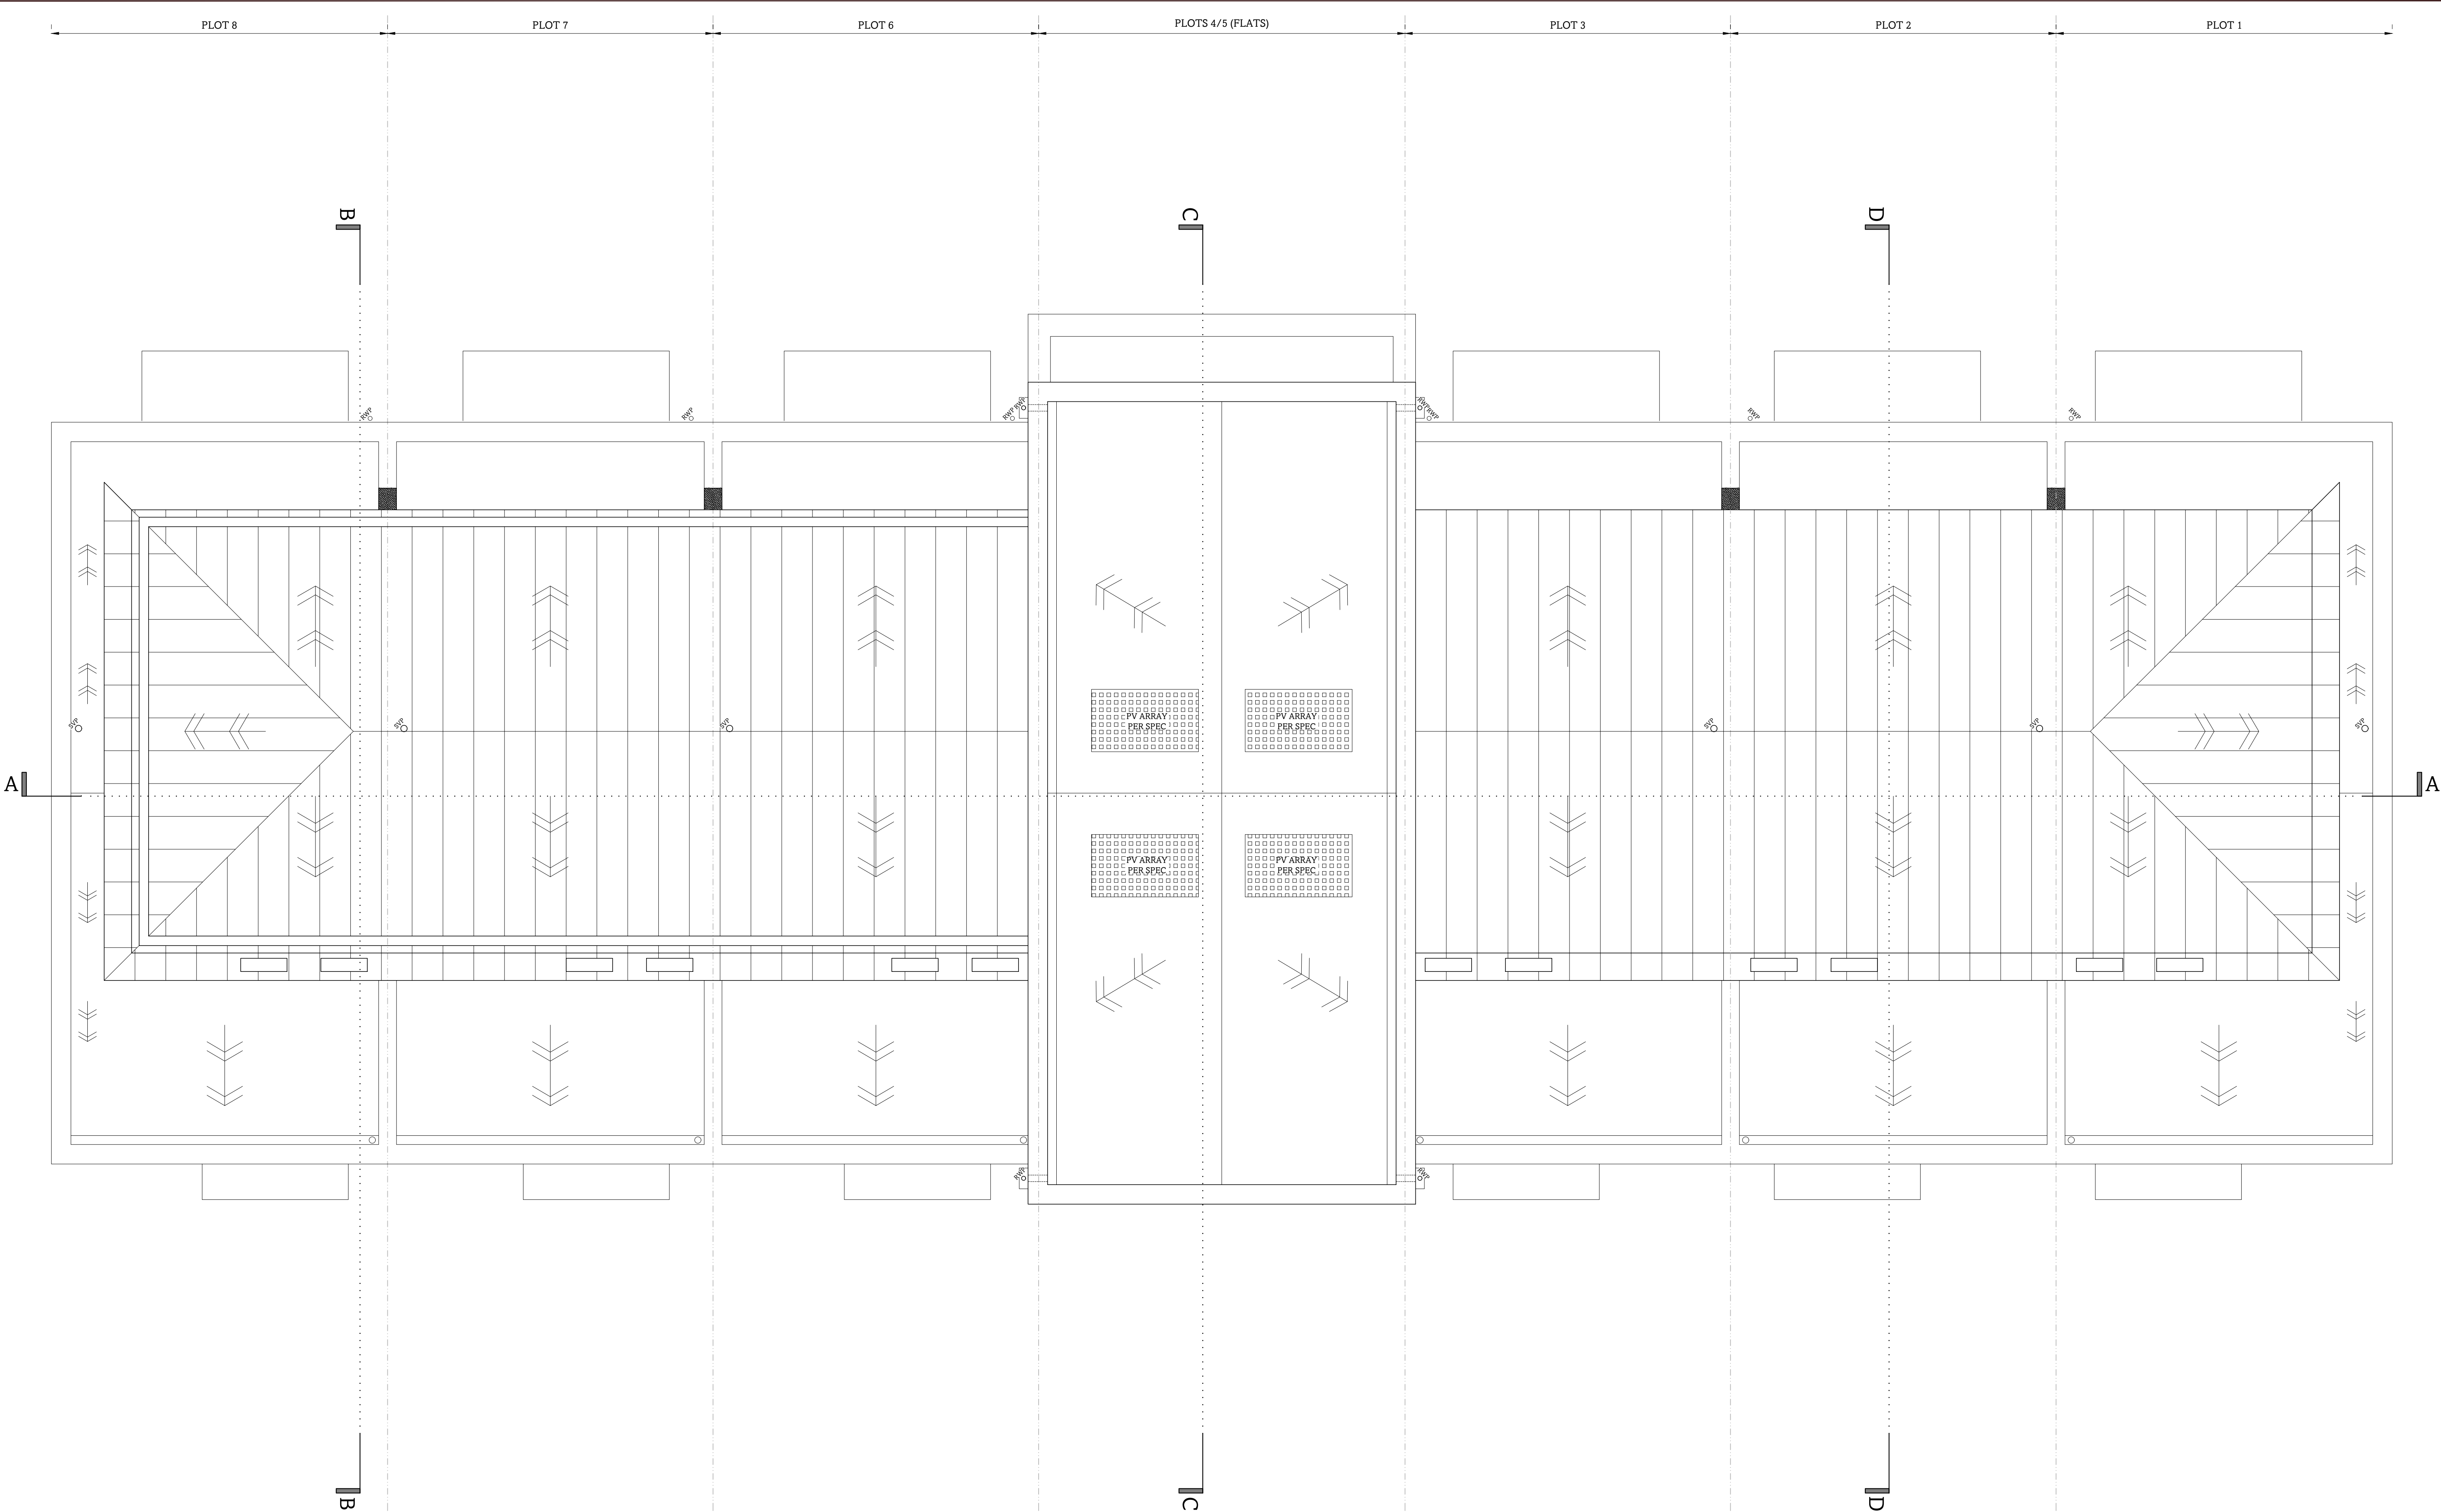

Notes

- All dimensions should to be checked on site
- Drawings are shown to scale, however dimensions are available on request
- Copyright of all data produced by Darby Architectural shall remain with Darby Architectural unless otherwise agreed
- Measures to mitigate risk should be considered at all stages of design development and throughout construction

Plan Orientation

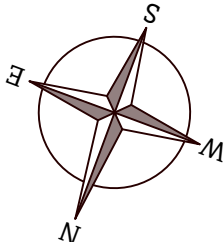

Alert Symbol

Particular attention to be paid where this symbol is placed on a drawing



Rev.	Date	Details	Dr.	Ch.
------	------	---------	-----	-----

DA Design.

hello@da.design

01273 884923

www.da.design

By Appointment Only:
84 Westbourne Street, Hove, BN3 5FA



Stage

Planning

Client

Southern Rock Property Limited

1:50

metres 1 2 3 4 5

Site

76 - 78A Brighton Road, Lancing

Drawn

CD

Checked

Date

10.03.2026

Drawing Title

**Proposed:
Roof Plan**

Project No.

0532

Stage

VA 06

Dwg No.

Revision

Sheet Size

A1