



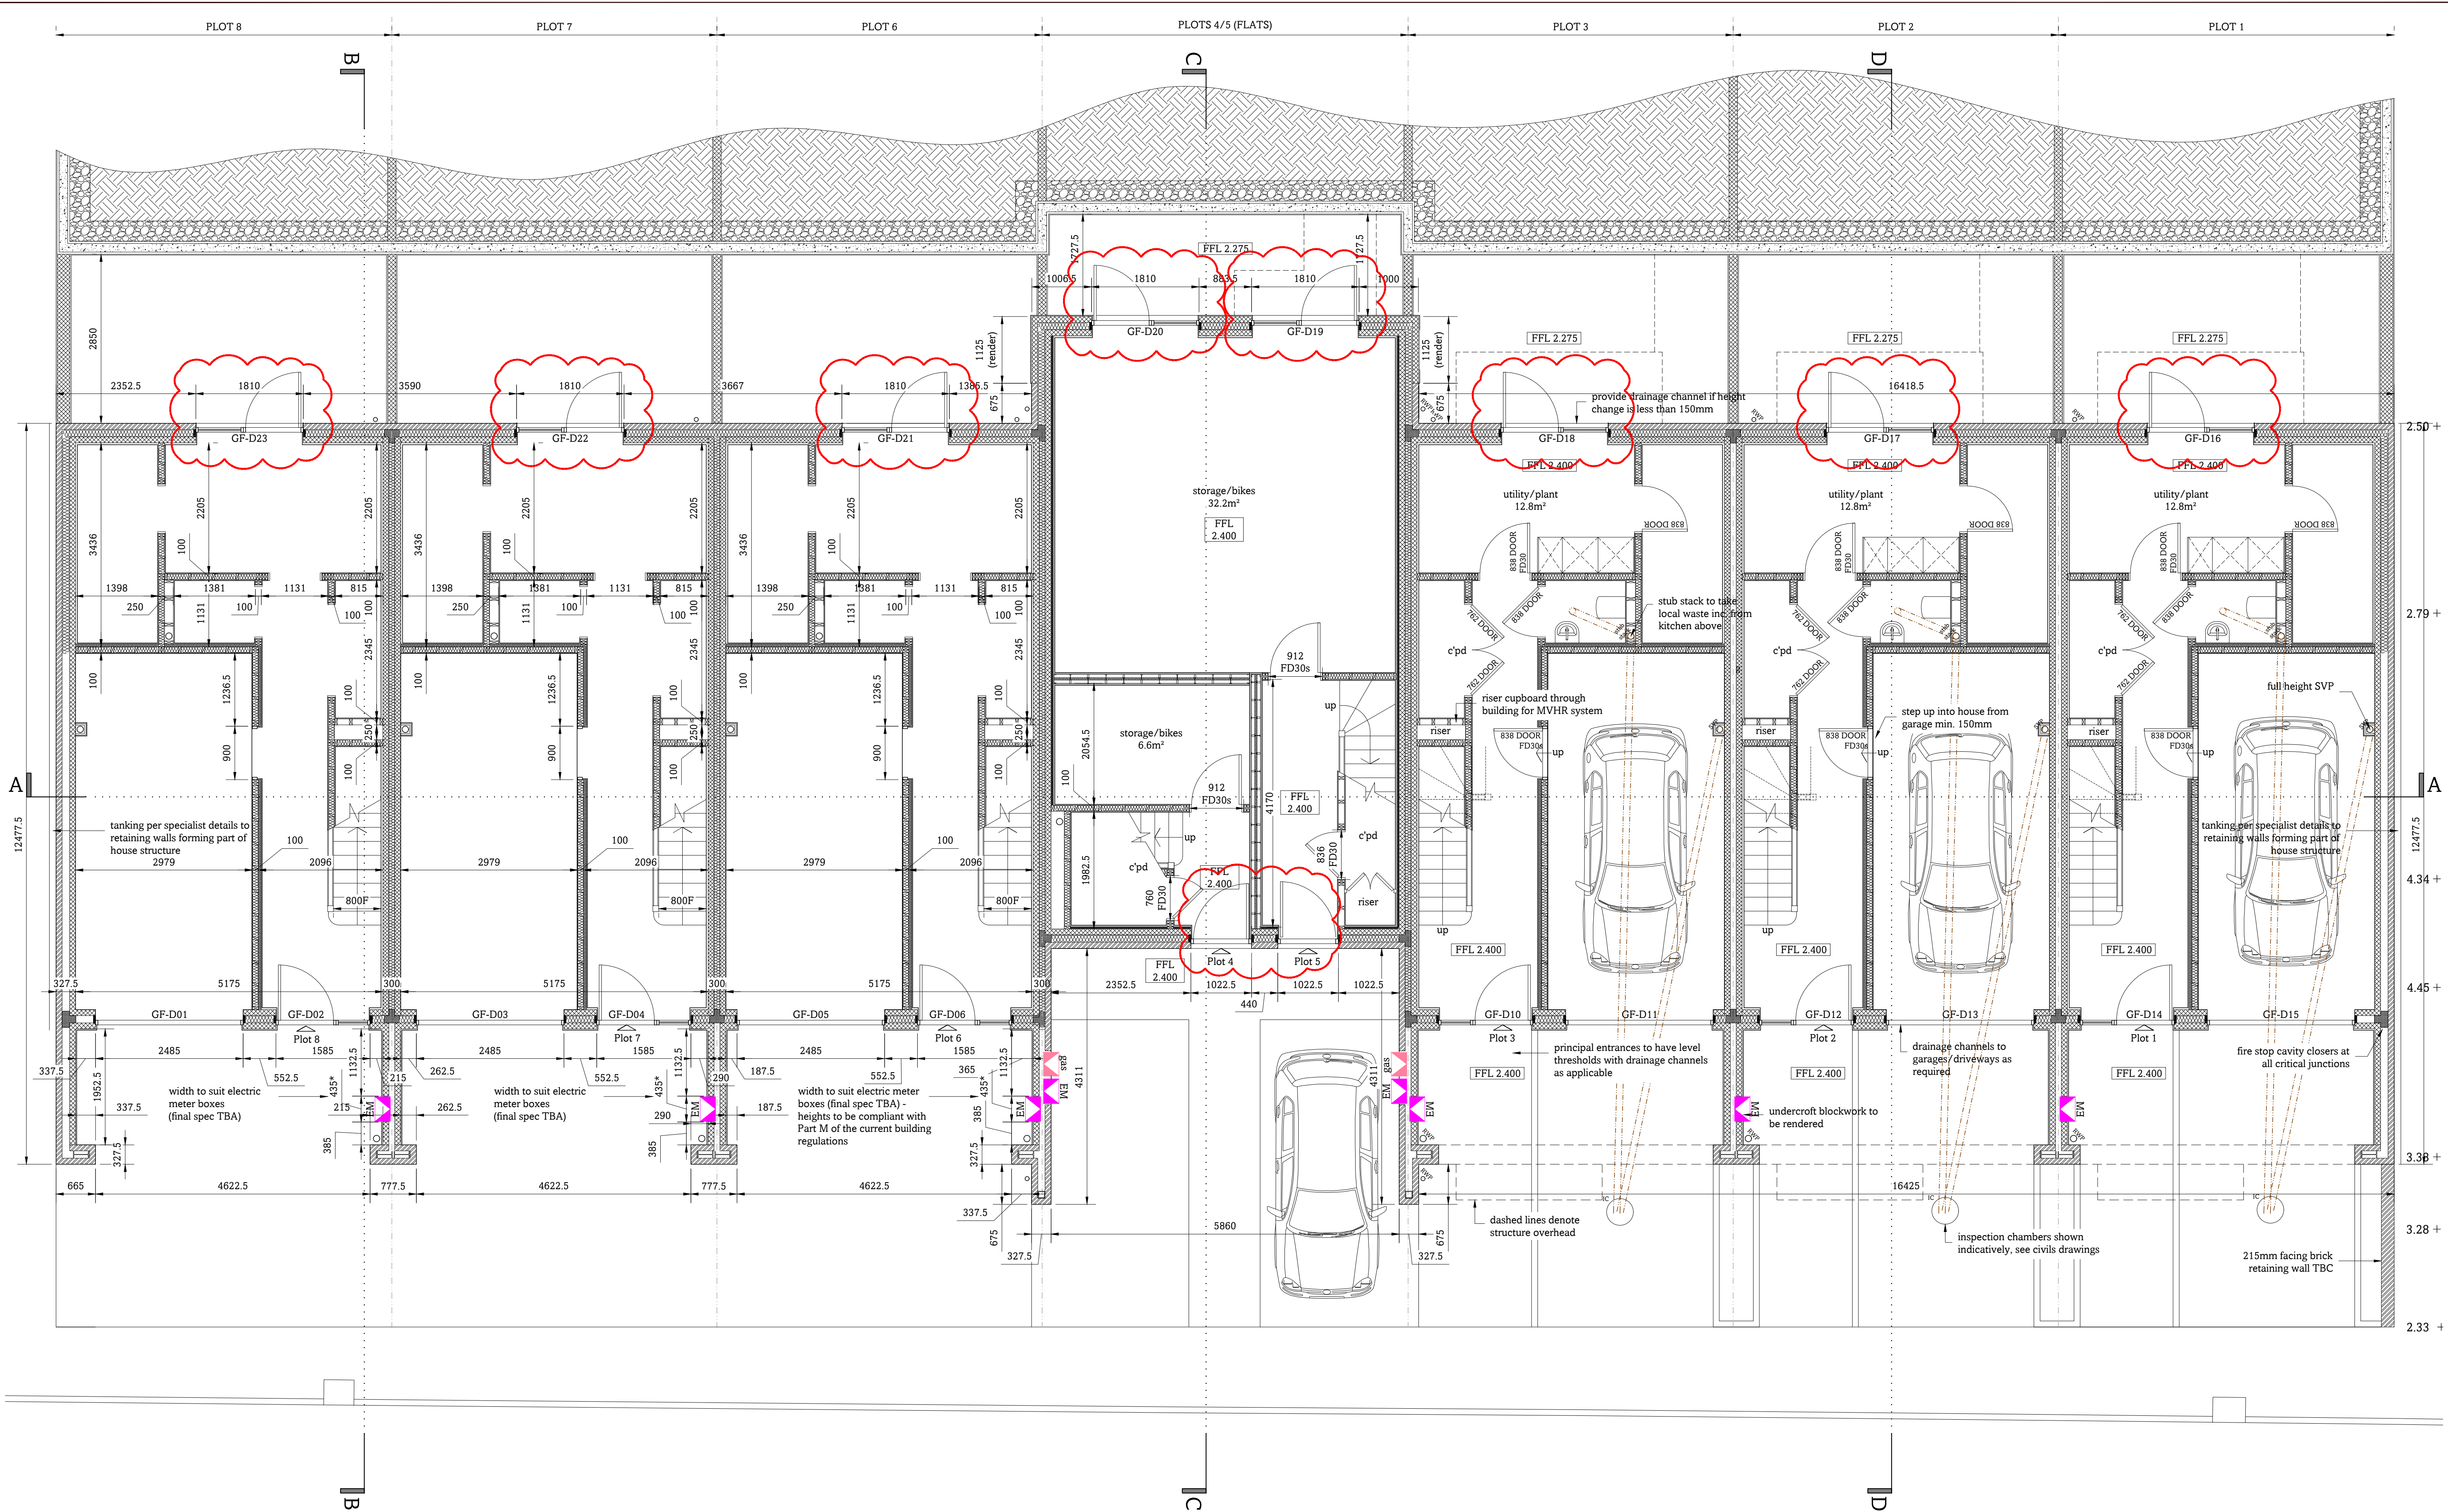

Notes

- All dimensions should be checked on site
- Drawings are shown to scale, however dimensions are available on request
- Copyright of all data produced by Darby Architectural shall remain with Darby Architectural unless otherwise agreed
- Measures to mitigate risk should be considered at all stages of design development and throughout construction

Plan Orientation

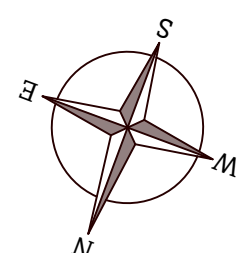

Alert Symbol

Particular attention to be paid where this symbol is placed on a drawing



Rev clouds added for ease of reference to new doors

Rev. Date Details

DA Design.
hello@da.design
01273 884923
www.da.design
By Appointment Only:
84 Westbourne Street, Hove, BN3 5FA



Stage

Planning

Client

Southern Rock Property Limited

1:50

metres 1 2 3 4 5

Site

76 - 78A Brighton Road, Lancing

Drawn

CD

Checked

Date
10.03.2026

Drawing Title

**Proposed:
Ground Floor Plan**

Project No. Stage Dwg No. Revision Sheet Size
0532 VA 02 A A1