


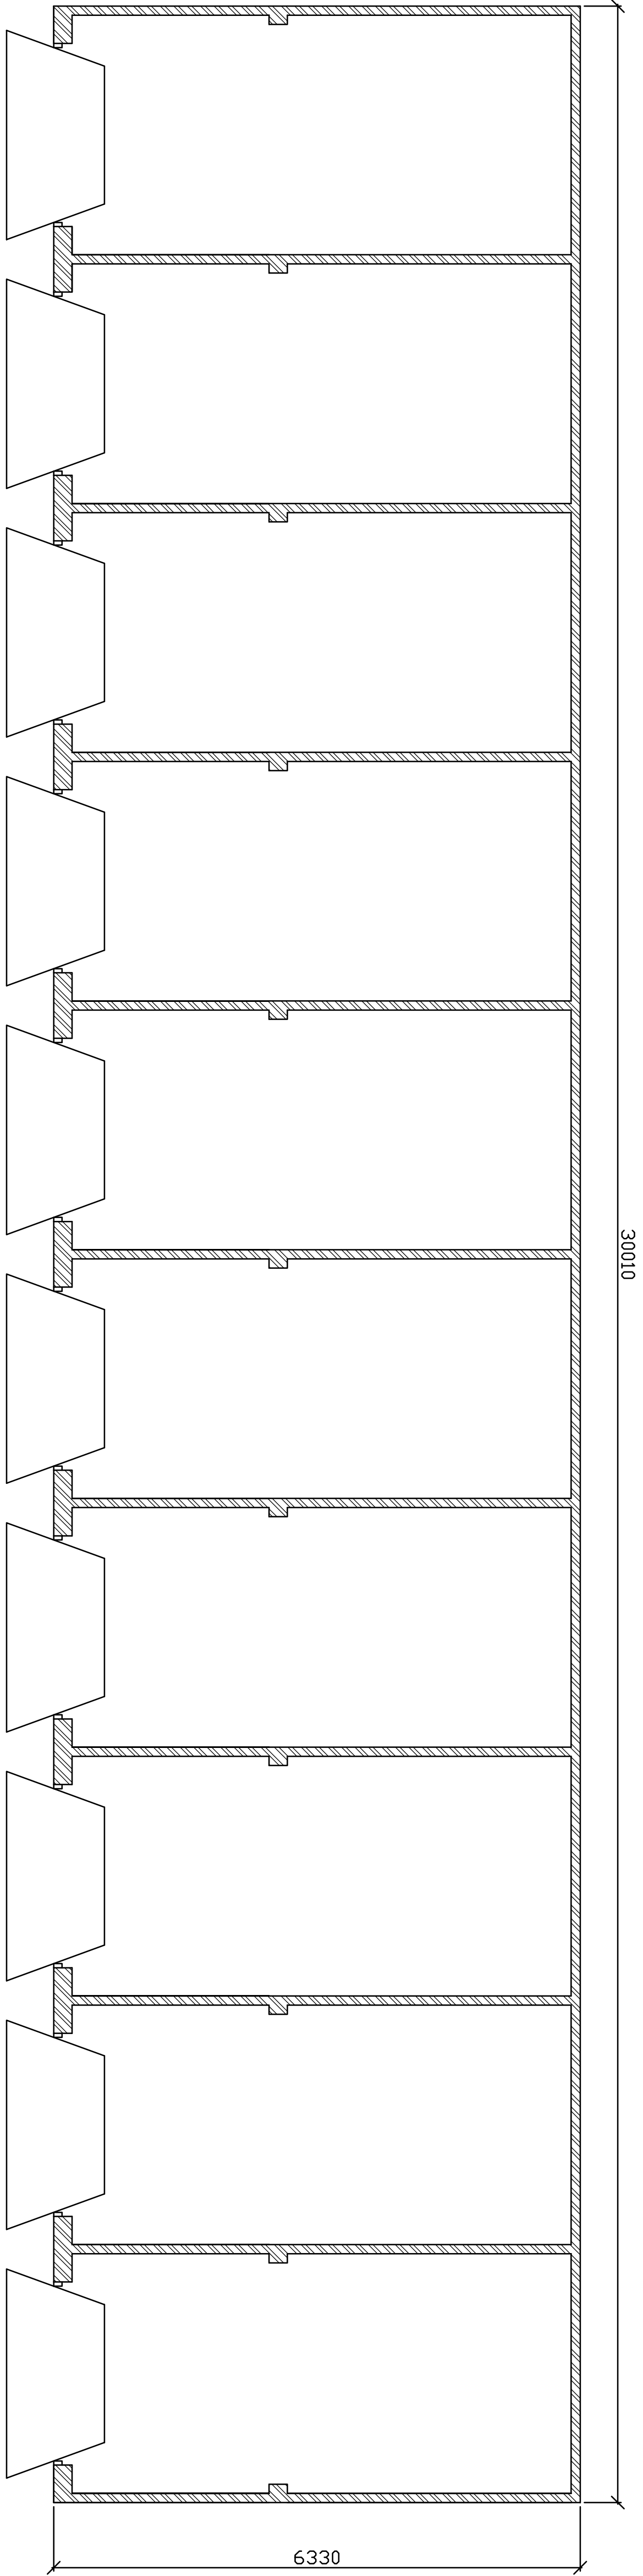
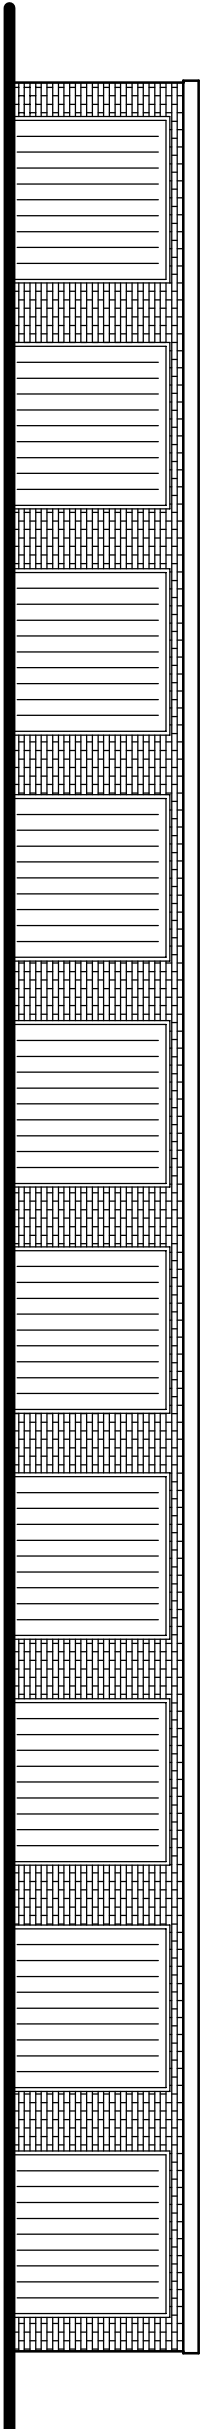


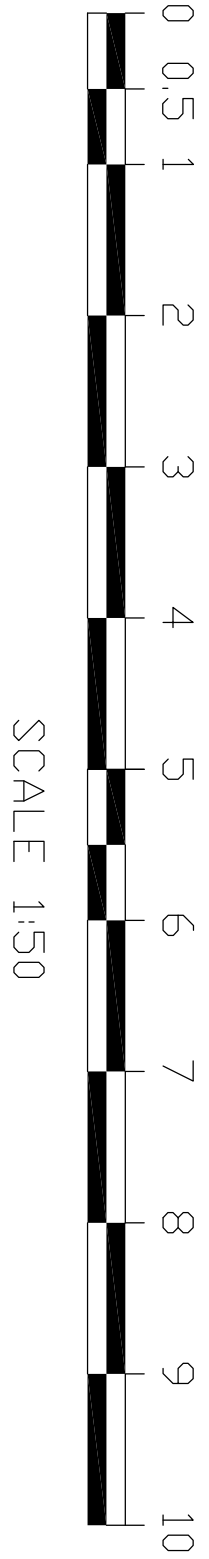


Proposed Floor Plan

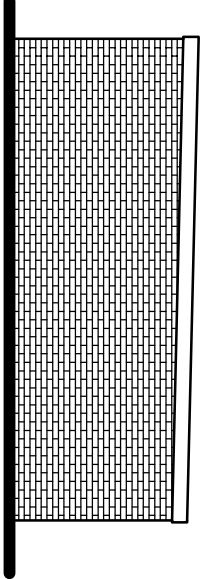



Proposed Front (West) Elevation

 


Proposed Side (South) Elevation

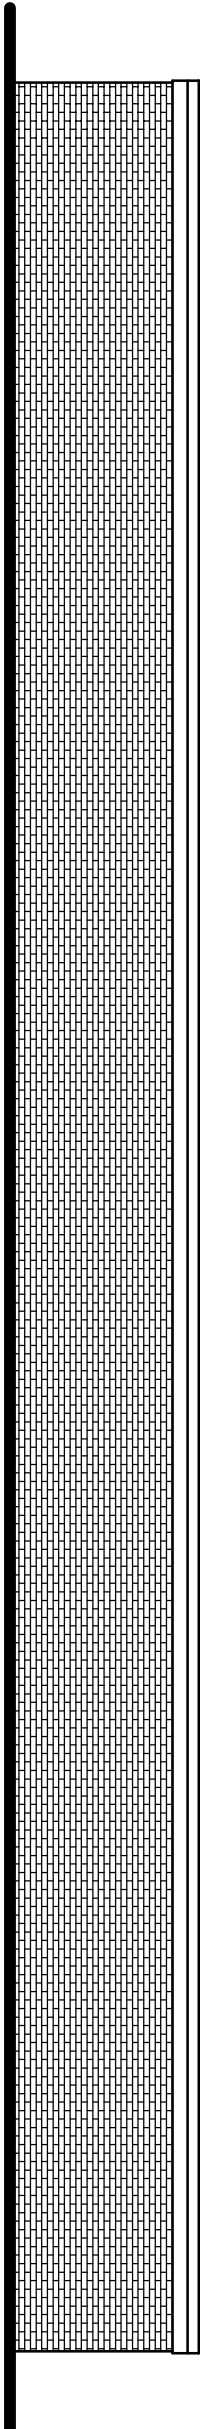


Proposed Rear (East) Elevation

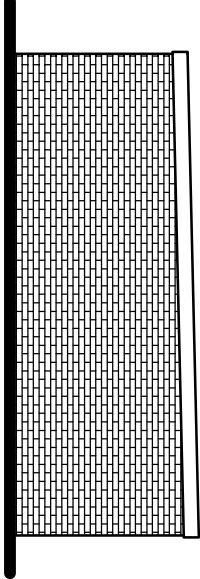 

Proposed Side (North) Elevation

 

Proposed Roof Plan

 

|   |                  |
|---|------------------|
| <b>Tony Rogers</b><br><b>Building Consultants</b><br>Address: 40 Dawn Crescent, Upper Beeding<br>West Sussex, BN44 3WH<br>Telephone: 01903 815225 Fax: 01903 815225 |                  |
| Rev: 6   | Date: 21/07/2025 |
| Revision Description:<br>(Changes indicated in blue)   |                  |
|   |                  |
|   |                  |
|   |                  |
| Client: Gardner & Scarfield   |                  |
| Address: Lincoln Court,<br>117 South Street<br>Lancing<br>West Sussex BN15 8AR                                                                                      |                  |
| Project: Proposed re-building<br>of existing garage<br>compound   |                  |
| Scale: 1:50 1:100<br>Paper Size A1   |                  |
| Date: December 2025   |                  |
| Drawing No: 25/1620/02   |                  |
| Drawn By: AMR   | Revision: A      |