

Existing Ground Floor Plan


Scale 1:100

Scale in metres



Legend


Existing walls

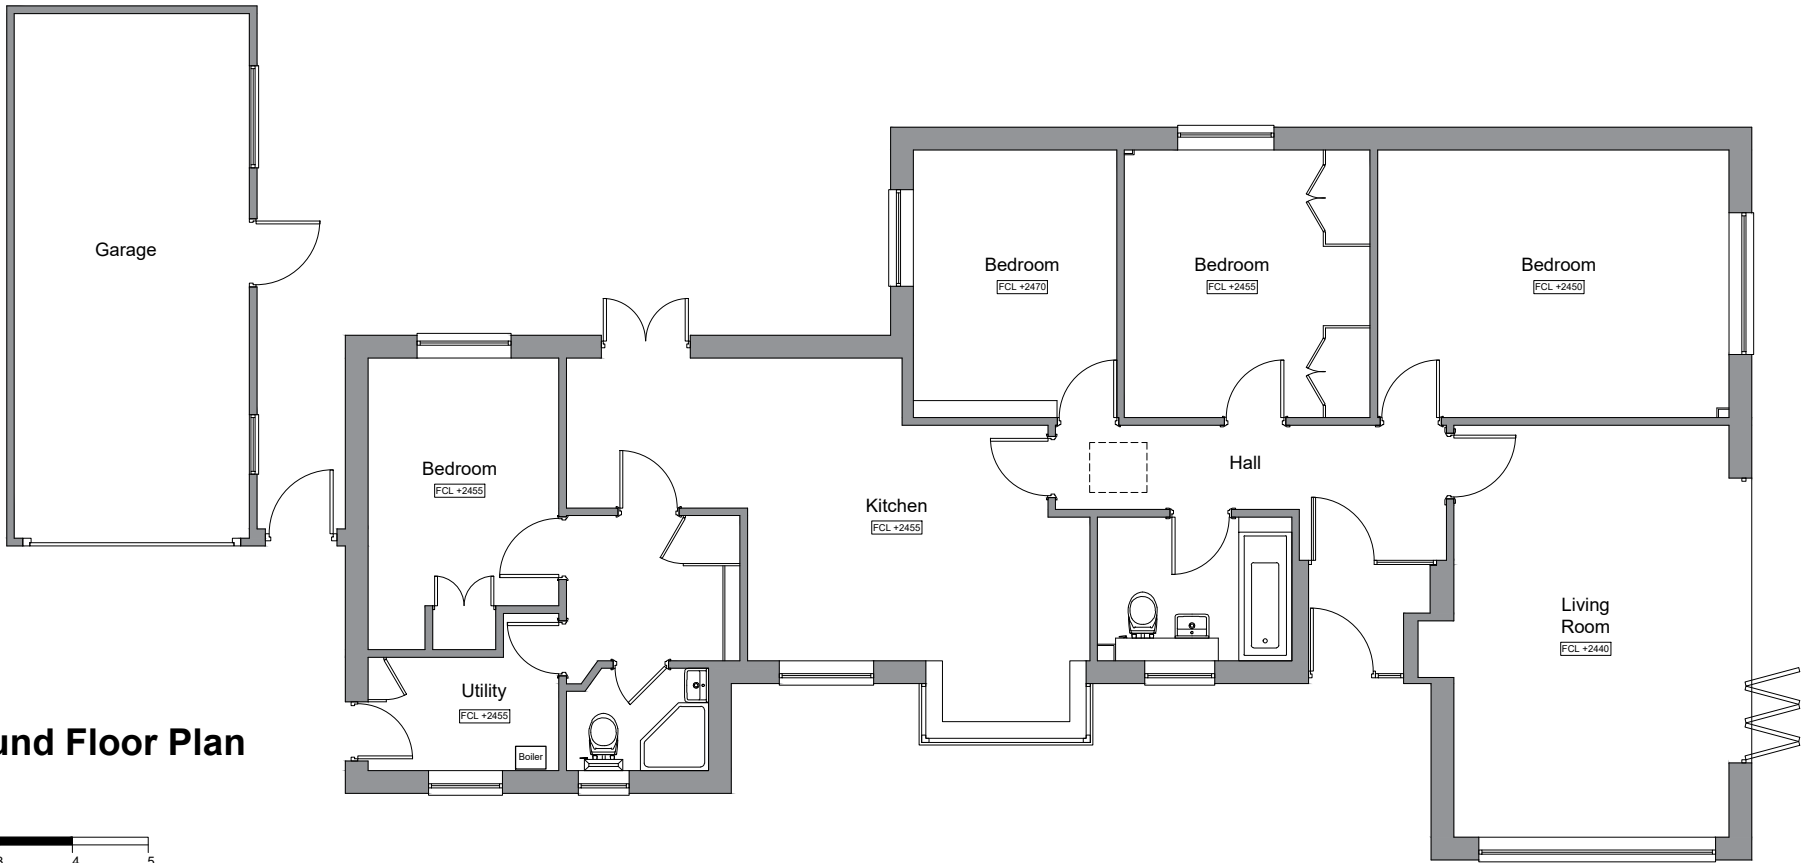

Existing Loft Plan

Scale 1:100

Scale in metres

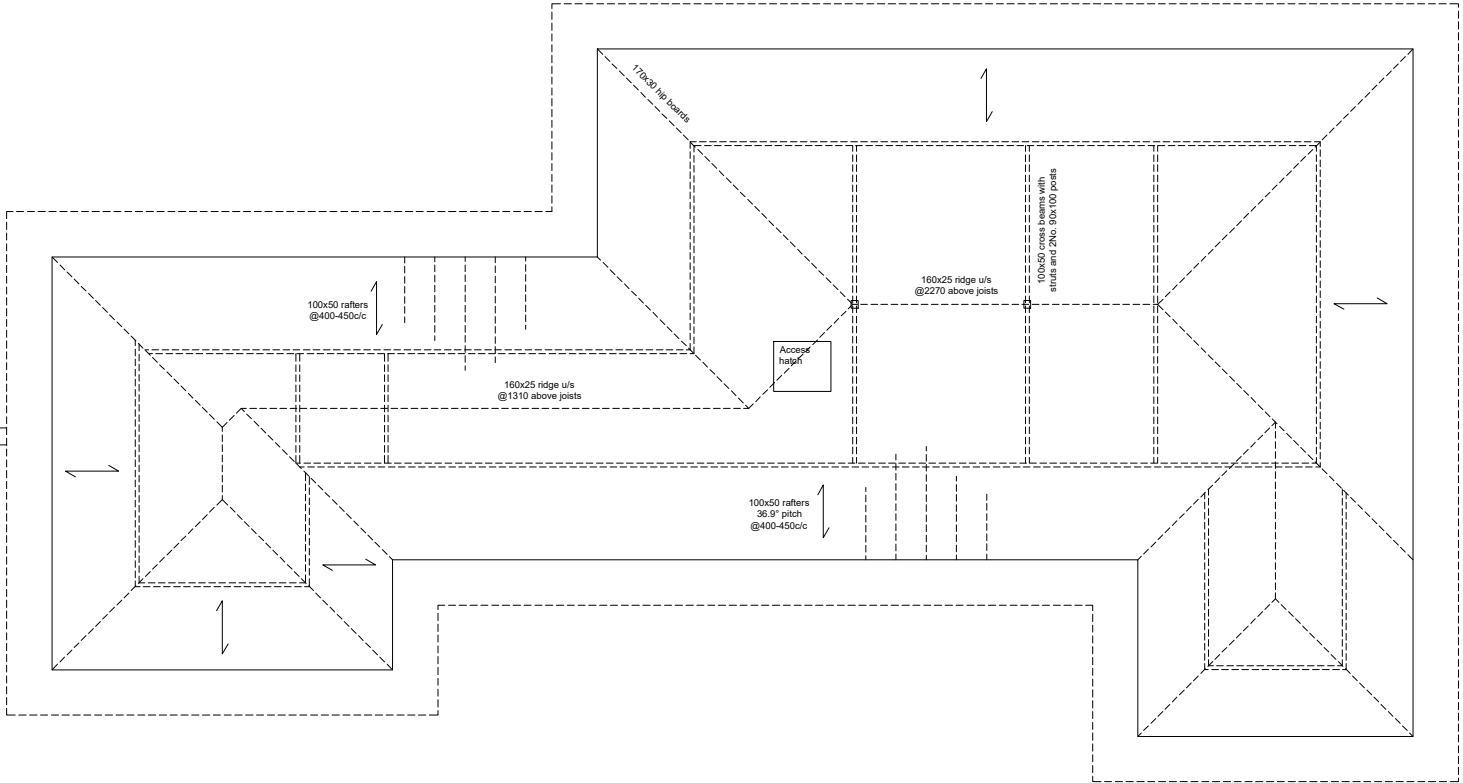

rev. date

CLIENT: Dan and Kate Peers,
2 The Marlinespike, BN43 5RD

JOB 2007 - 2 The Marlinespike
Shoreham Beach

DWG. TITLE Existing Ground Floor
and Loft Plan

DATE 29.10.20 DRAWN BY GT SCALE 1:100@A3

DWG. NO

001