



Existing South Elevation

Scale 1:100


Scale in metres



Existing East Elevation

Scale 1:100


Scale in metres

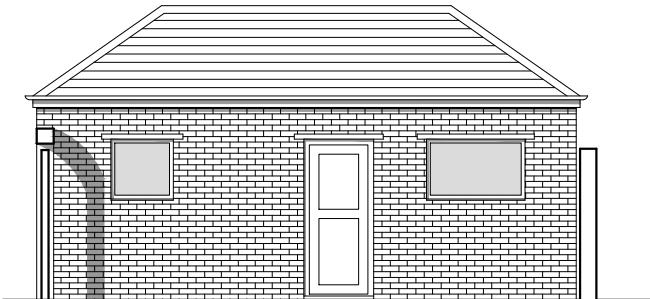

Existing East Garage Elevation

Scale 1:100


Scale in metres

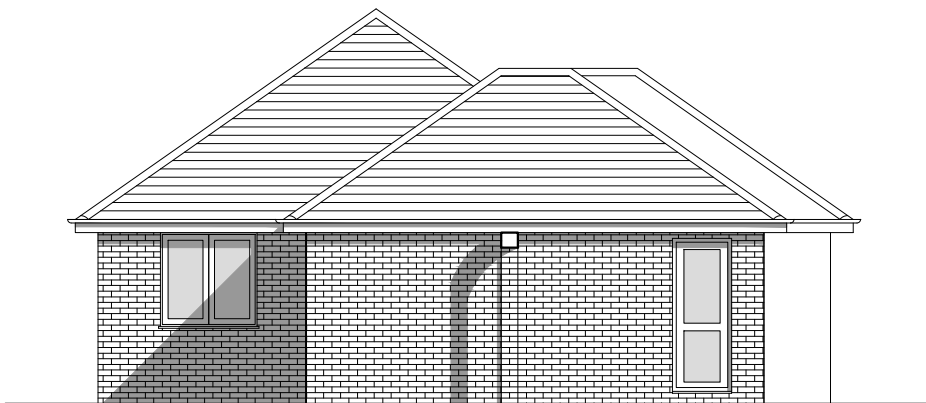

Existing West Elevation

Scale 1:100

Scale in metres

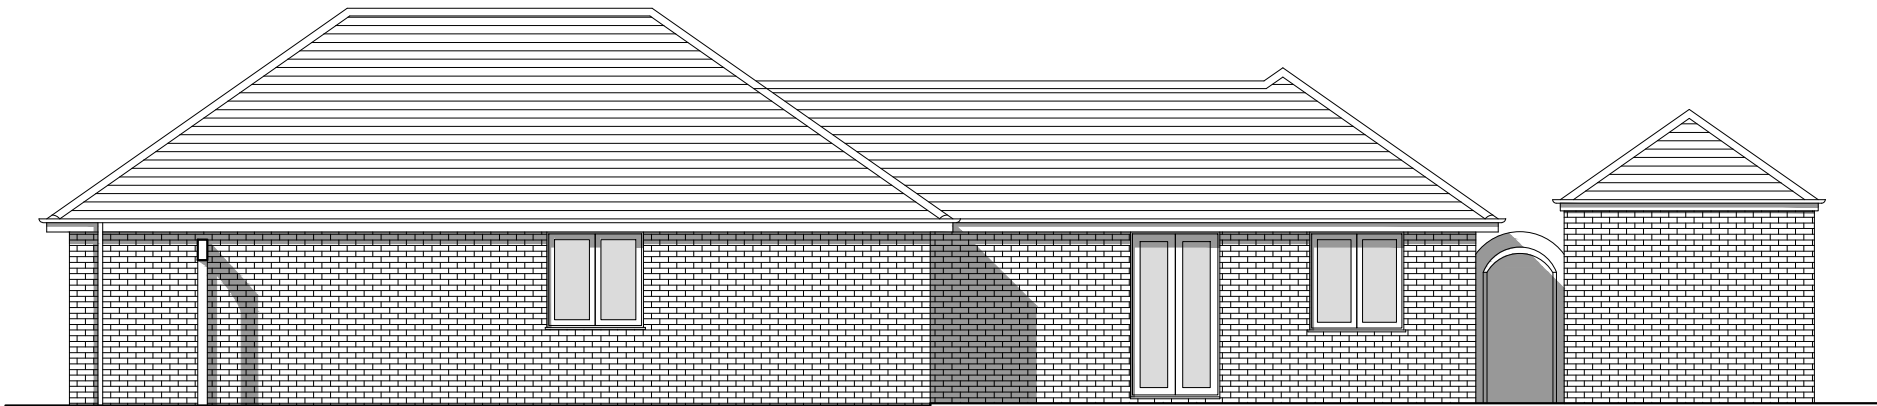

Existing North Elevation

Scale 1:100

Scale in metres



A 15.06.21 Garage elevation indicated
rev. date

CLIENT: Dan and Kate Peers,
2 The Marlinespike, BN43 5RD

JOB 2007 - 2 The Marlinespike
Shoreham Beach

DWG. TITLE Existing Elevations

DATE 29.10.20 DRAWN BY GT SCALE 1:100@A3

DWG. NO

002A