



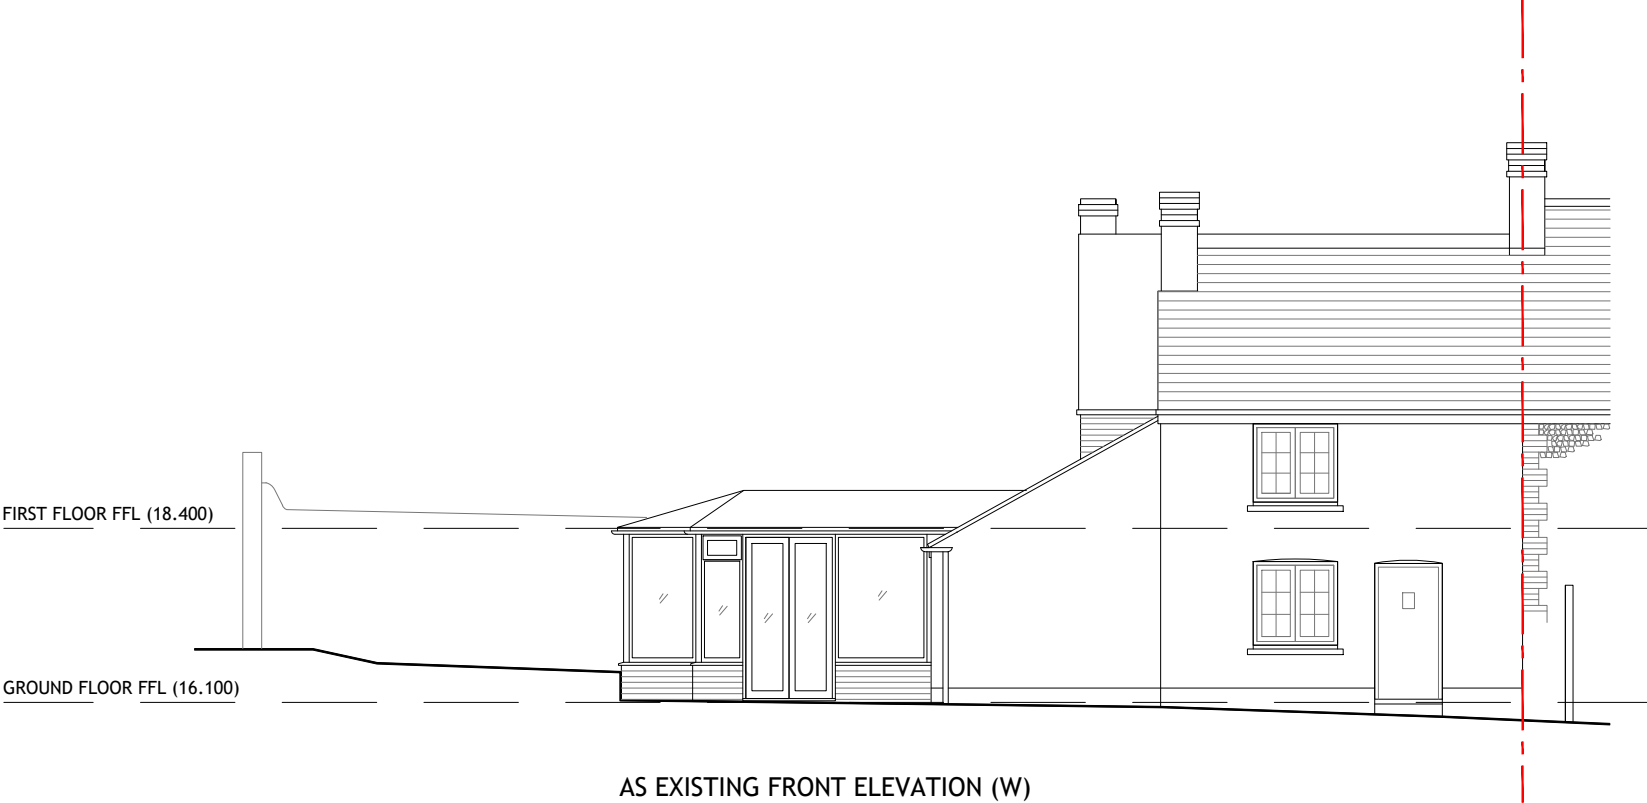


AS EXISTING FRONT ELEVATION (W)



AS EXISTING SIDE ELEVATION (N)

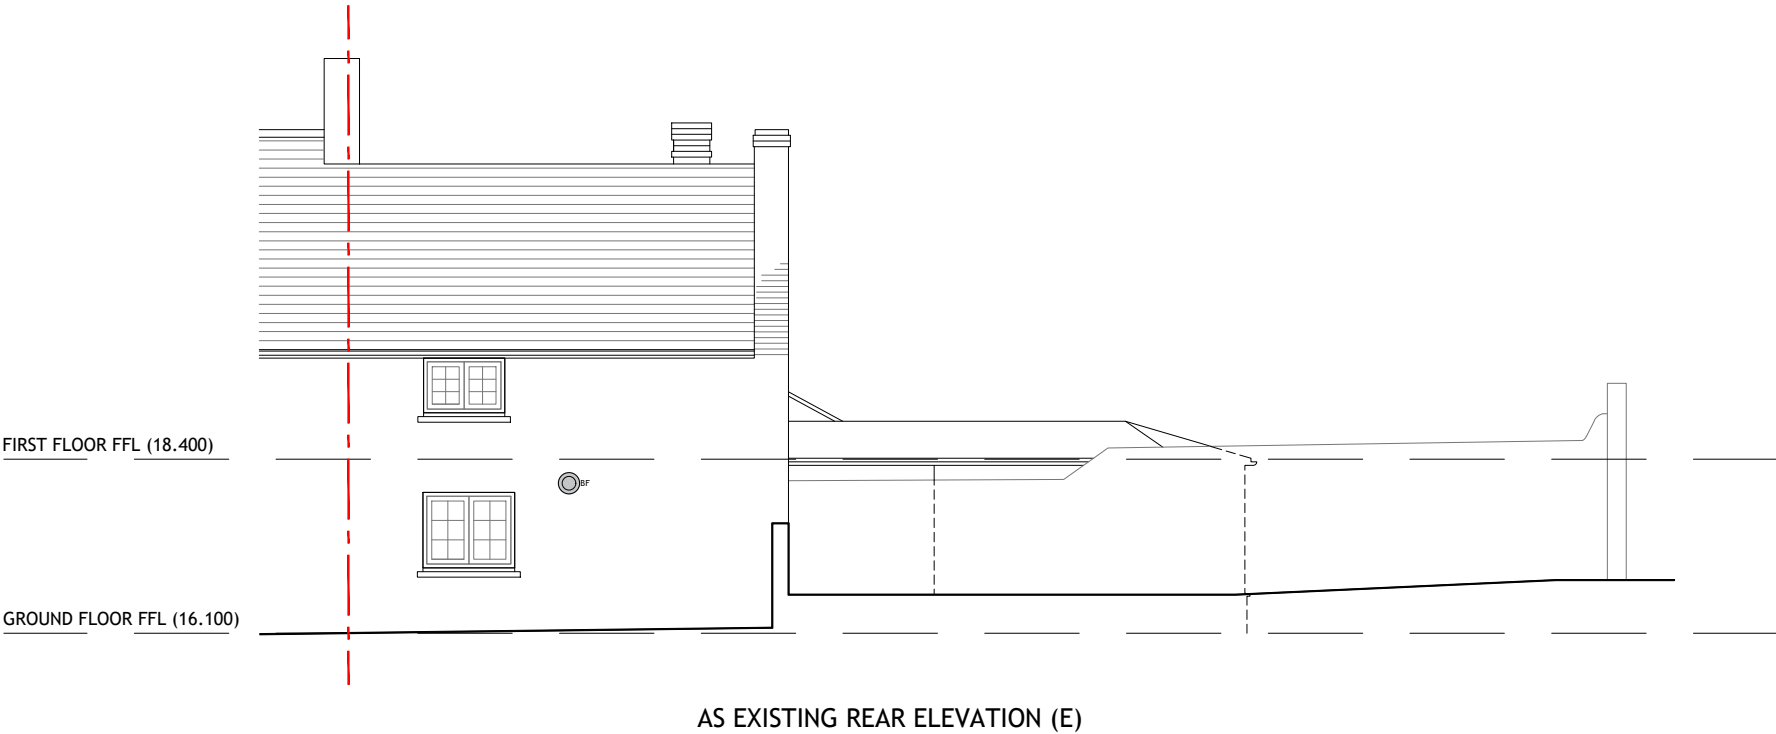

AS EXISTING REAR ELEVATION (E)

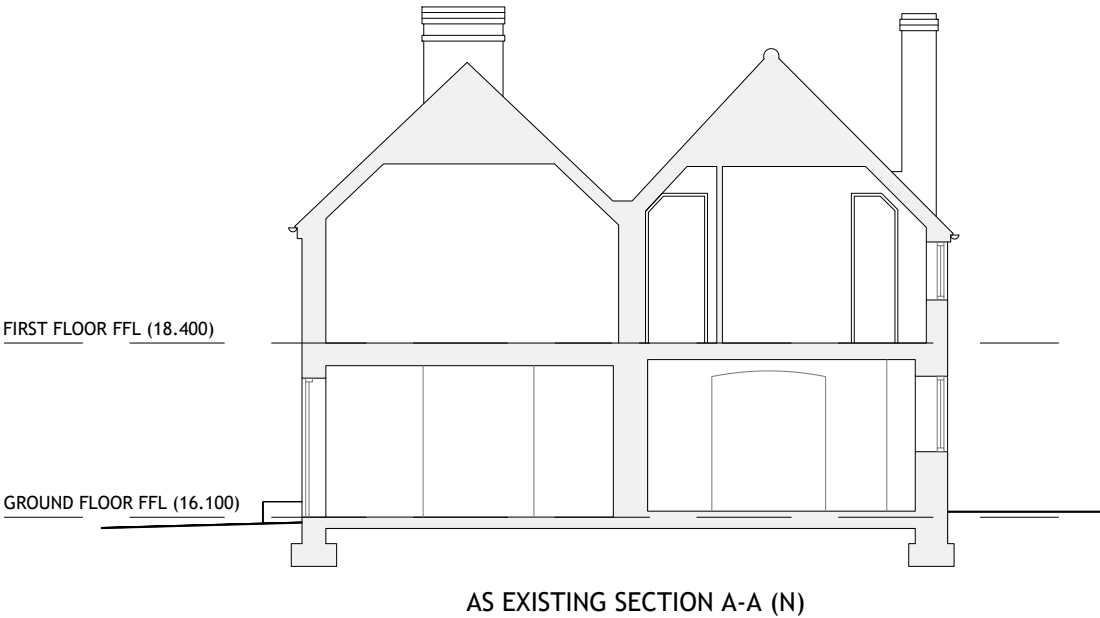

AS EXISTING SECTION A-A (N)



Matt Barber
Architectural Technician

T: 07595429076
matt.barber_@outlook.com

Revisions	Date	By	
		MB	
		Scale	: 1:100 @ A3
		Date	: DEC 2025

Drawing : As Existing Elevations	Project : Rose Cottage, 202 Salvington Road
	Worthing
	West Sussex, BN13 2JS
Dwg No. : 037.011	Client : Mrs Elshof
Rev : /	