


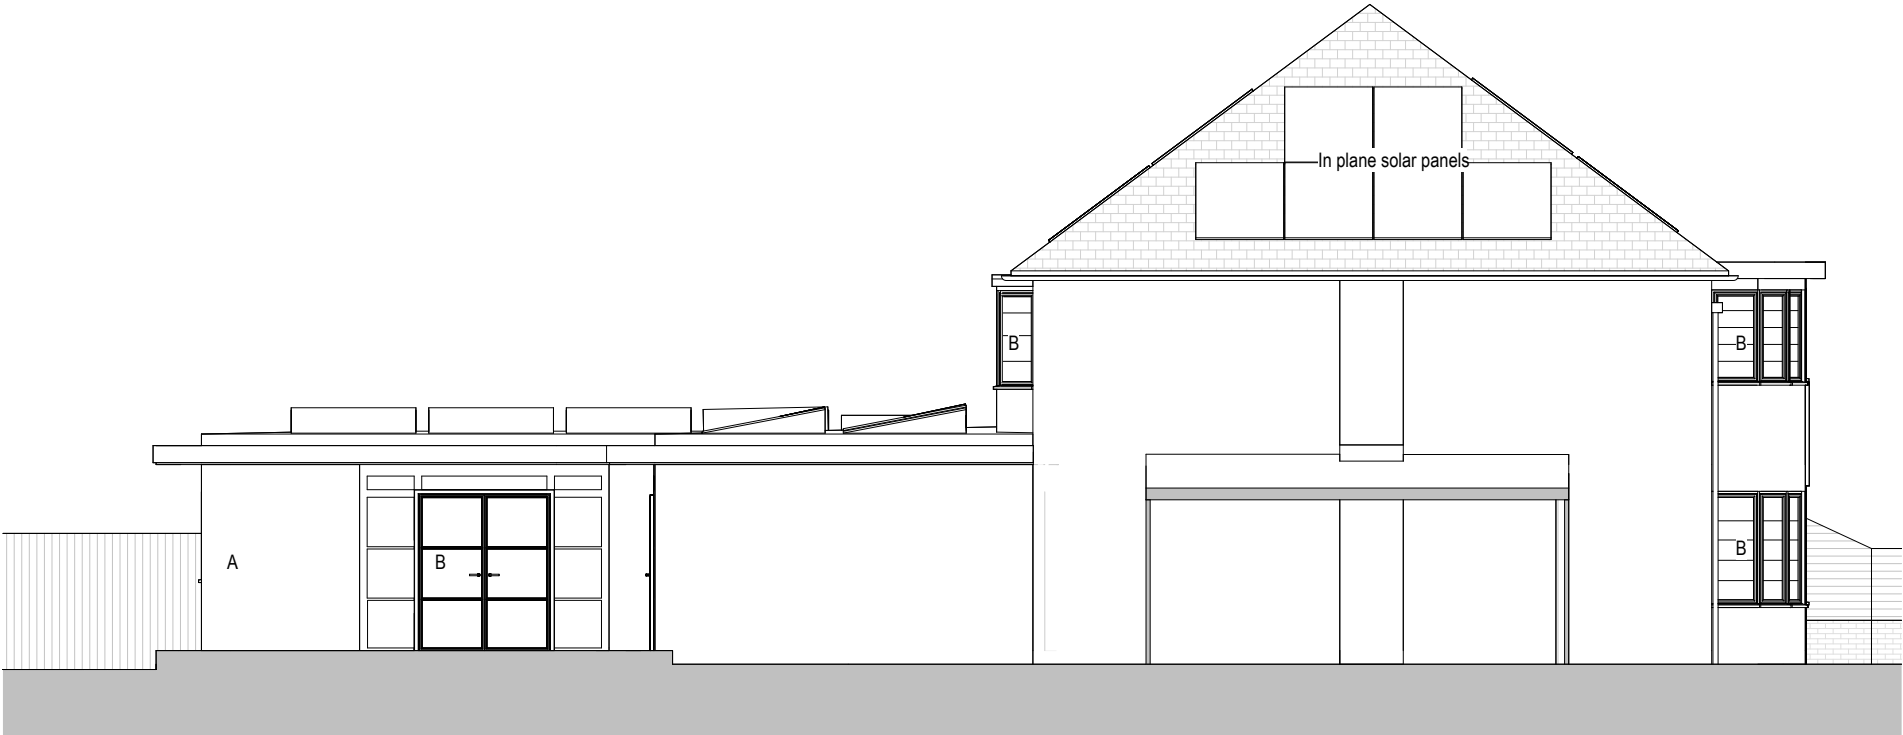

Proposed West Elevation

1 : 100



Proposed South Elevation

1 : 100

Revisions			
No.	Description	Date	By
7	Revised plans	23-07-26	
6	Revised plans	30-06-26	
5	Revised plans	29-06-26	
4	Revised plans	27-06-26	
3	Revised plans	24-06-26	


Notes:

GENERAL NOTES:

All dimensions & levels are preliminary and approximate and subject to utilities search, legal boundaries and detailed layouts/ design development through consultation.

Dimensions are to be checked on site by contractor & sub contractors prior to commencement of work, any discrepancies are to be highlighted immediately to the architects.

KEY
A - White render
B - Glass
B* - Obscured glass

 

Project No. Project Name:

712 41 Sea Lane

Drawing Name:
Proposed West and South Elevations

Drawing No. Revision: Suitability Description:
P012 P7 PLANNING

Drawn: GF Checked: GF Orig Paper Size: A3

FRESH Architects

T 07703682107 | 07393913140
info@fresh-architects.co.uk | www.fresharchitects.co.uk

Use figured dimensions only. All levels and dimensions to be checked. This drawing is to be read in conjunction with all other relevant drawings and specifications.
© FRESH Architects Ltd. All rights reserved