





Front Elevation (North East)

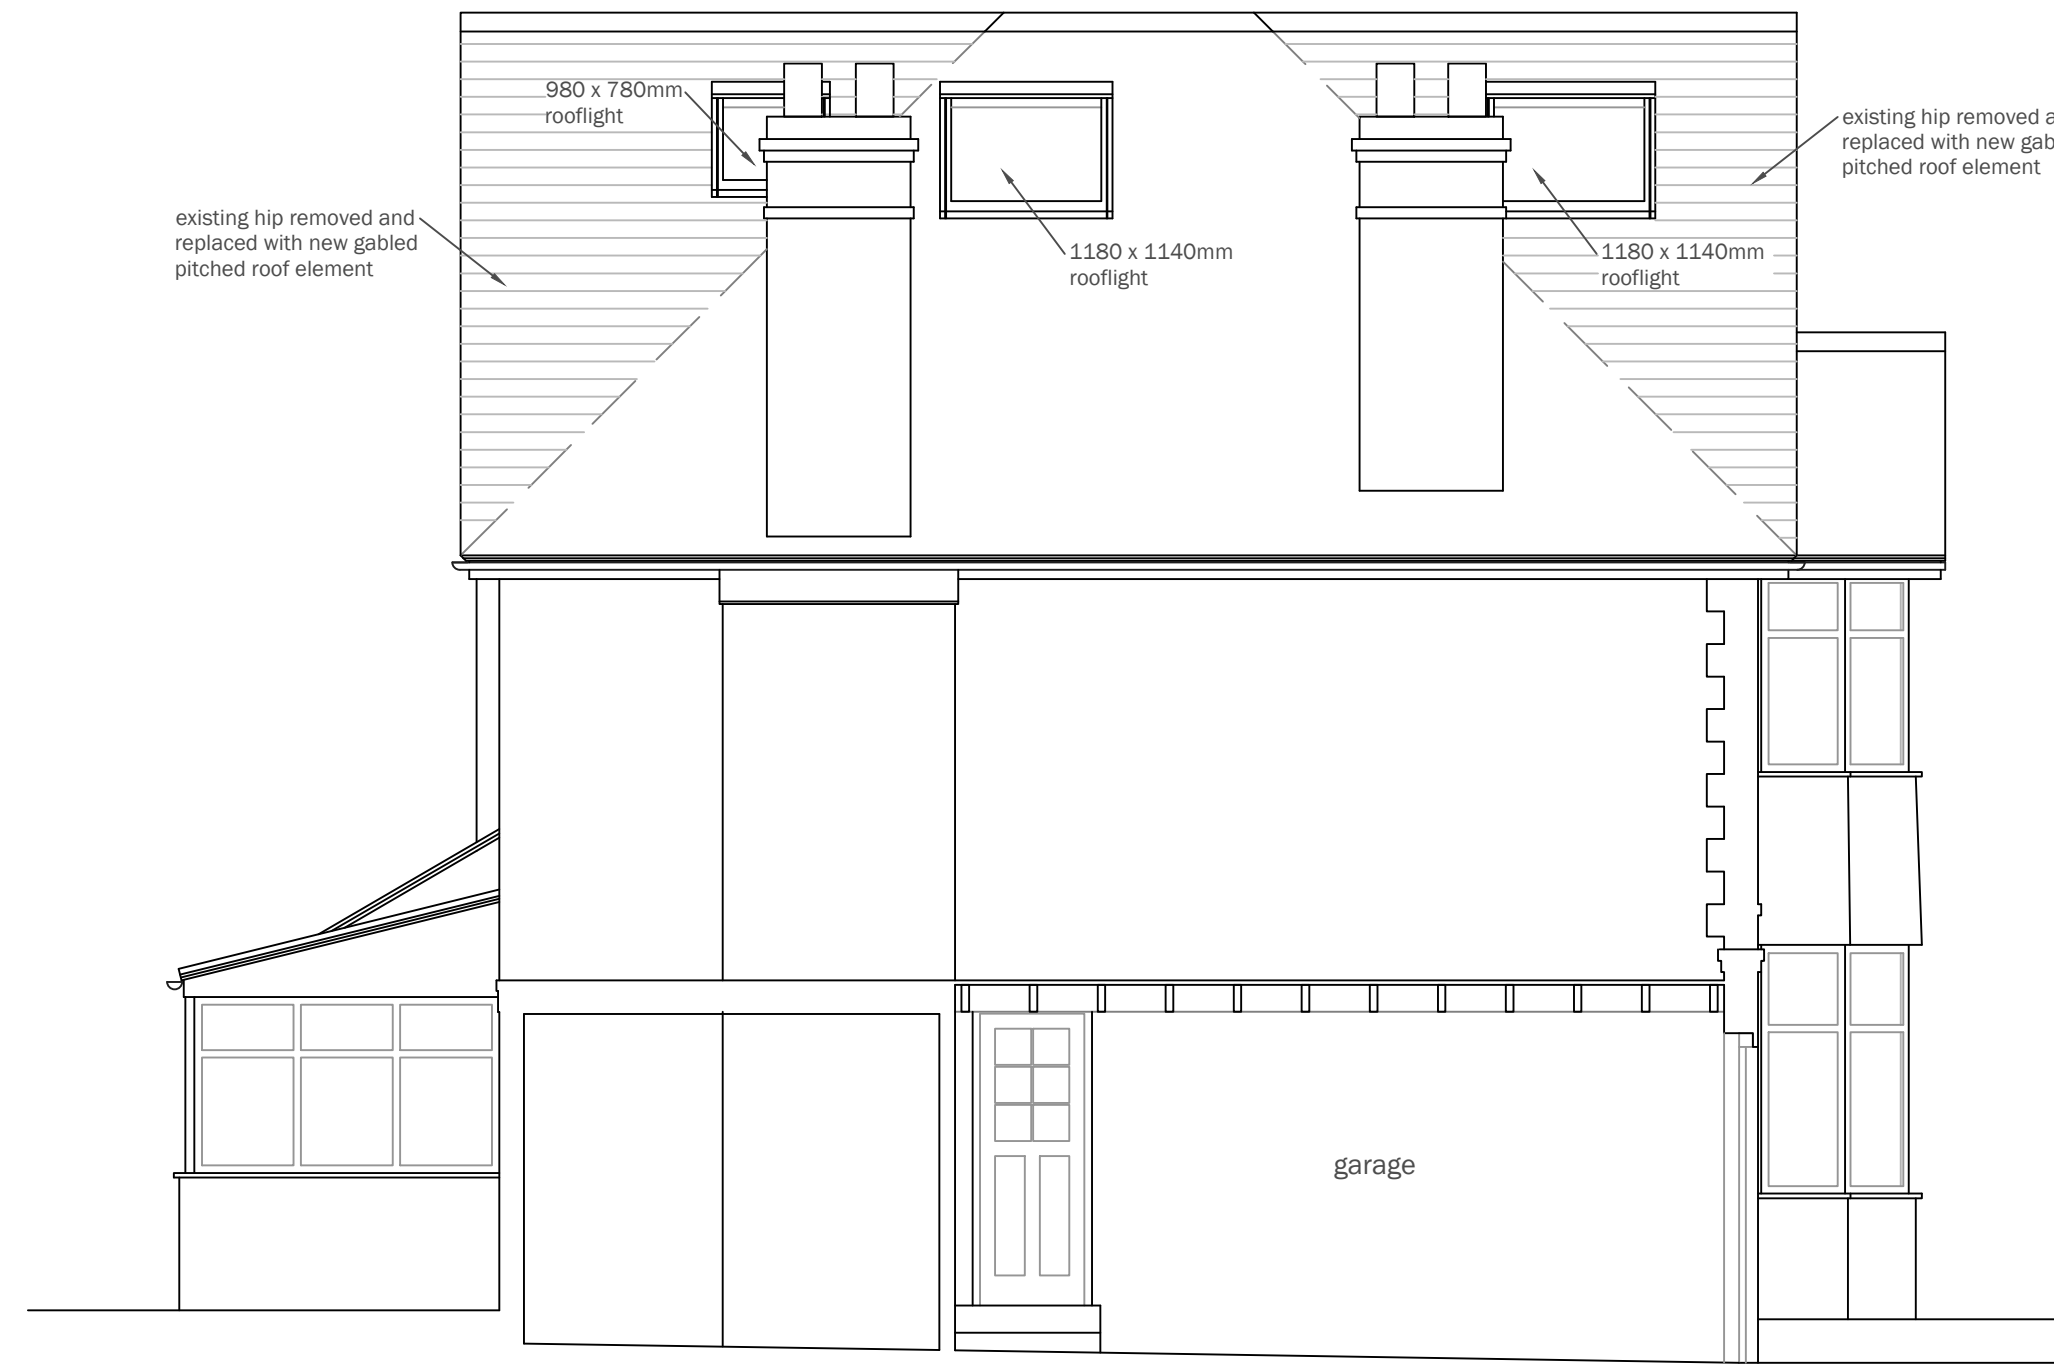


Side Elevation (South East)



Rear Elevation (South West)

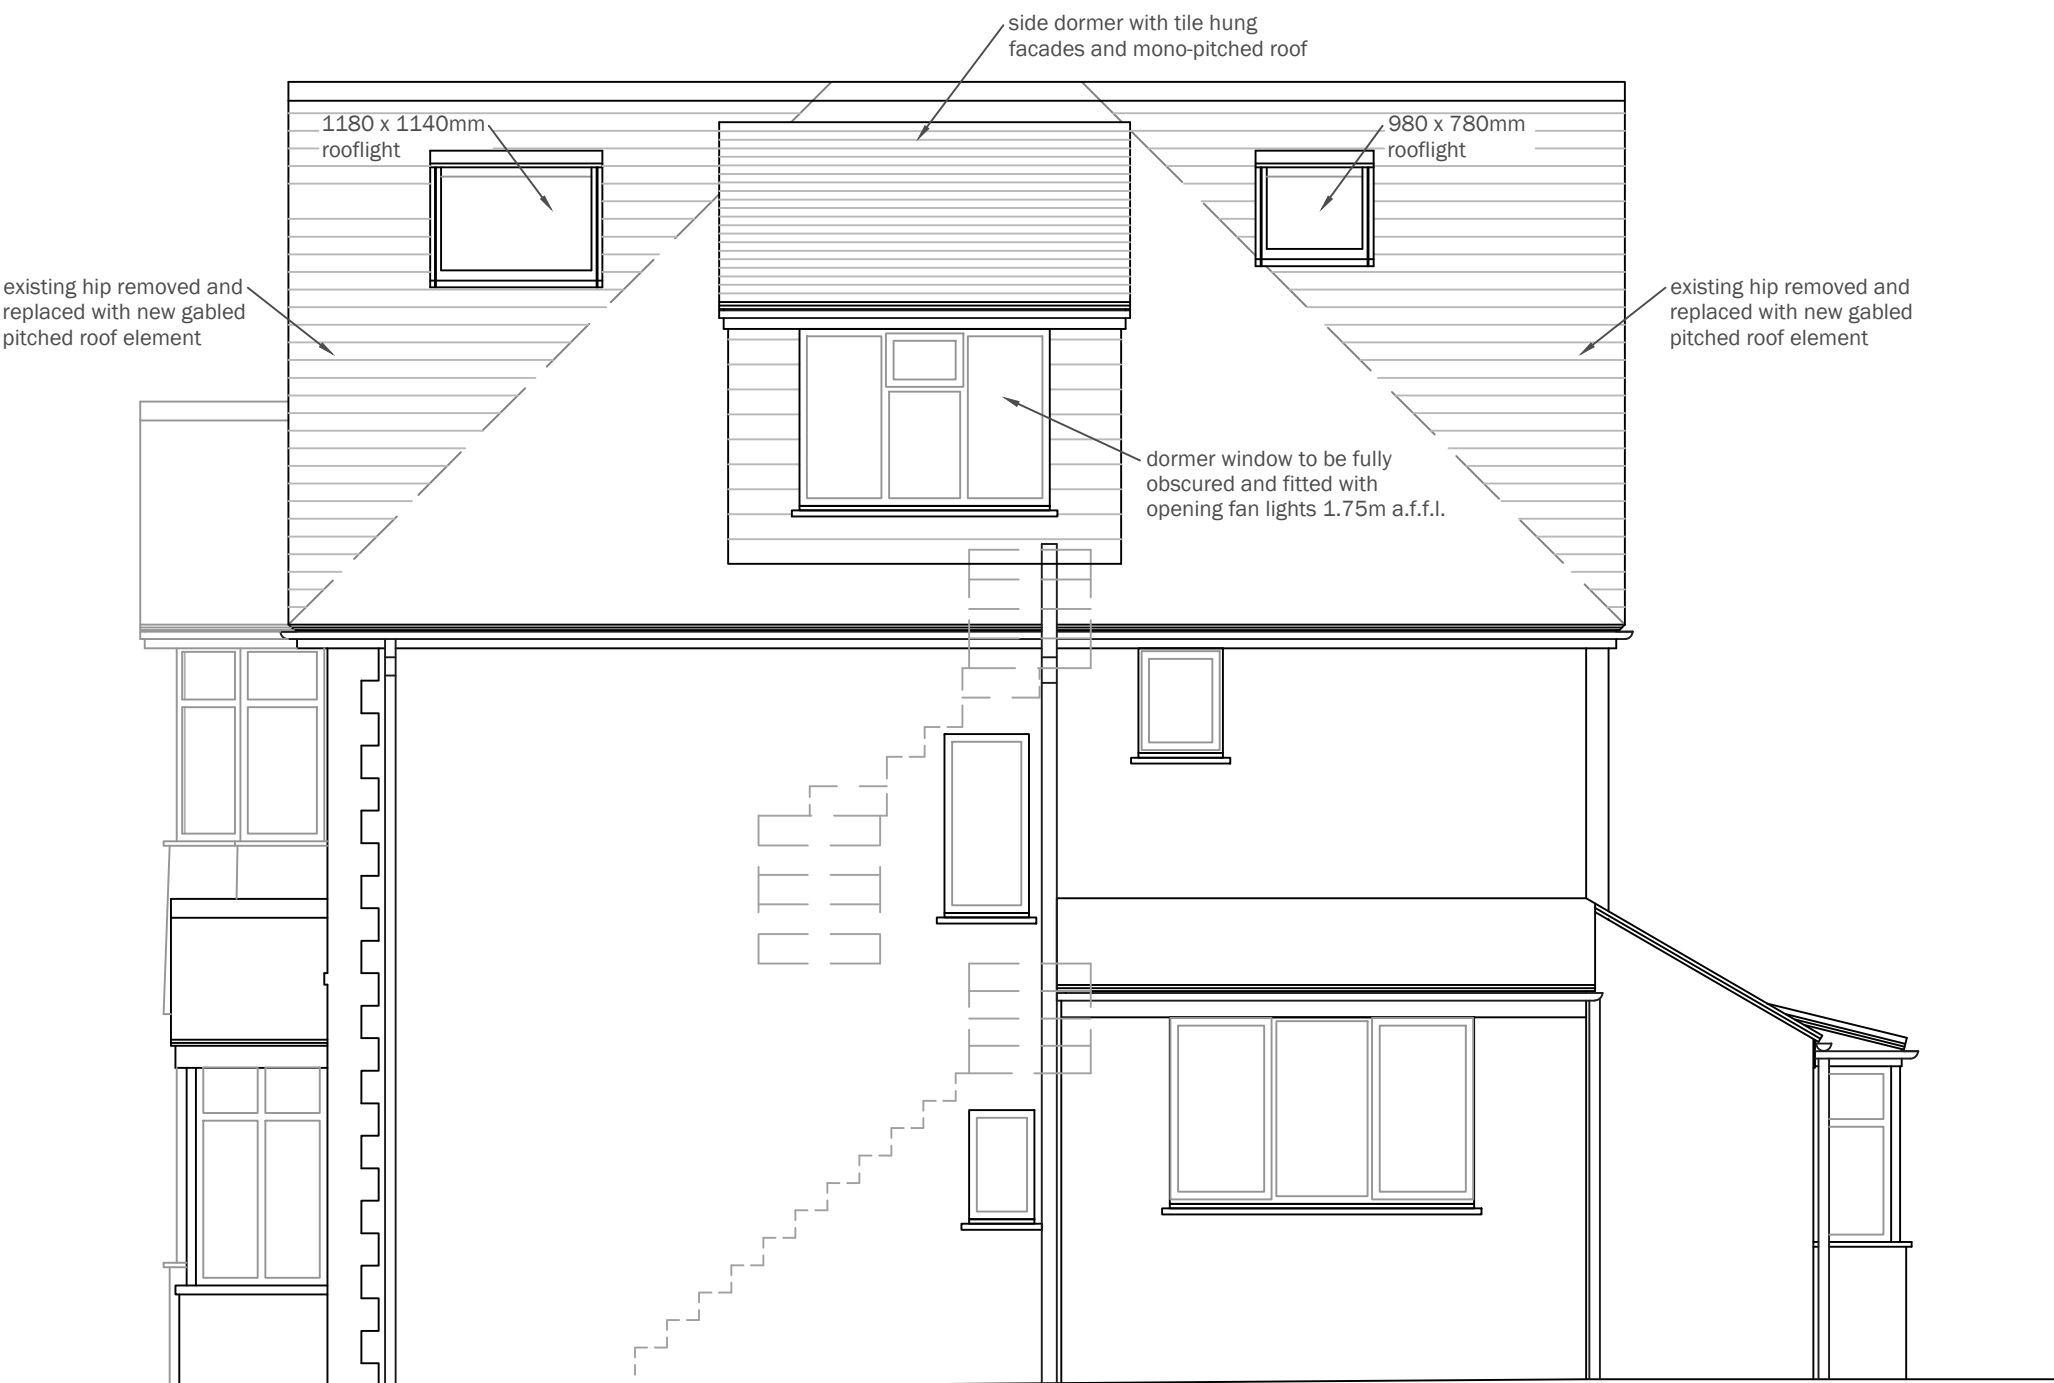

Side Elevation (North West)

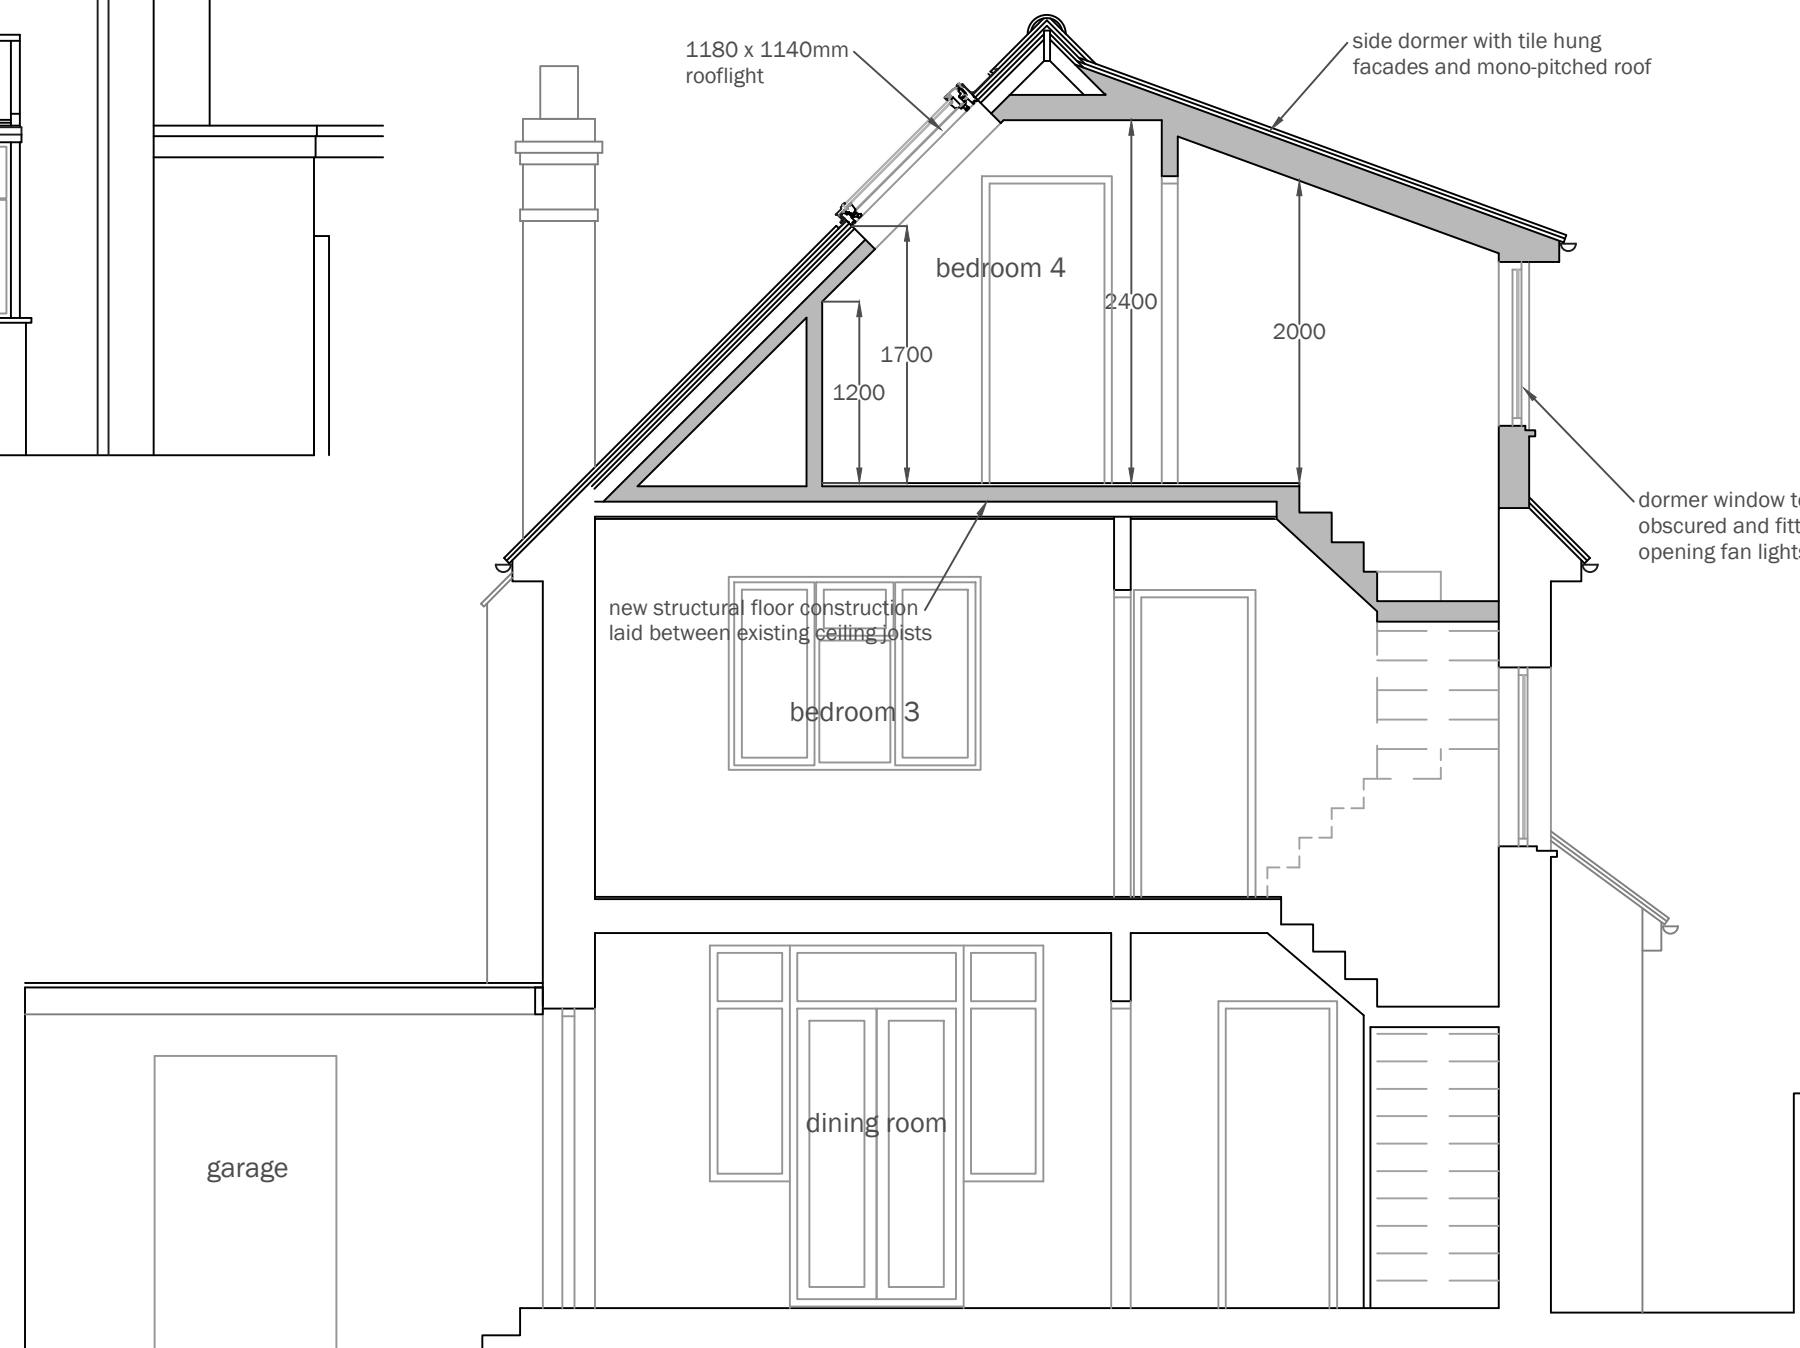

Section a.a

s c a l e b a r

0m 1m 2m 3m 4m

r e v i s i o n s

no.	date	description
a	16.03.26	Client alterations
b	30.04.26	Planning Officer amendments



HUNTER DAVIDSON DESIGN

- 2 Southwick Street • Southwick • BN42 4AD
- tel: 07821 172556
- e-mail: mark@hunterdavidsondesign.co.uk
- web: www.hunterdavidsondesign.co.uk

client	Mr & Mrs Oram
job	7 Cross Road Southwick BN42 4HD
dwg no.	546.06 .b
title	Skecth Scheme 1 Proposed Elevations and Section
drawn by	MD
scale	1 : 50 @ A1 / 1 : 100 @ A3
date	04.03.26

Do not scale off drawing.
Check all dimensions on site before any work commences.
All goods, materials and workmanship to conform with current
Building Regulations, Codes of Practice and British Standards.
This drawing shall not be reused, copied, or reproduced in any form
without the prior authorisation of Hunter Davidson Design.
Copyright of Hunter Davidson Design.