

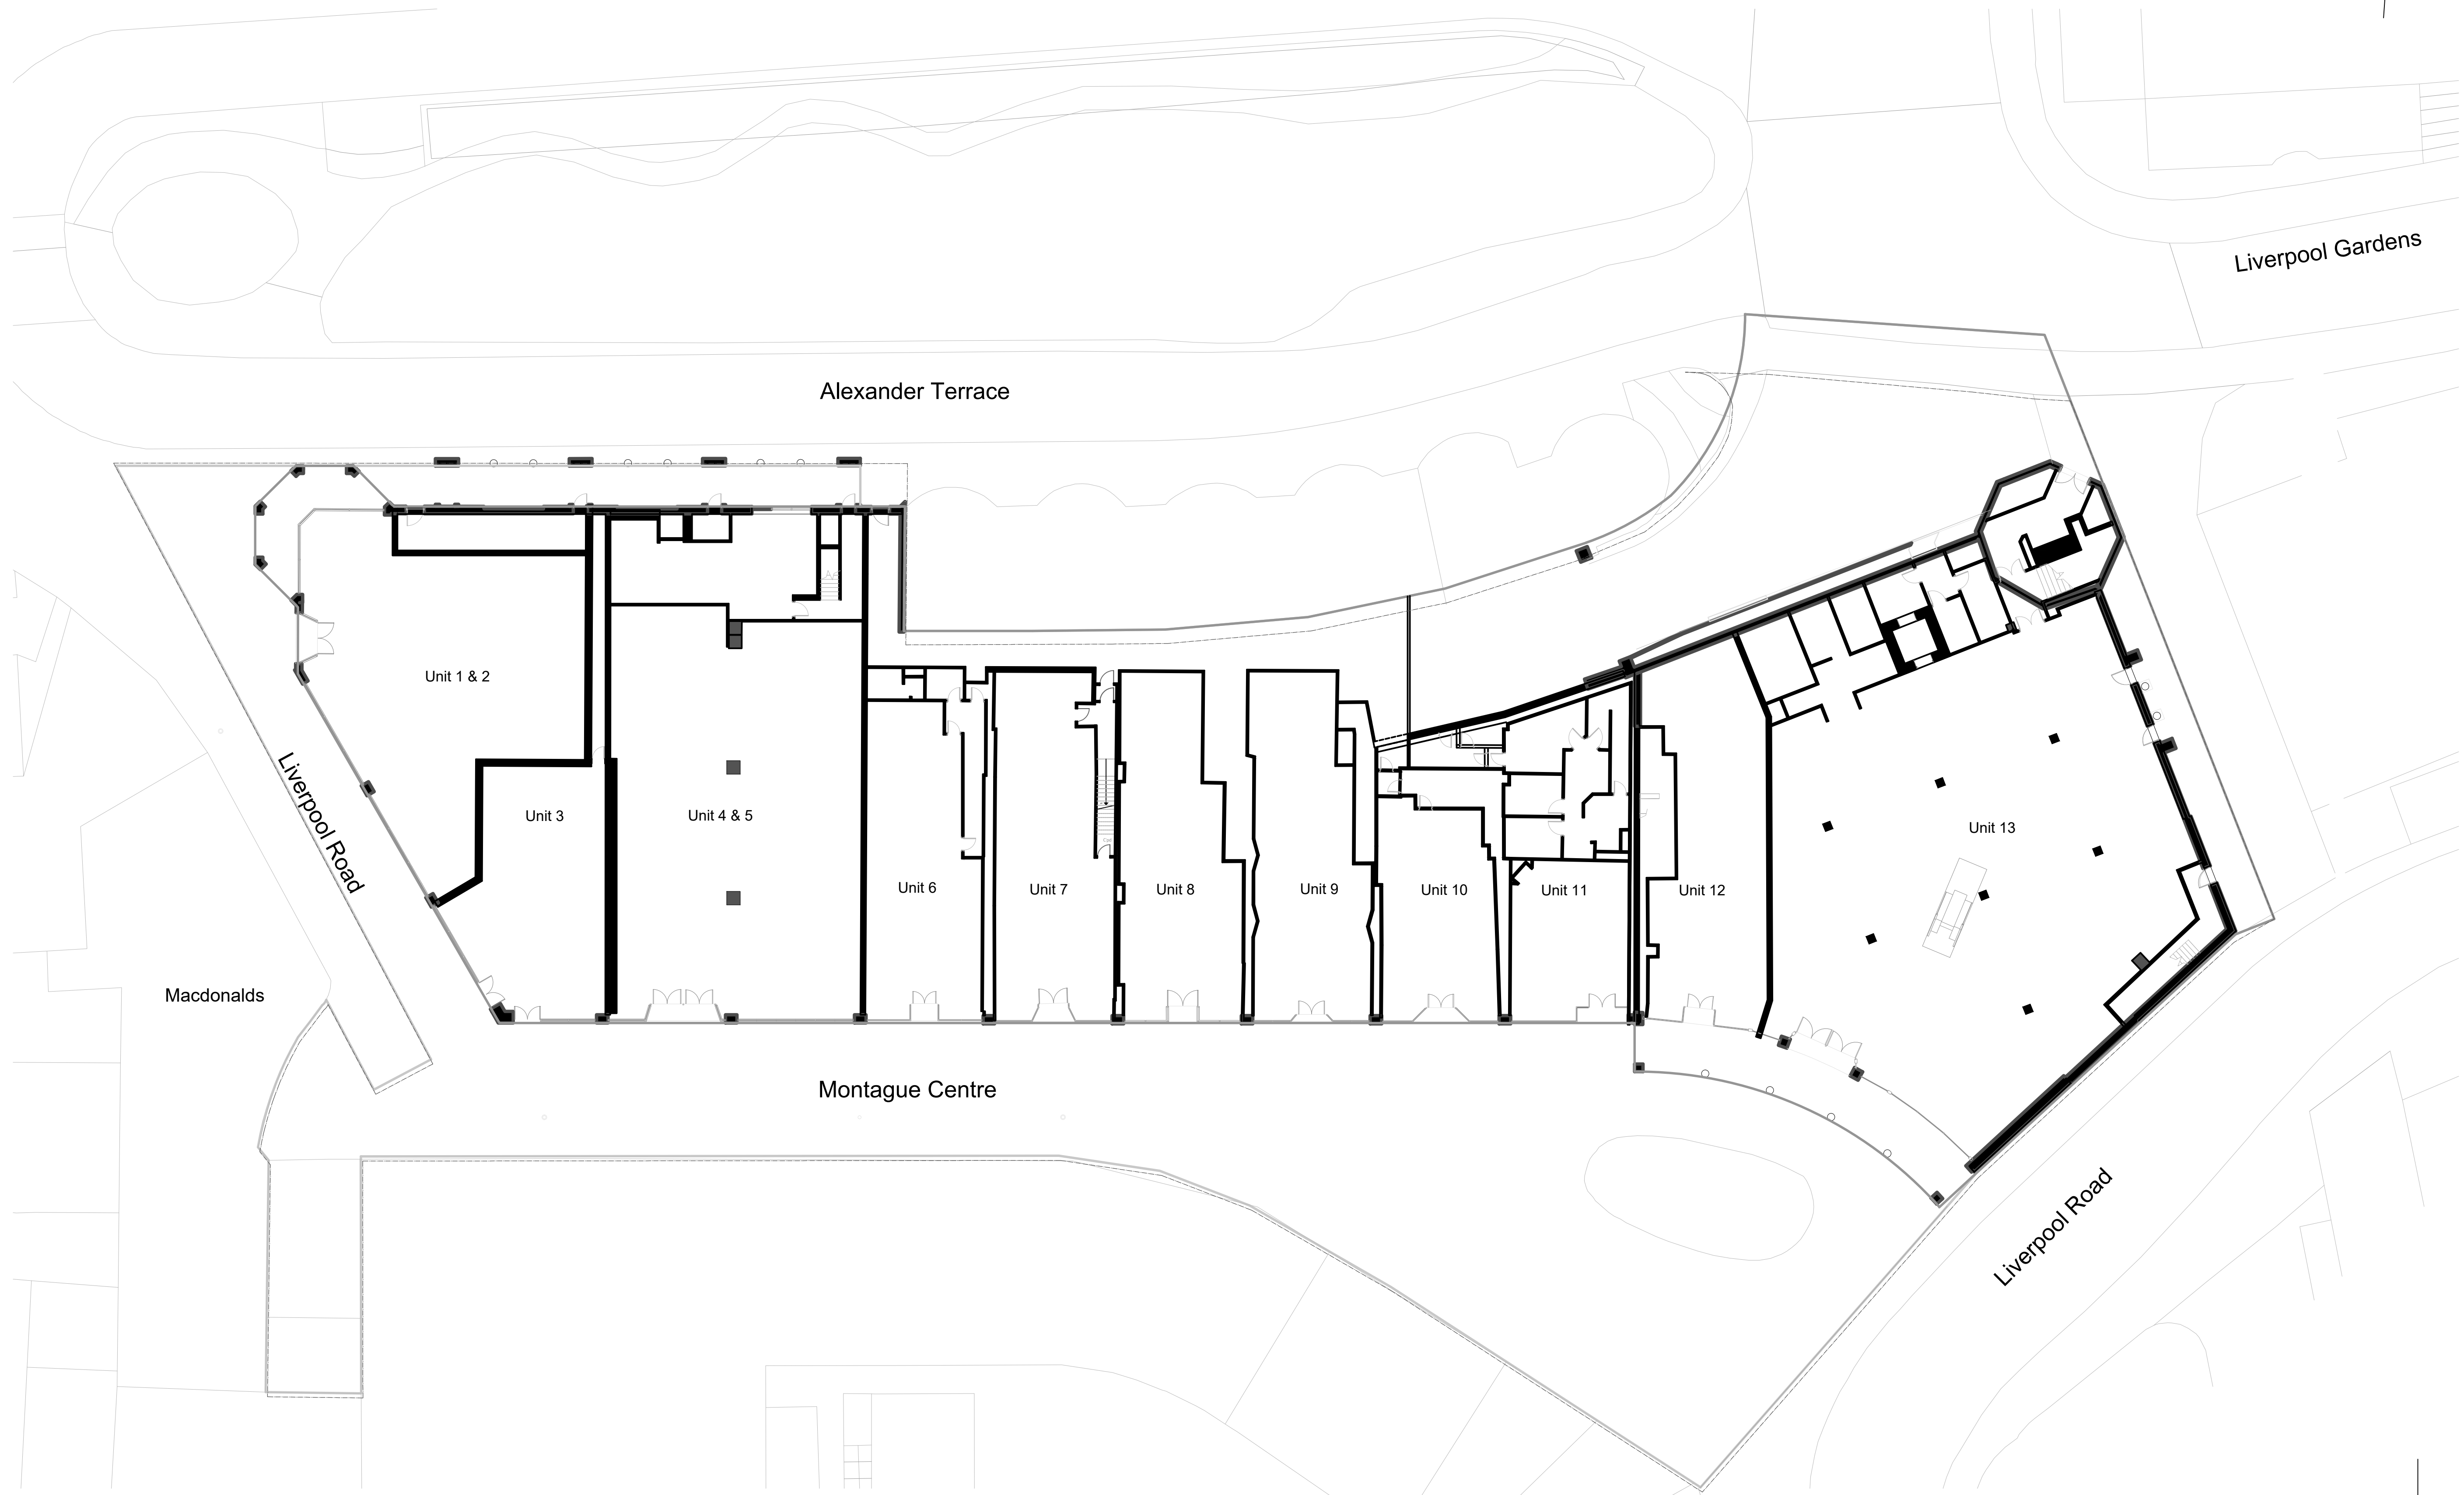


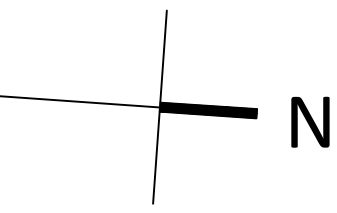

EXISTING GROUND FLOOR

 

- 17.10.23		First Issue
Rev.	Date	Description
ACCEL CONSULTING LTD		
120 Southwick Street		
Southwick, B84 2TB		
Tel: 01273 894921		
www.accelconsulting.co.uk		
Client		
CAYUGA 013 LLP		
Project		No.
MONTAGUE QUARTER, WORTHING		1983
Drawing Title		
EXISTING GROUND FLOOR PLAN		
Drawing No.	Rev.	Rev. Date
002	-	17 OCT 2023
		Scale
		1:200@A1