



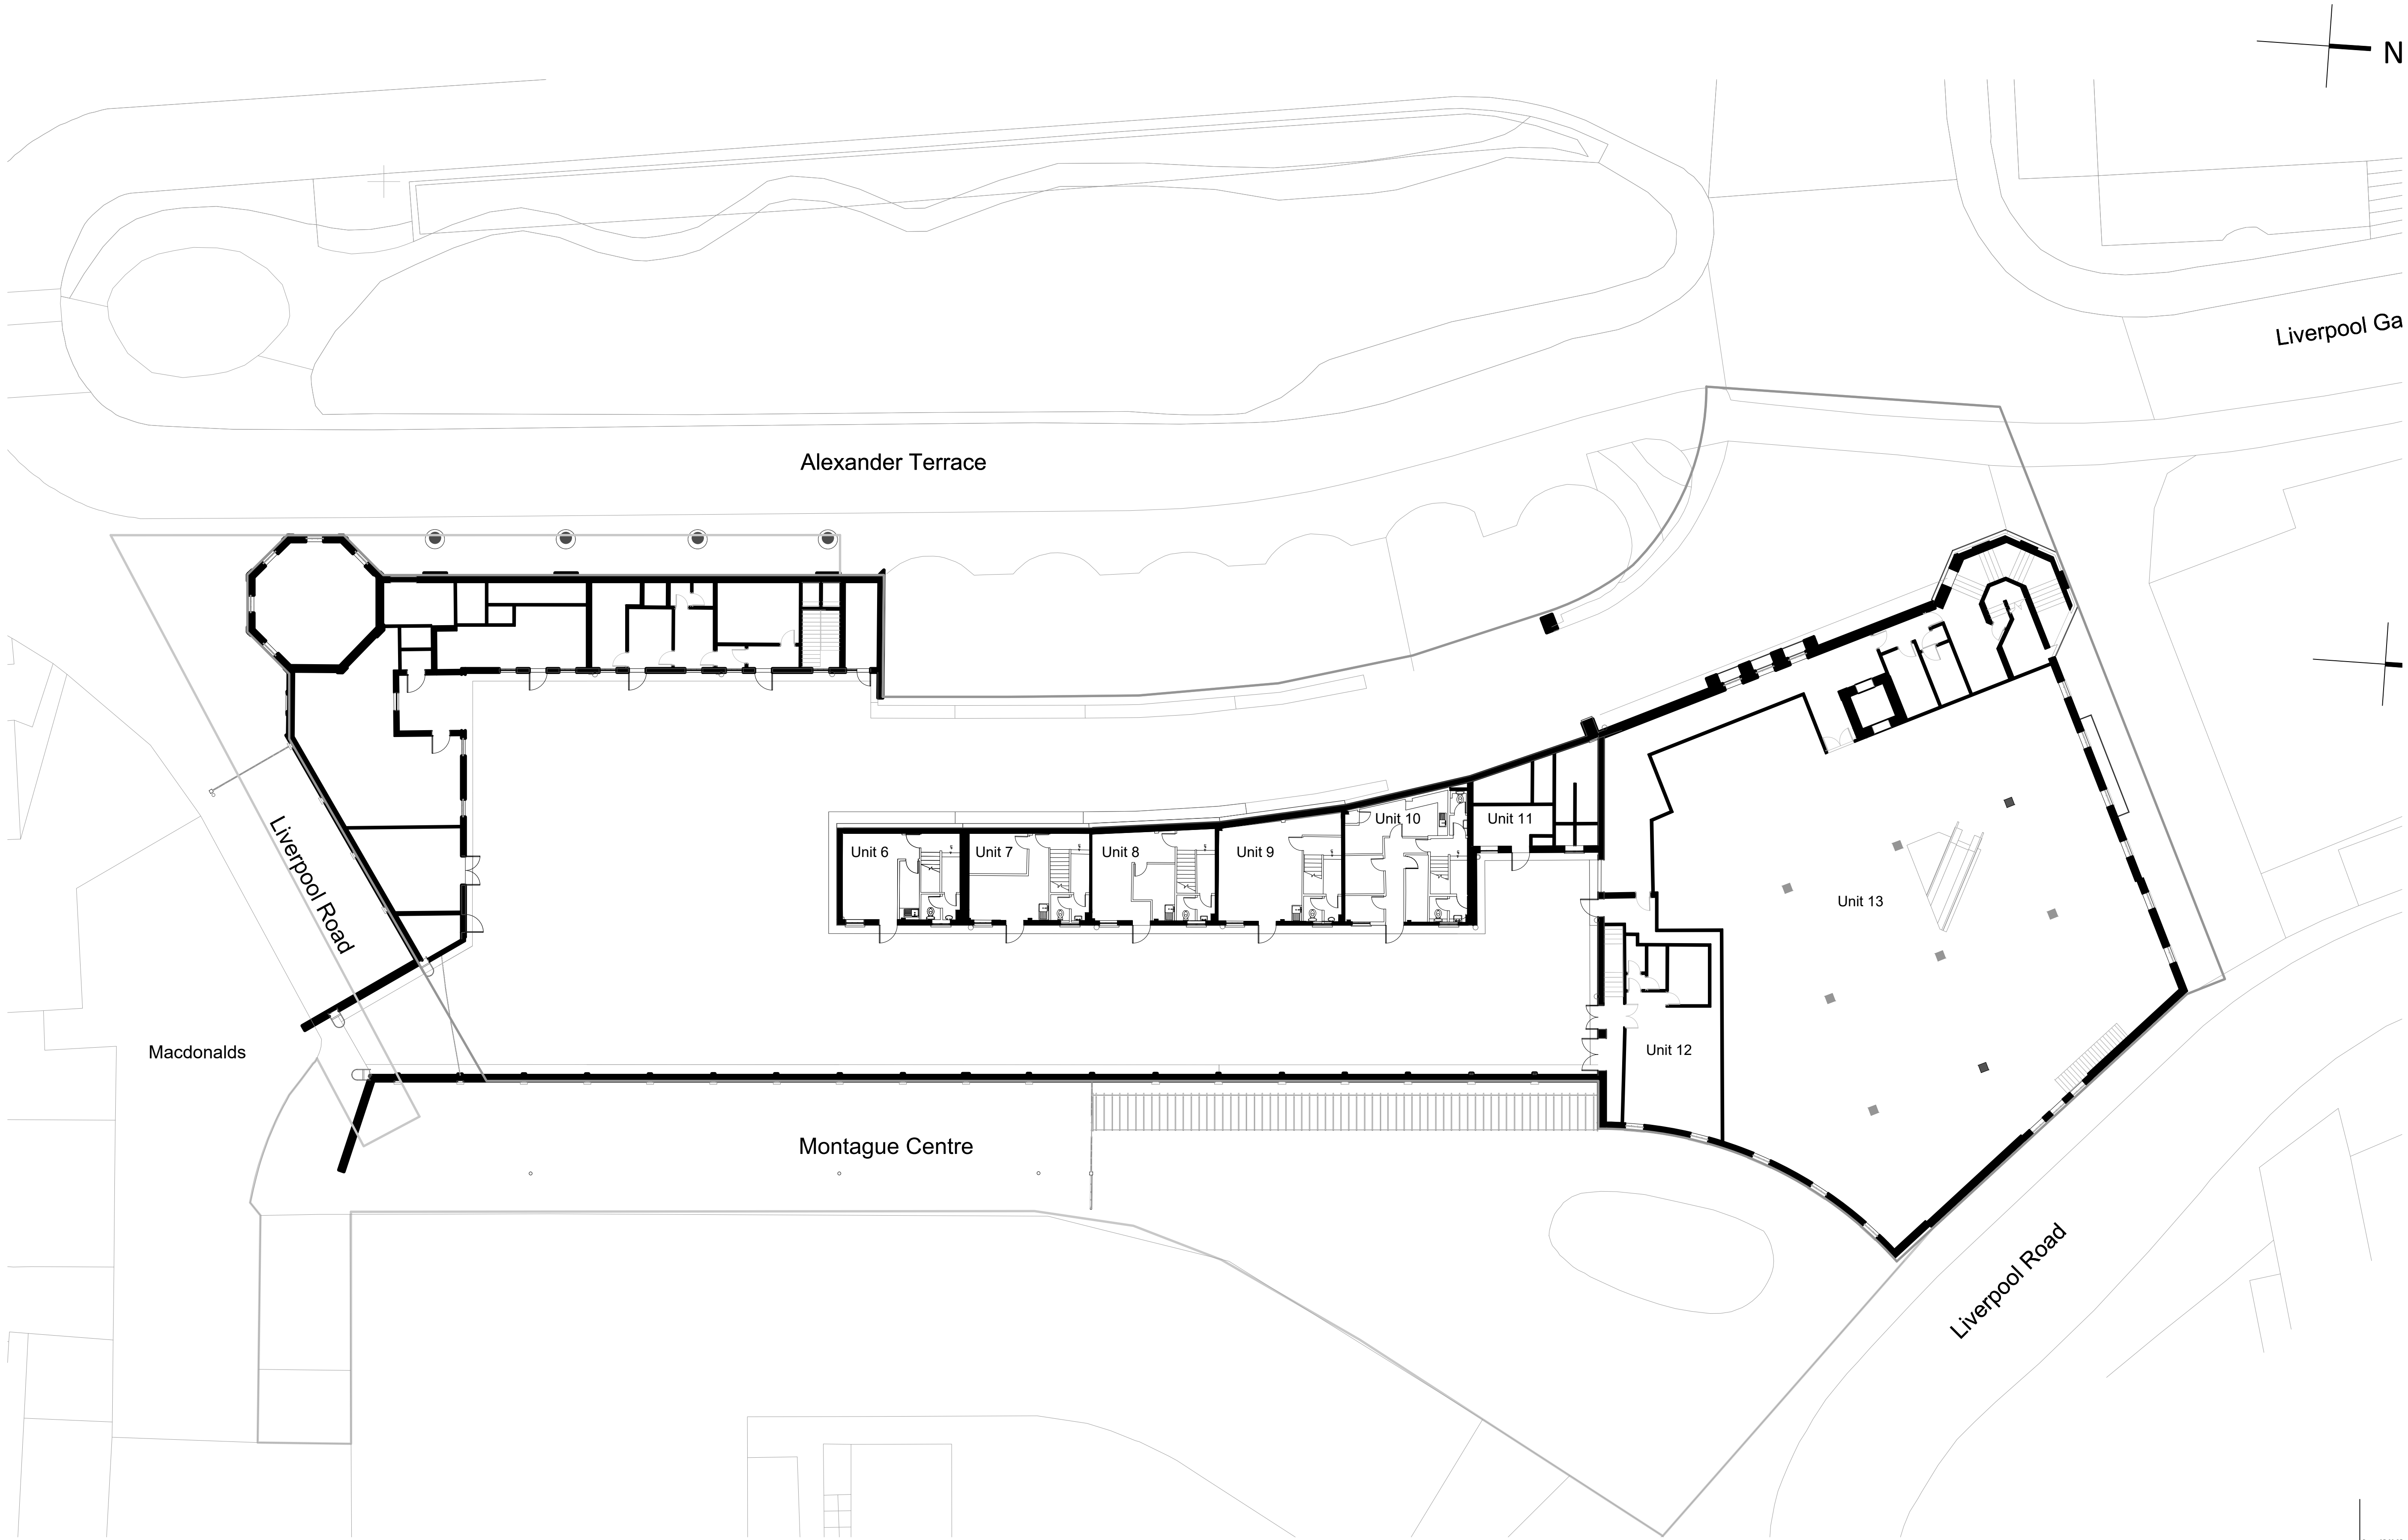

EXISTING FIRST FLOOR

 

B	25.02.25	General amendments
A	07.03.24	General amendments
-	17.10.23	First issue
Rev	Date	Description
ACCEL CONSULTING LTD		
125 Southwick Street, Southwick, BN42 4TB, www.accelconsulting.co.uk		
Client		
CAYUGA 013 LLP		
Project		No.
MONTAGUE QUARTER, WORTHING		1983
Drawing Title		
EXISTING FIRST FLOOR PLAN		
Drawing No.	Rev	Scale
003	a	25 FEB 2025 1:200@A1