



Note:
Faded elements do not form
part of this application

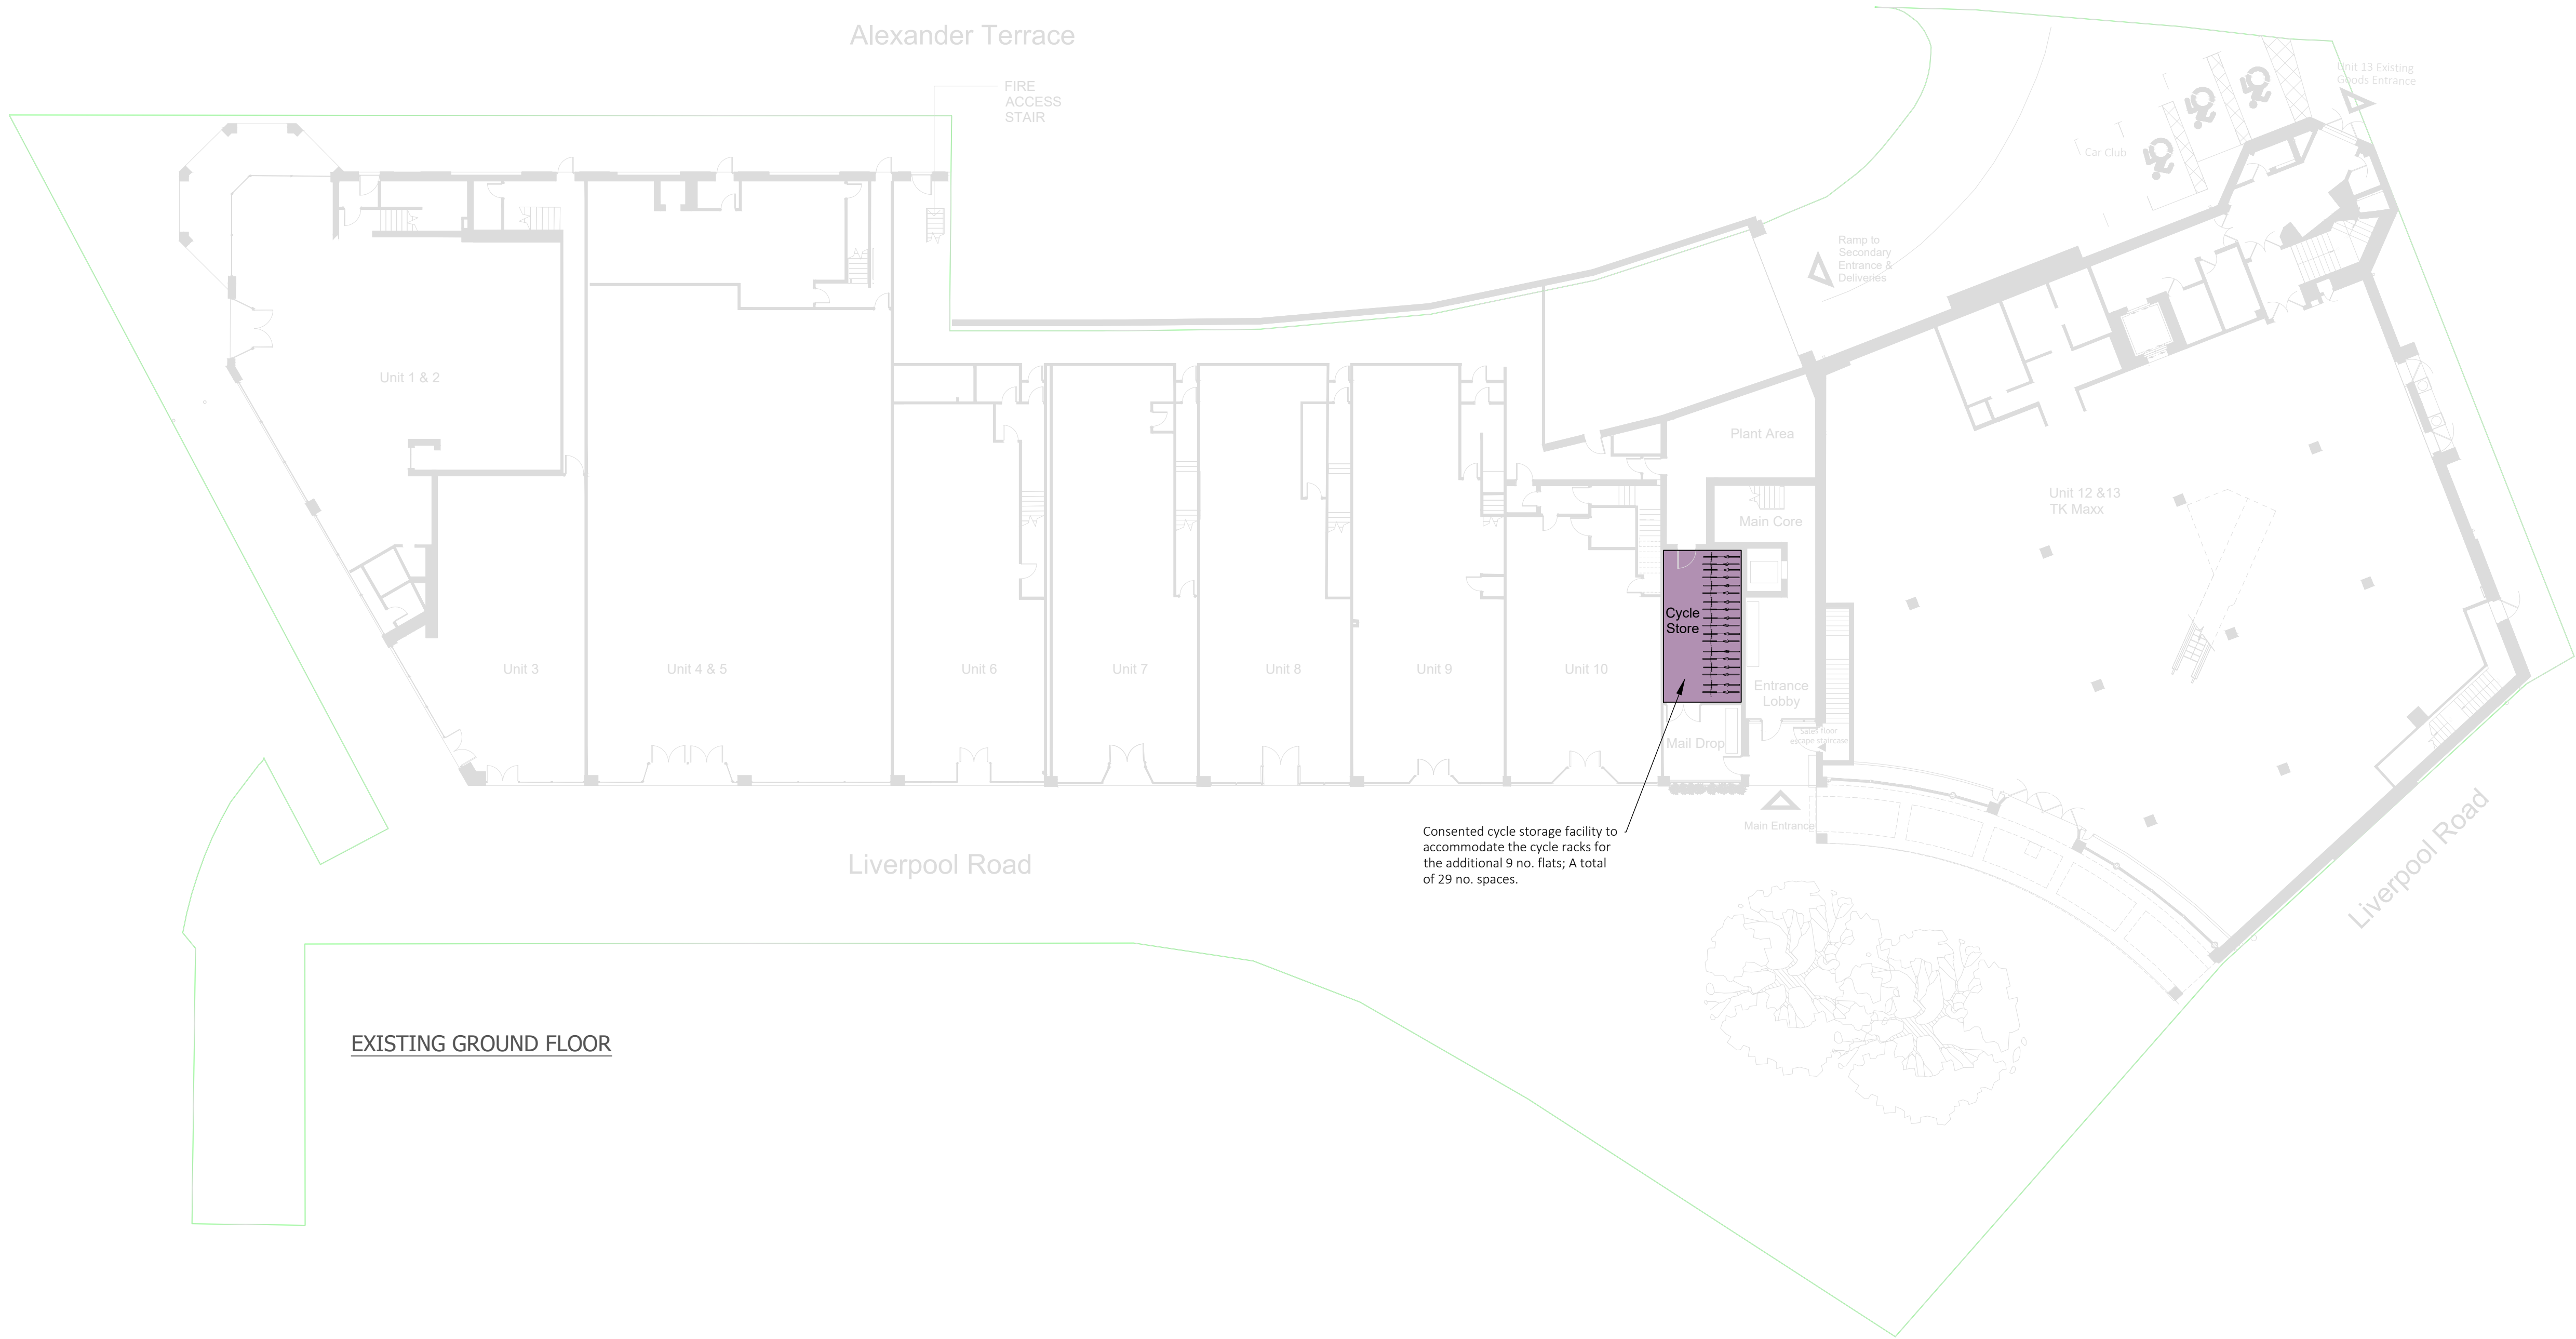

EXISTING GROUND FLOOR

 

- 23.04.26 First Issue	
Rev.	Description
ACCEL CONSULTING LTD	
43 Southwick Street	
Southwick, B84 2TB	
Tel: 01273 894921	
www.accelconsulting.co.uk	
Client	
CAYUGA 013 LLP	
Project	No.
MONTAGUE QUARTER, WORTHING	1983
Drawing Title	
EXISTING GROUND FLOOR PLAN	
Drawing No.	Rev
NF-02	-
Rev Date	Scale
23 APR 2026	1:200@A1

PLANNING ISSUE

