
 


 Additional Proposed Windows

Note:
Faded elements are previously approved units and do not form part of this application

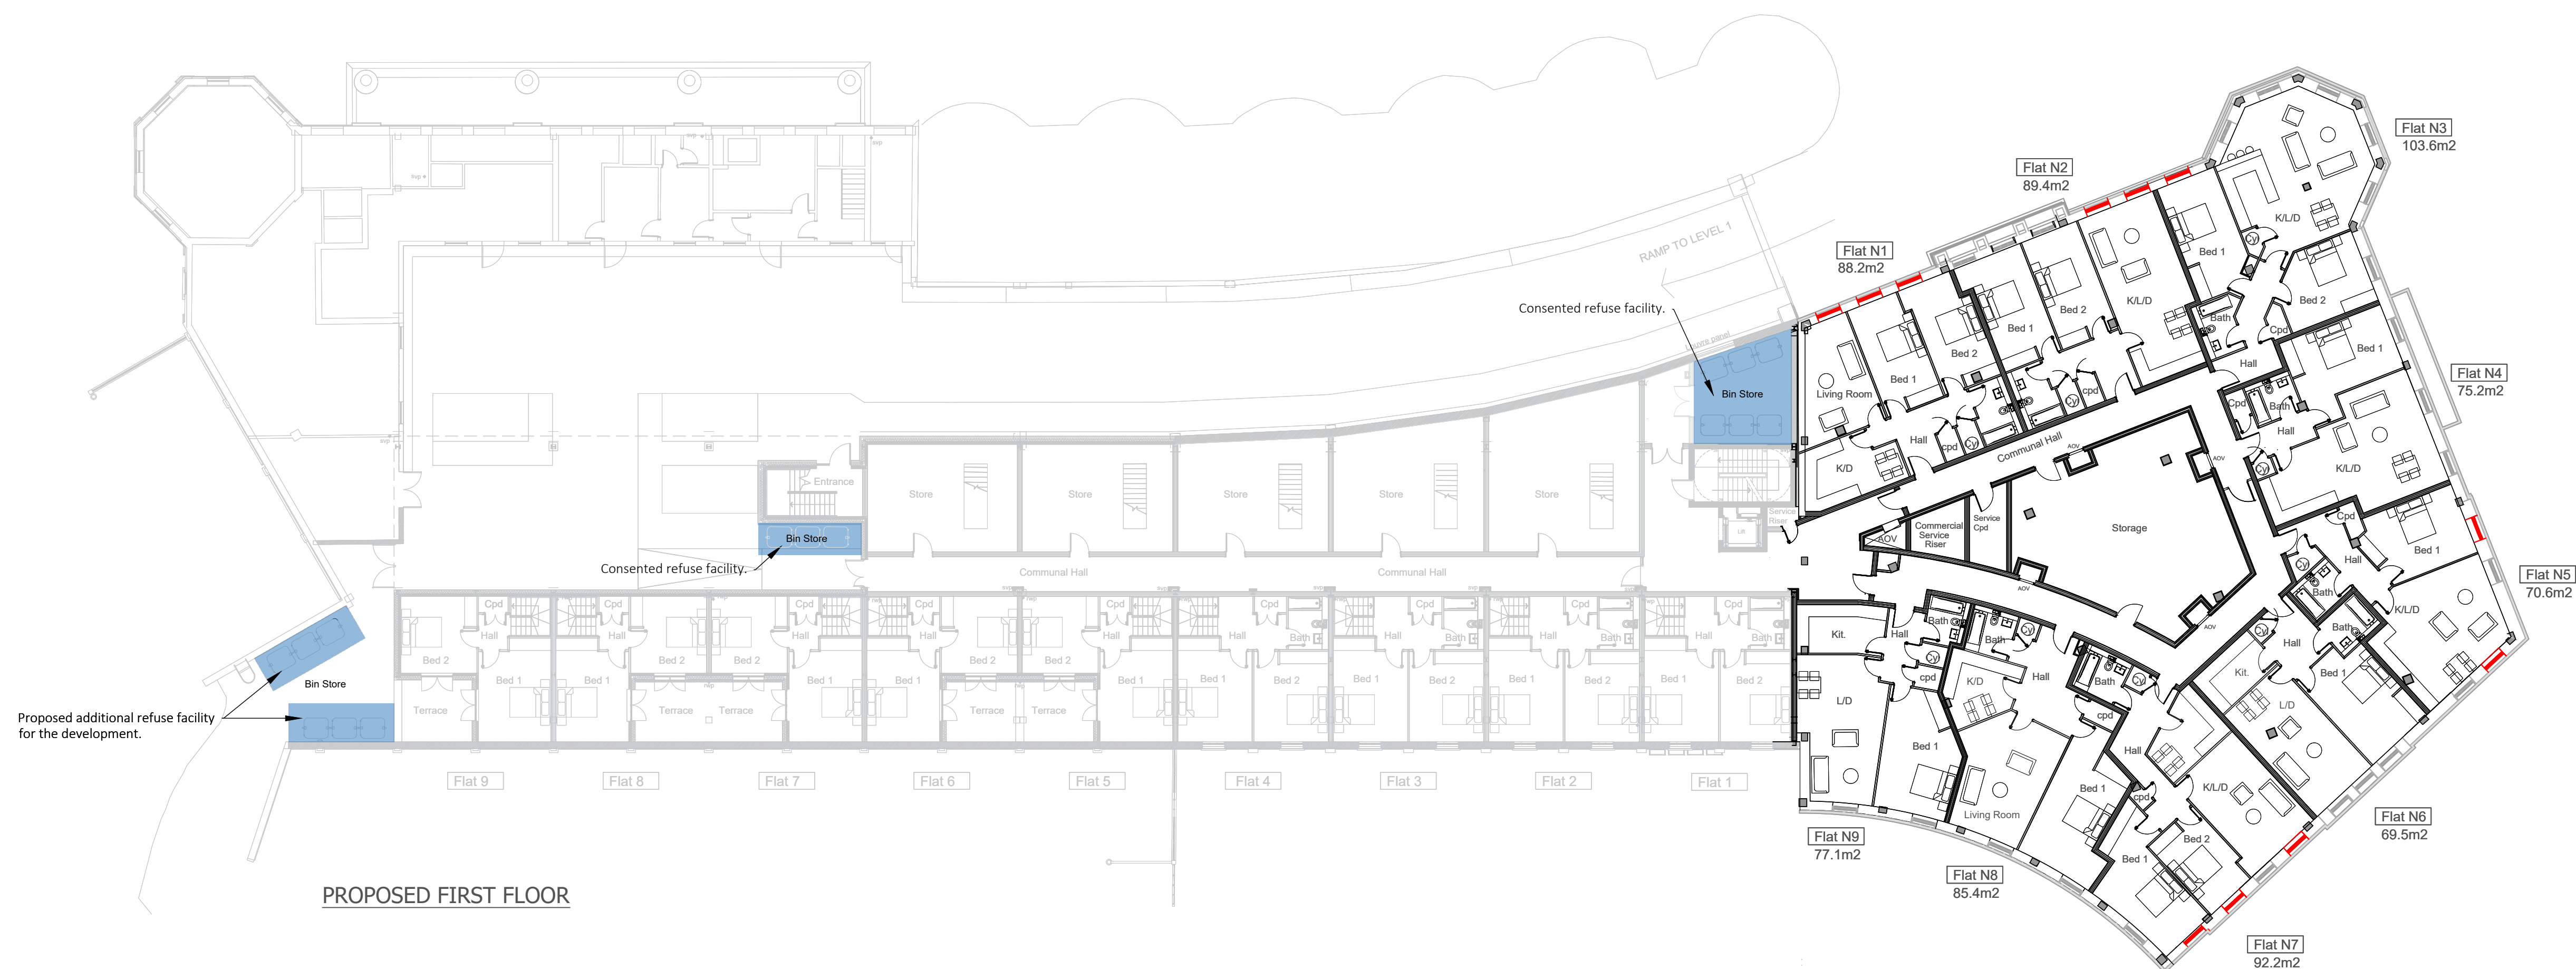

PLANNING ISSUE

ACCEL Consulting Ltd

B	21.04.26	Previously approved units not forming part of this application are faded
A	08.07.25	Kitchen separated in Sino. Flats
-	15.05.25	First issue
Rev	Date	Description
ACCEL CONSULTING LTD		
125 Southwick Street, Southwick, B84 2TB		
Tel: 01273 894921, www.accelconsulting.co.uk		
Client		
CAYUGA 013 LLP		
Project		No.
MONTAGUE QUARTER, WORTHING		1983
Drawing Title		
PROPOSED FIRST FLOOR PLAN		
Drawing No.	Rev	Rev Date
NF-102	B	21 APR 2026
		Scale
		1:200@A1