



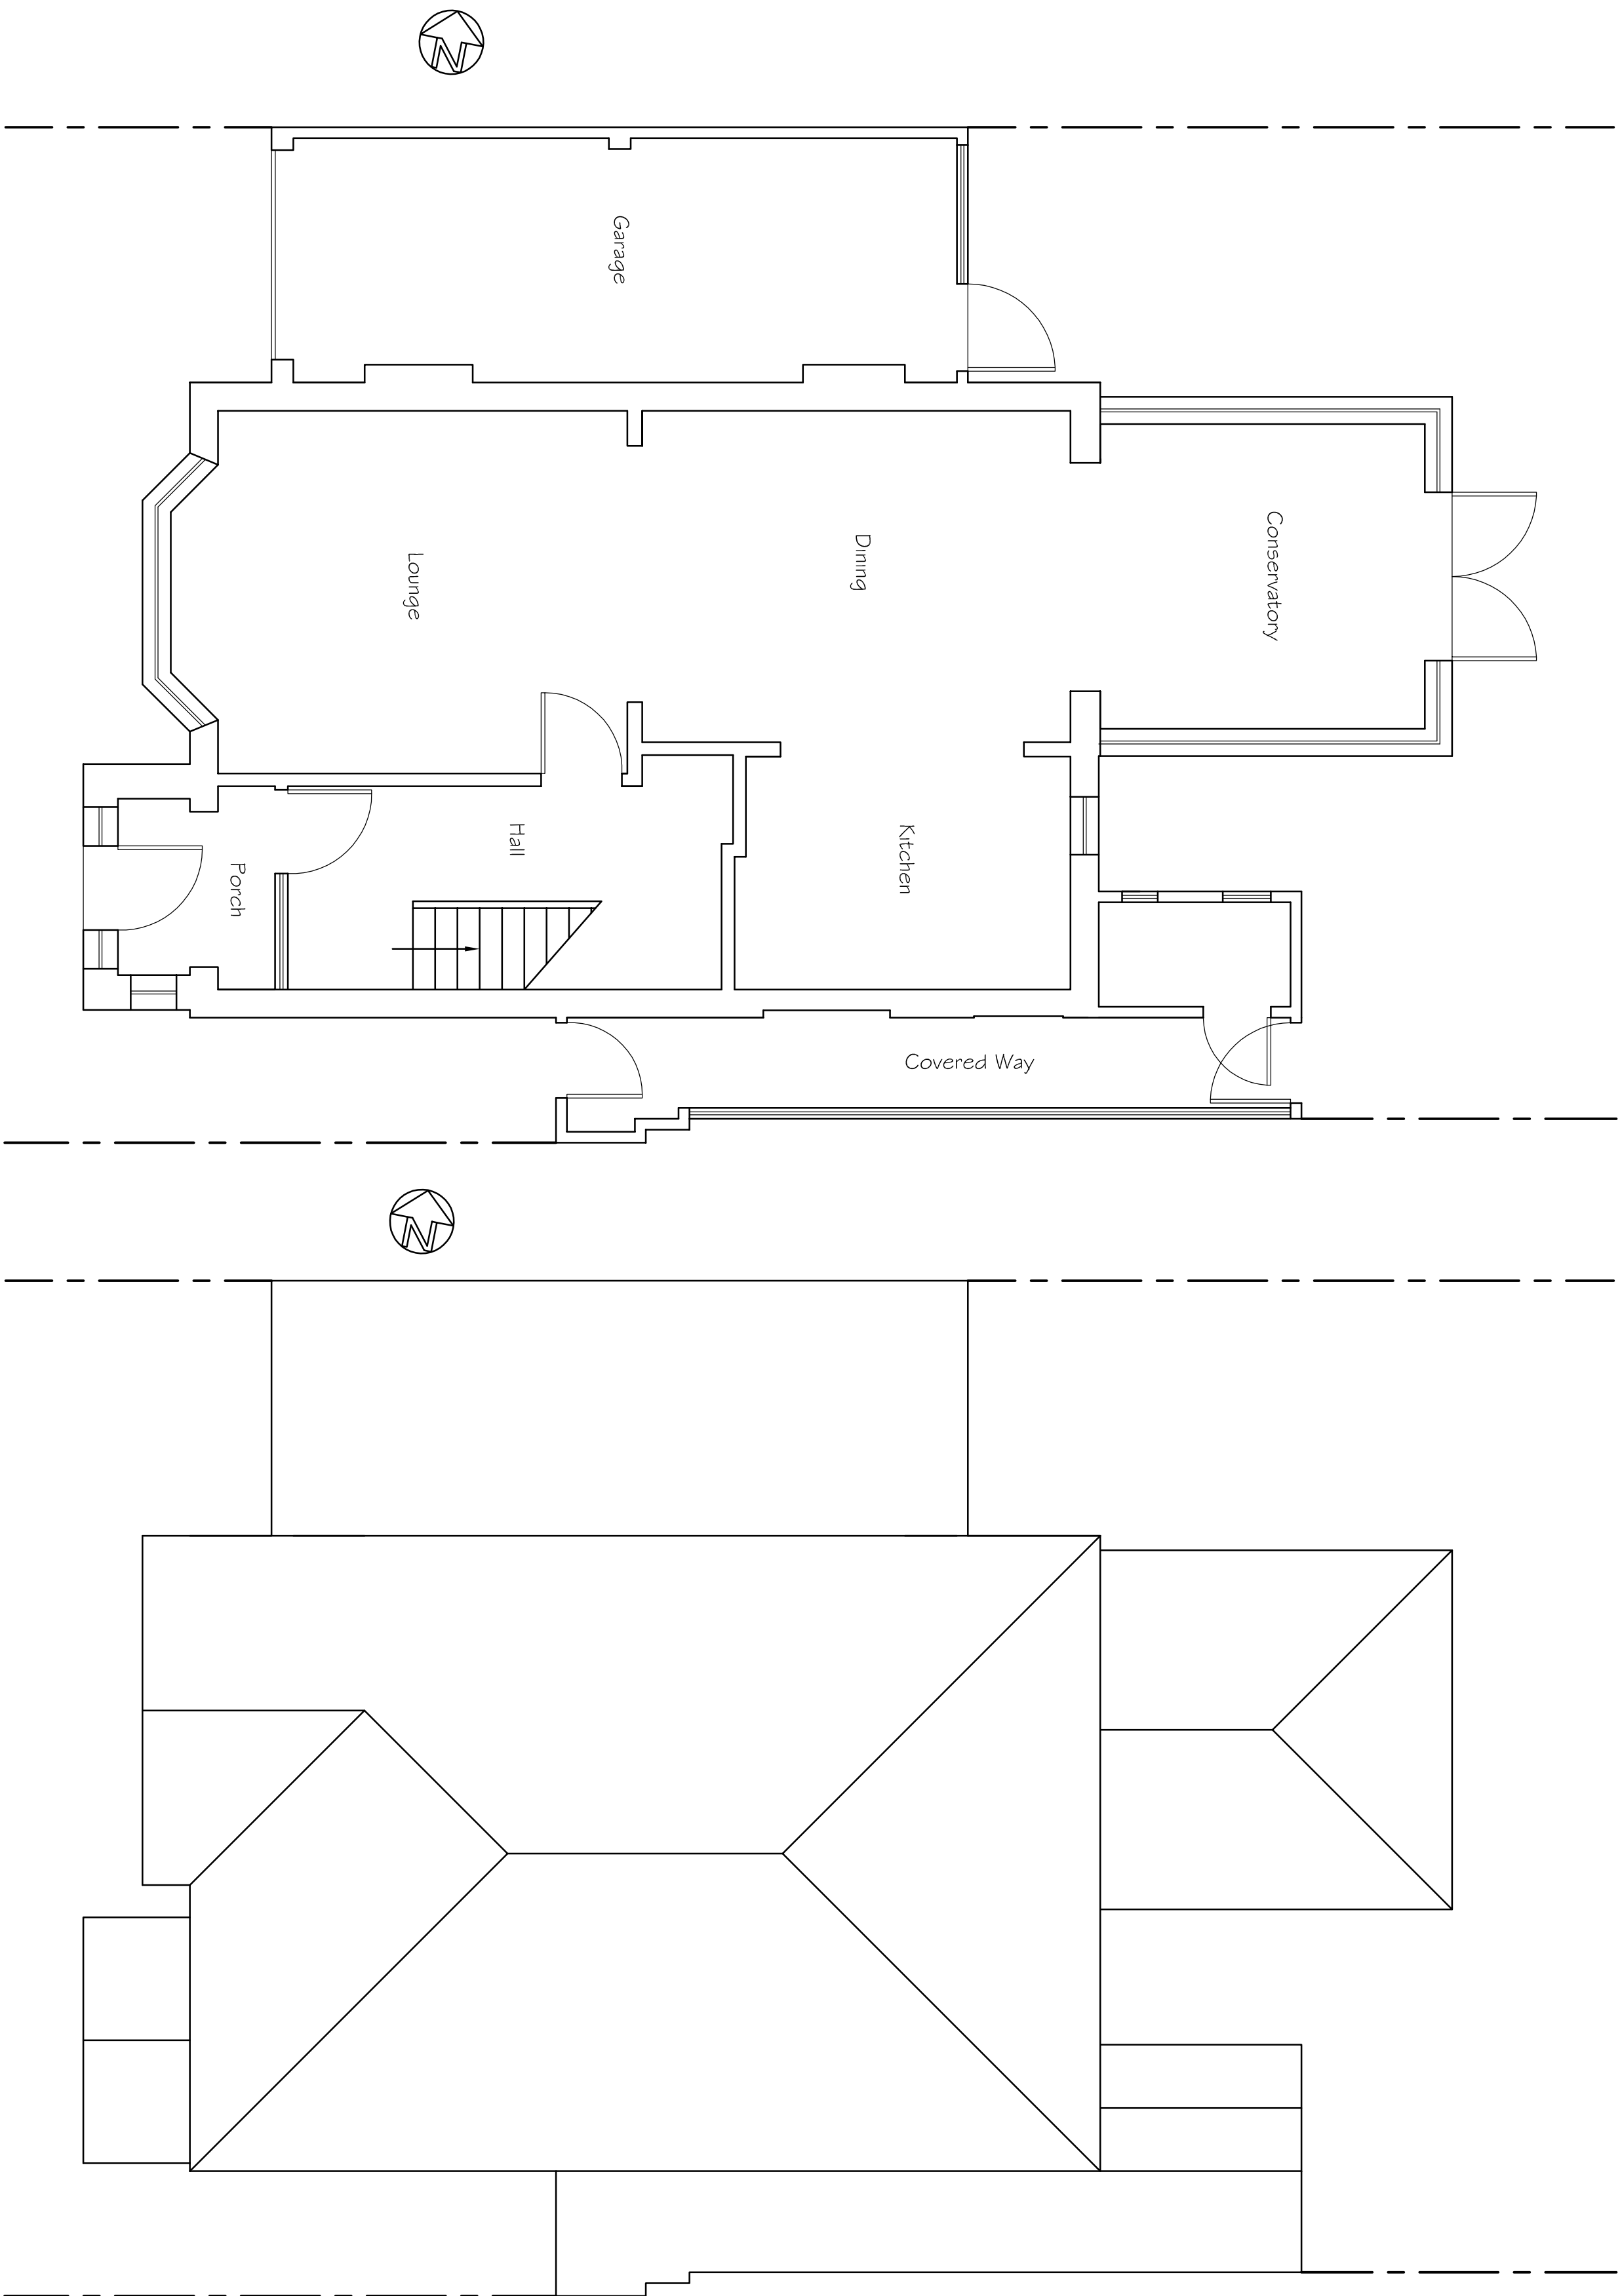

Existing Ground Floor Plan

Existing Roof Plan

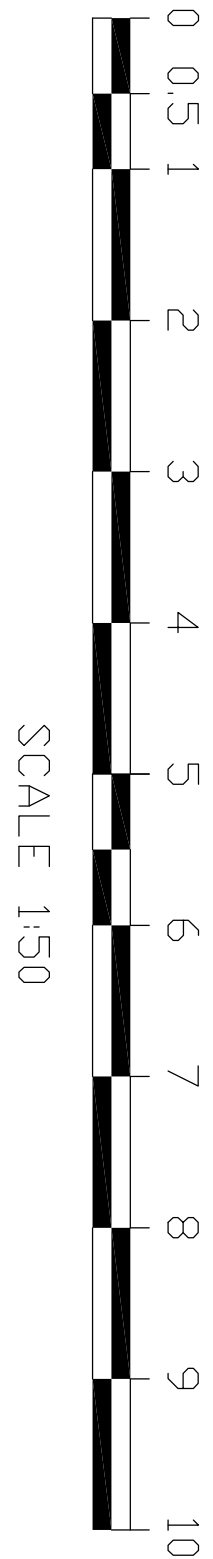

Tony Rogers	
Building Consultants	
Address: 40 Dawn Crescent, Upper Beeding	
West Sussex, BN44 3WH	
Telephone: 01903 815225 Fax: 01903 815225	
Rev:	Date:
6	May 2026
Revision Description:	
Newly price added	
Client: Mr & Mrs O Sener	
Address: 14 Penbroke Avenue	
Worthing	
West Sussex	
BN11 5OT	
Project: Single storey	
rear / side extension	
Scale:	1:50
Paper Size	A1
Date:	May 2026
Drawing No:	26/1631/01
Drawn By:	AWR
Revision: A	