



East Front Elevation  
1 : 50




South Side Elevation  
1 : 50



North Side Elevation  
1 : 50



West Rear Elevation  
1 : 50

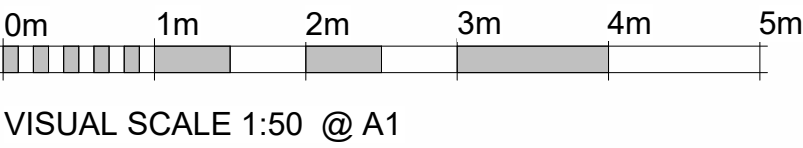


Notes:

1. THE COPYRIGHT OF THIS DRAWING IS VESTED IN ARCHEVOLVE AND IT MAY NOT BE REPRODUCED IN WHOLE OR PART OR USED FOR THE MANUFACTURE OF ANY ARTICLE WITHOUT THE EXPRESS PERMISSION OF THE COPYRIGHT HOLDERS.

2. WORK TO FIGURED DIMENSIONS ONLY.

3. THIS DRAWING IS TO BE READ IN CONJUNCTION WITH ALL RELEVANT ARCHITECT'S, SERVICE ENGINEER'S AND ARCHEVOLVE AND SPECIFICATIONS.

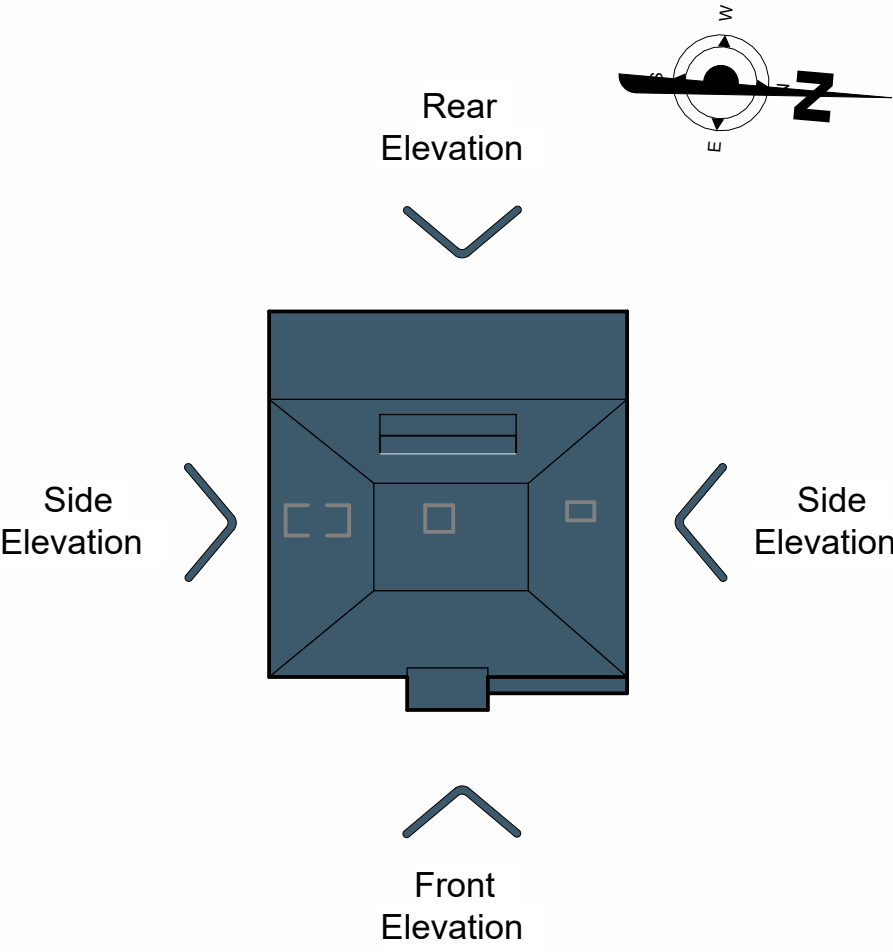

| Revision Number | Revision Description | Issued by | Revision Date |
|-----------------|----------------------|-----------|---------------|
|-----------------|----------------------|-----------|---------------|

DATE: 05/12/25  
STATUS: PLANNING ISSUE  
SHEET SIZE: A1

SCALE: 1 : 50  
DRAWN: AP  
CHECKED:

CLIENT: Gianfranco & Maria  
43 Aldsworth Avenue  
Worthing,  
BN12 4XG

SITE ADDRESS:

DRAWING: Demolish House for  
New 4 Bed House  
TITLE: Existing Elevations

PROJECT NO: ALDA  
DRAWING NO: ARC/180/25/02  
REVISION:

ARCHEVOLVE

// design @archevolve.co.uk

// www. archevolve.co.uk

// 01798 879894

CIAT  
CHARTERED PRACTICE