




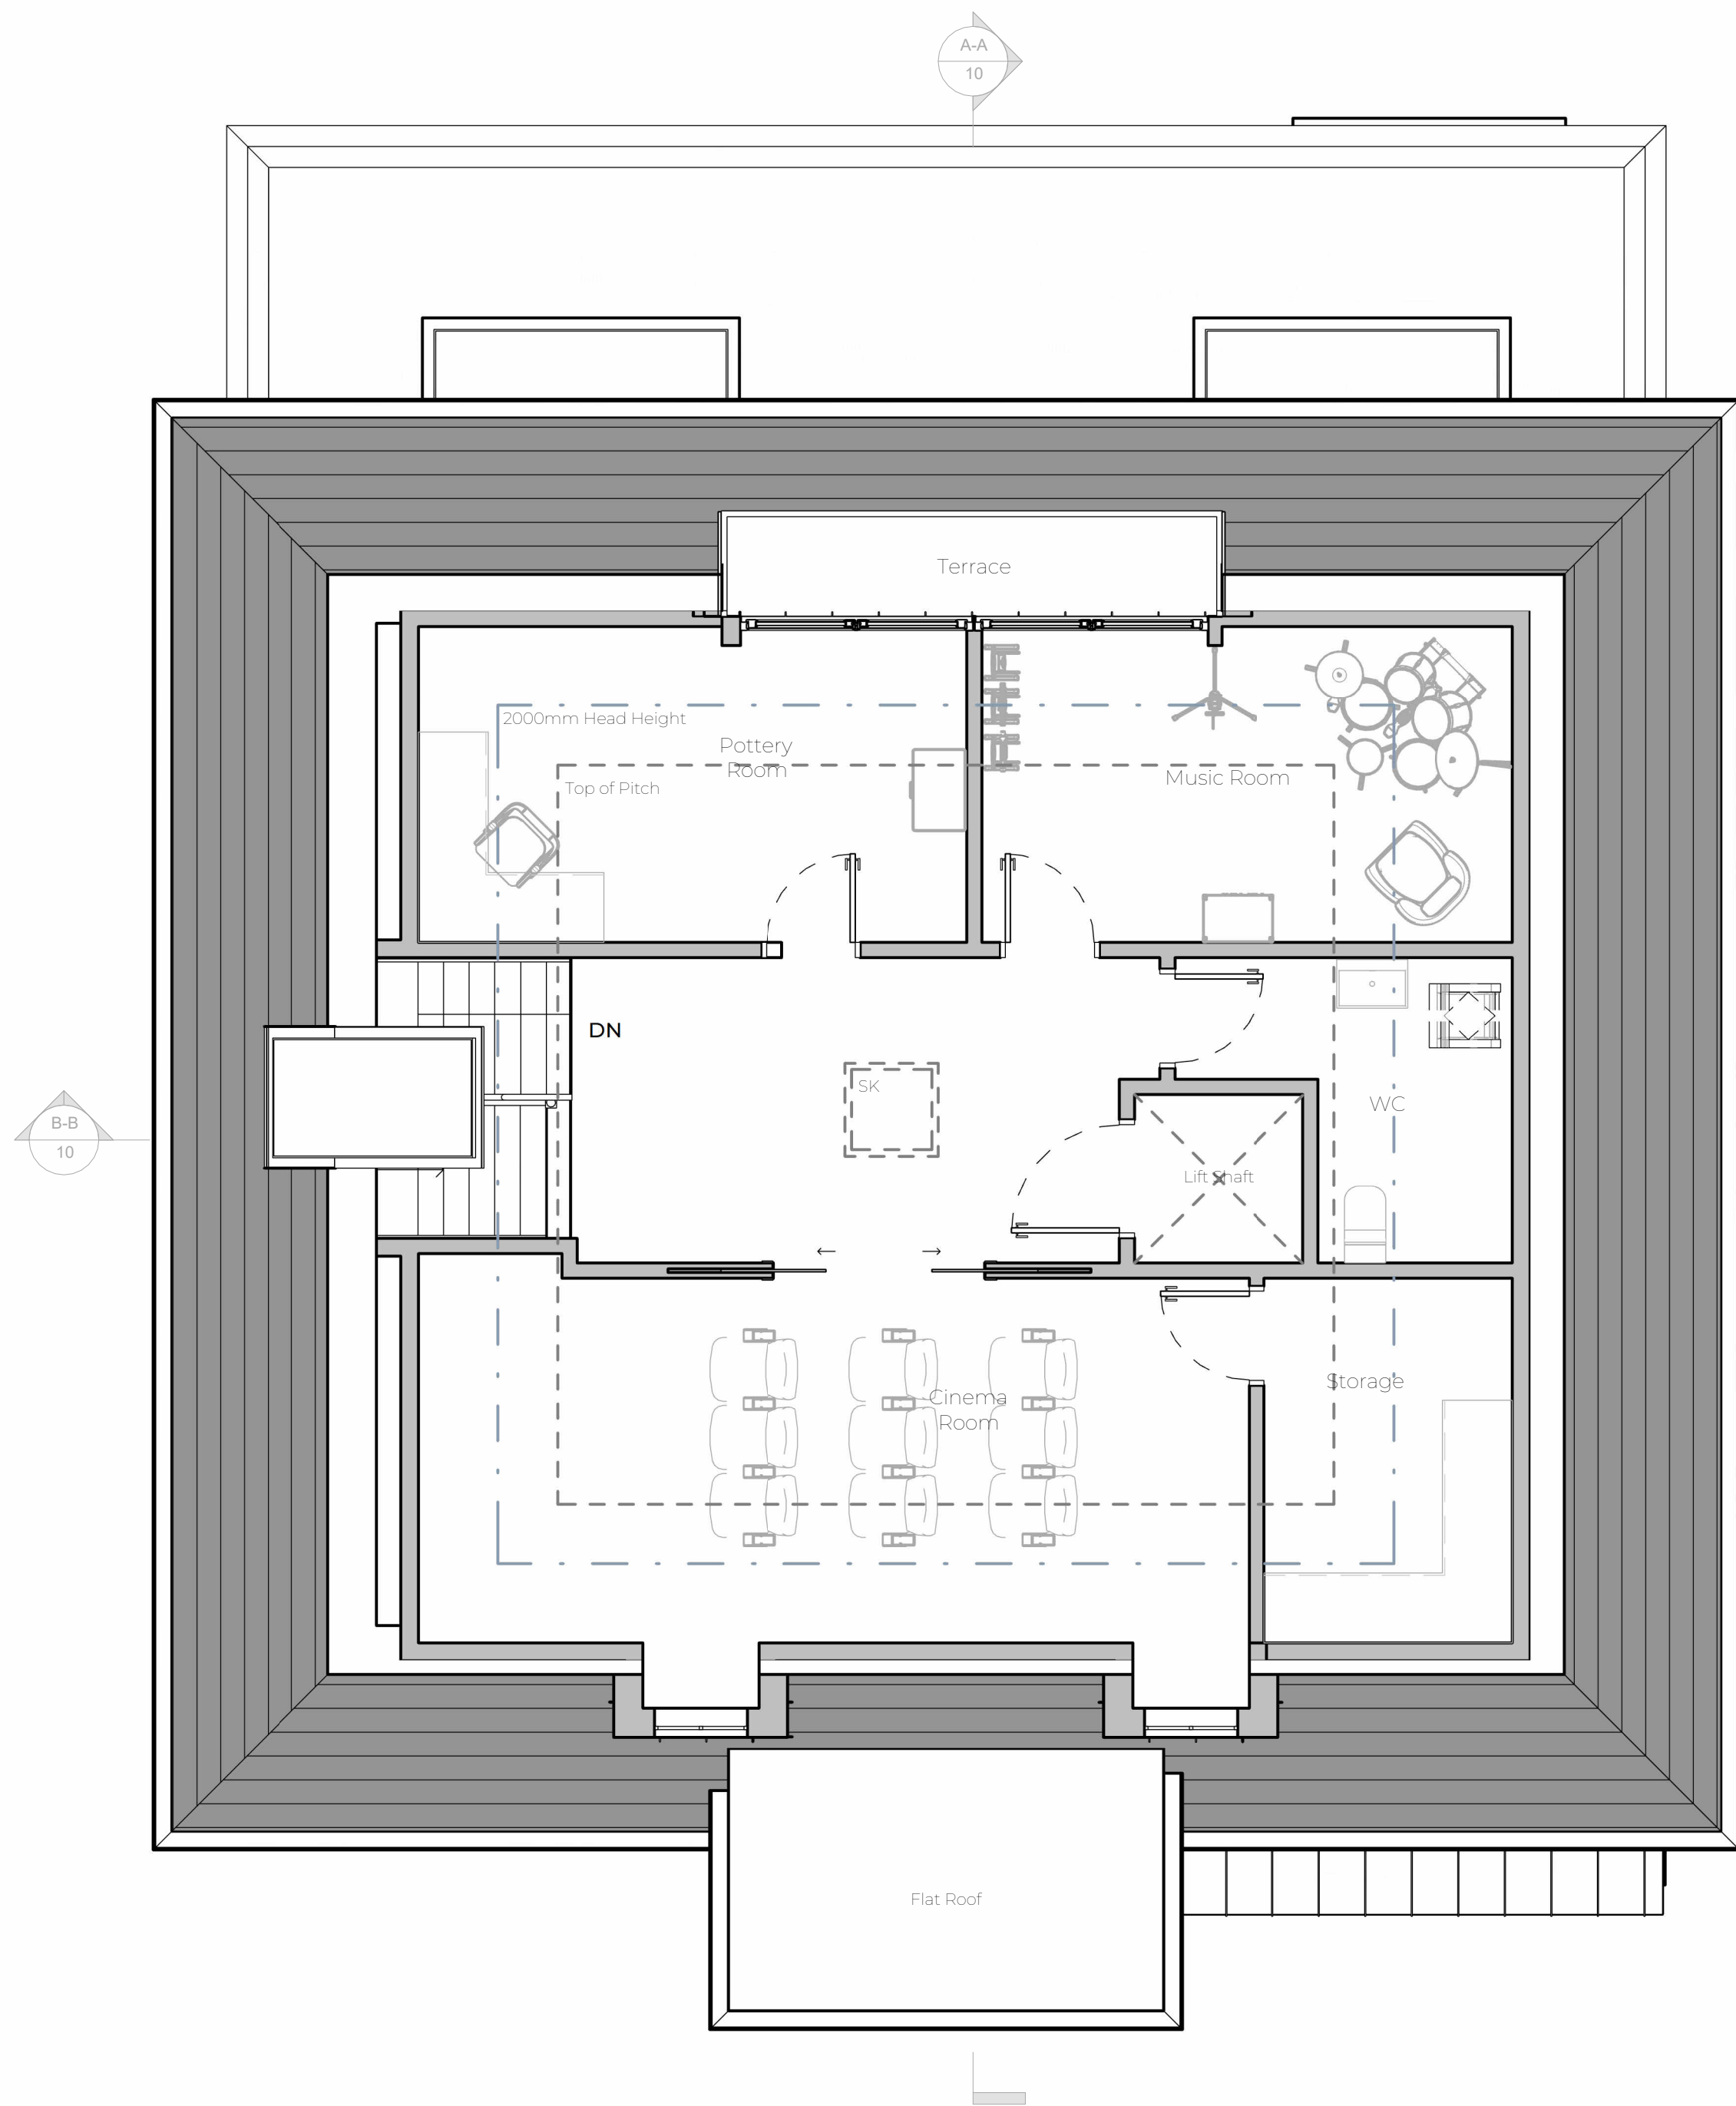

Loft Level
1 : 50

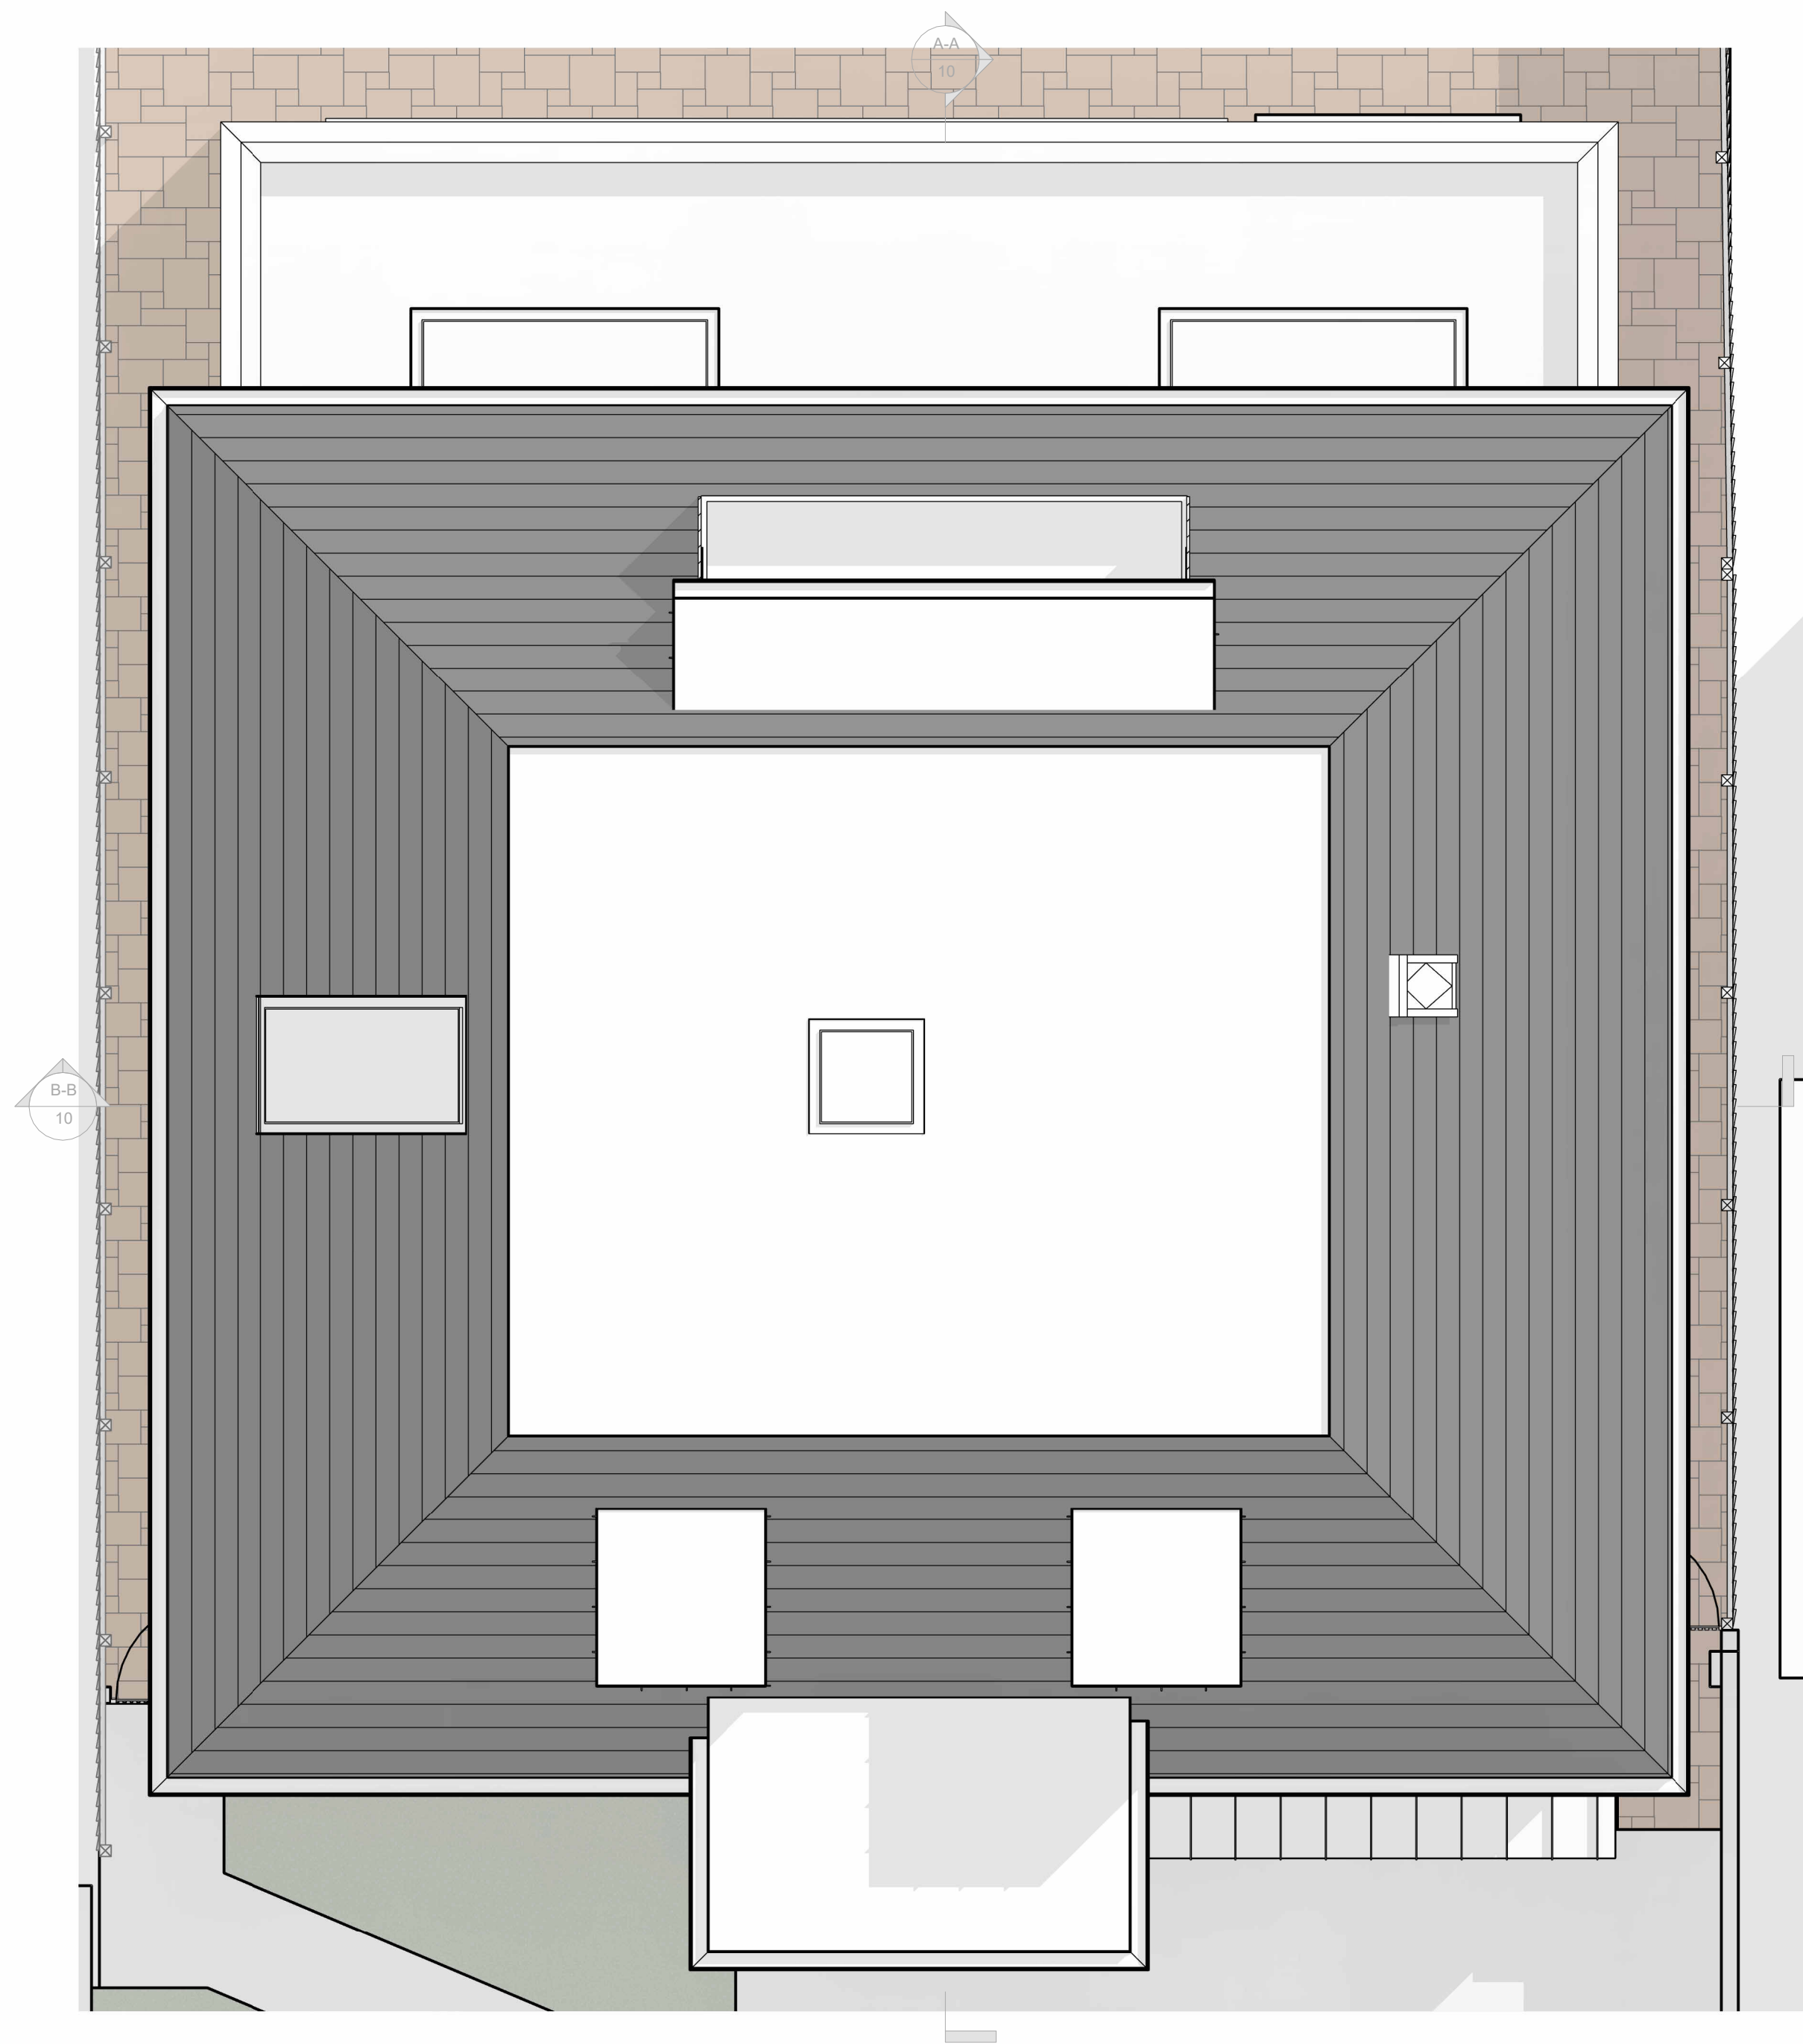

Roof Plan
1 : 50

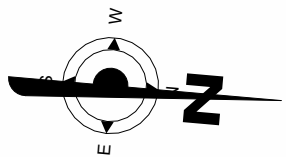

- Notes:
1. THE COPYRIGHT OF THIS DRAWING IS VESTED IN ARCHEVOLVE AND IT MAY NOT BE REPRODUCED IN WHOLE OR PART OR USED FOR THE MANUFACTURE OF ANY ARTICLE WITHOUT THE EXPRESS PERMISSION OF THE COPYRIGHT HOLDERS.
 2. WORK TO FIGURED DIMENSIONS ONLY.
 3. THIS DRAWING IS TO BE READ IN CONJUNCTION WITH ALL RELEVANT ARCHITECT'S, SERVICE ENGINEER'S AND ARCHEVOLVE AND SPECIFICATIONS.

Proposed GIA		
Name	Level	Area
Pool House	Ground Floor	126 m ²
Ground Floor	Ground Floor	164 m ²
First Floor	First Floor	125 m ²
Loft Level	Loft Level	82 m ²
Grand total: 4		498 m ²

Revision Number	Revision Description	Issued by	Revision Date
DATE: STATUS: SHEET SIZE:			
05/12/25 PLANNING ISSUE A1			
SCALE: DRAWN: CHECKED:			
1 : 50 AP			

CLIENT: SITE ADDRESS:

Gianfranco & Maria
43 Aldsworth Avenue
Worthing,
BN12 4XG

DRAWING: Demolish House for
New 4 Bed House

TITLE: Proposed Floor Plans 2
of 2

PROJECT NO: ALDA

DRAWING NO: ARC/180/25/08

REVISION:




ARCHEVOLVE

✉ // design @archevolve.co.uk

🌐 // www. archevolve.co.uk

☎ // 01798 879894

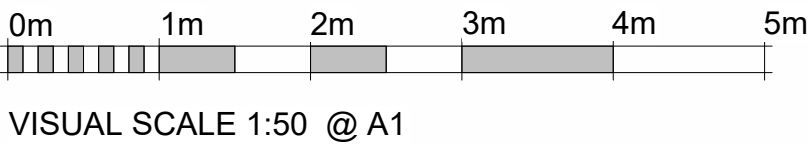

VISUAL SCALE 1:50 @ A1