


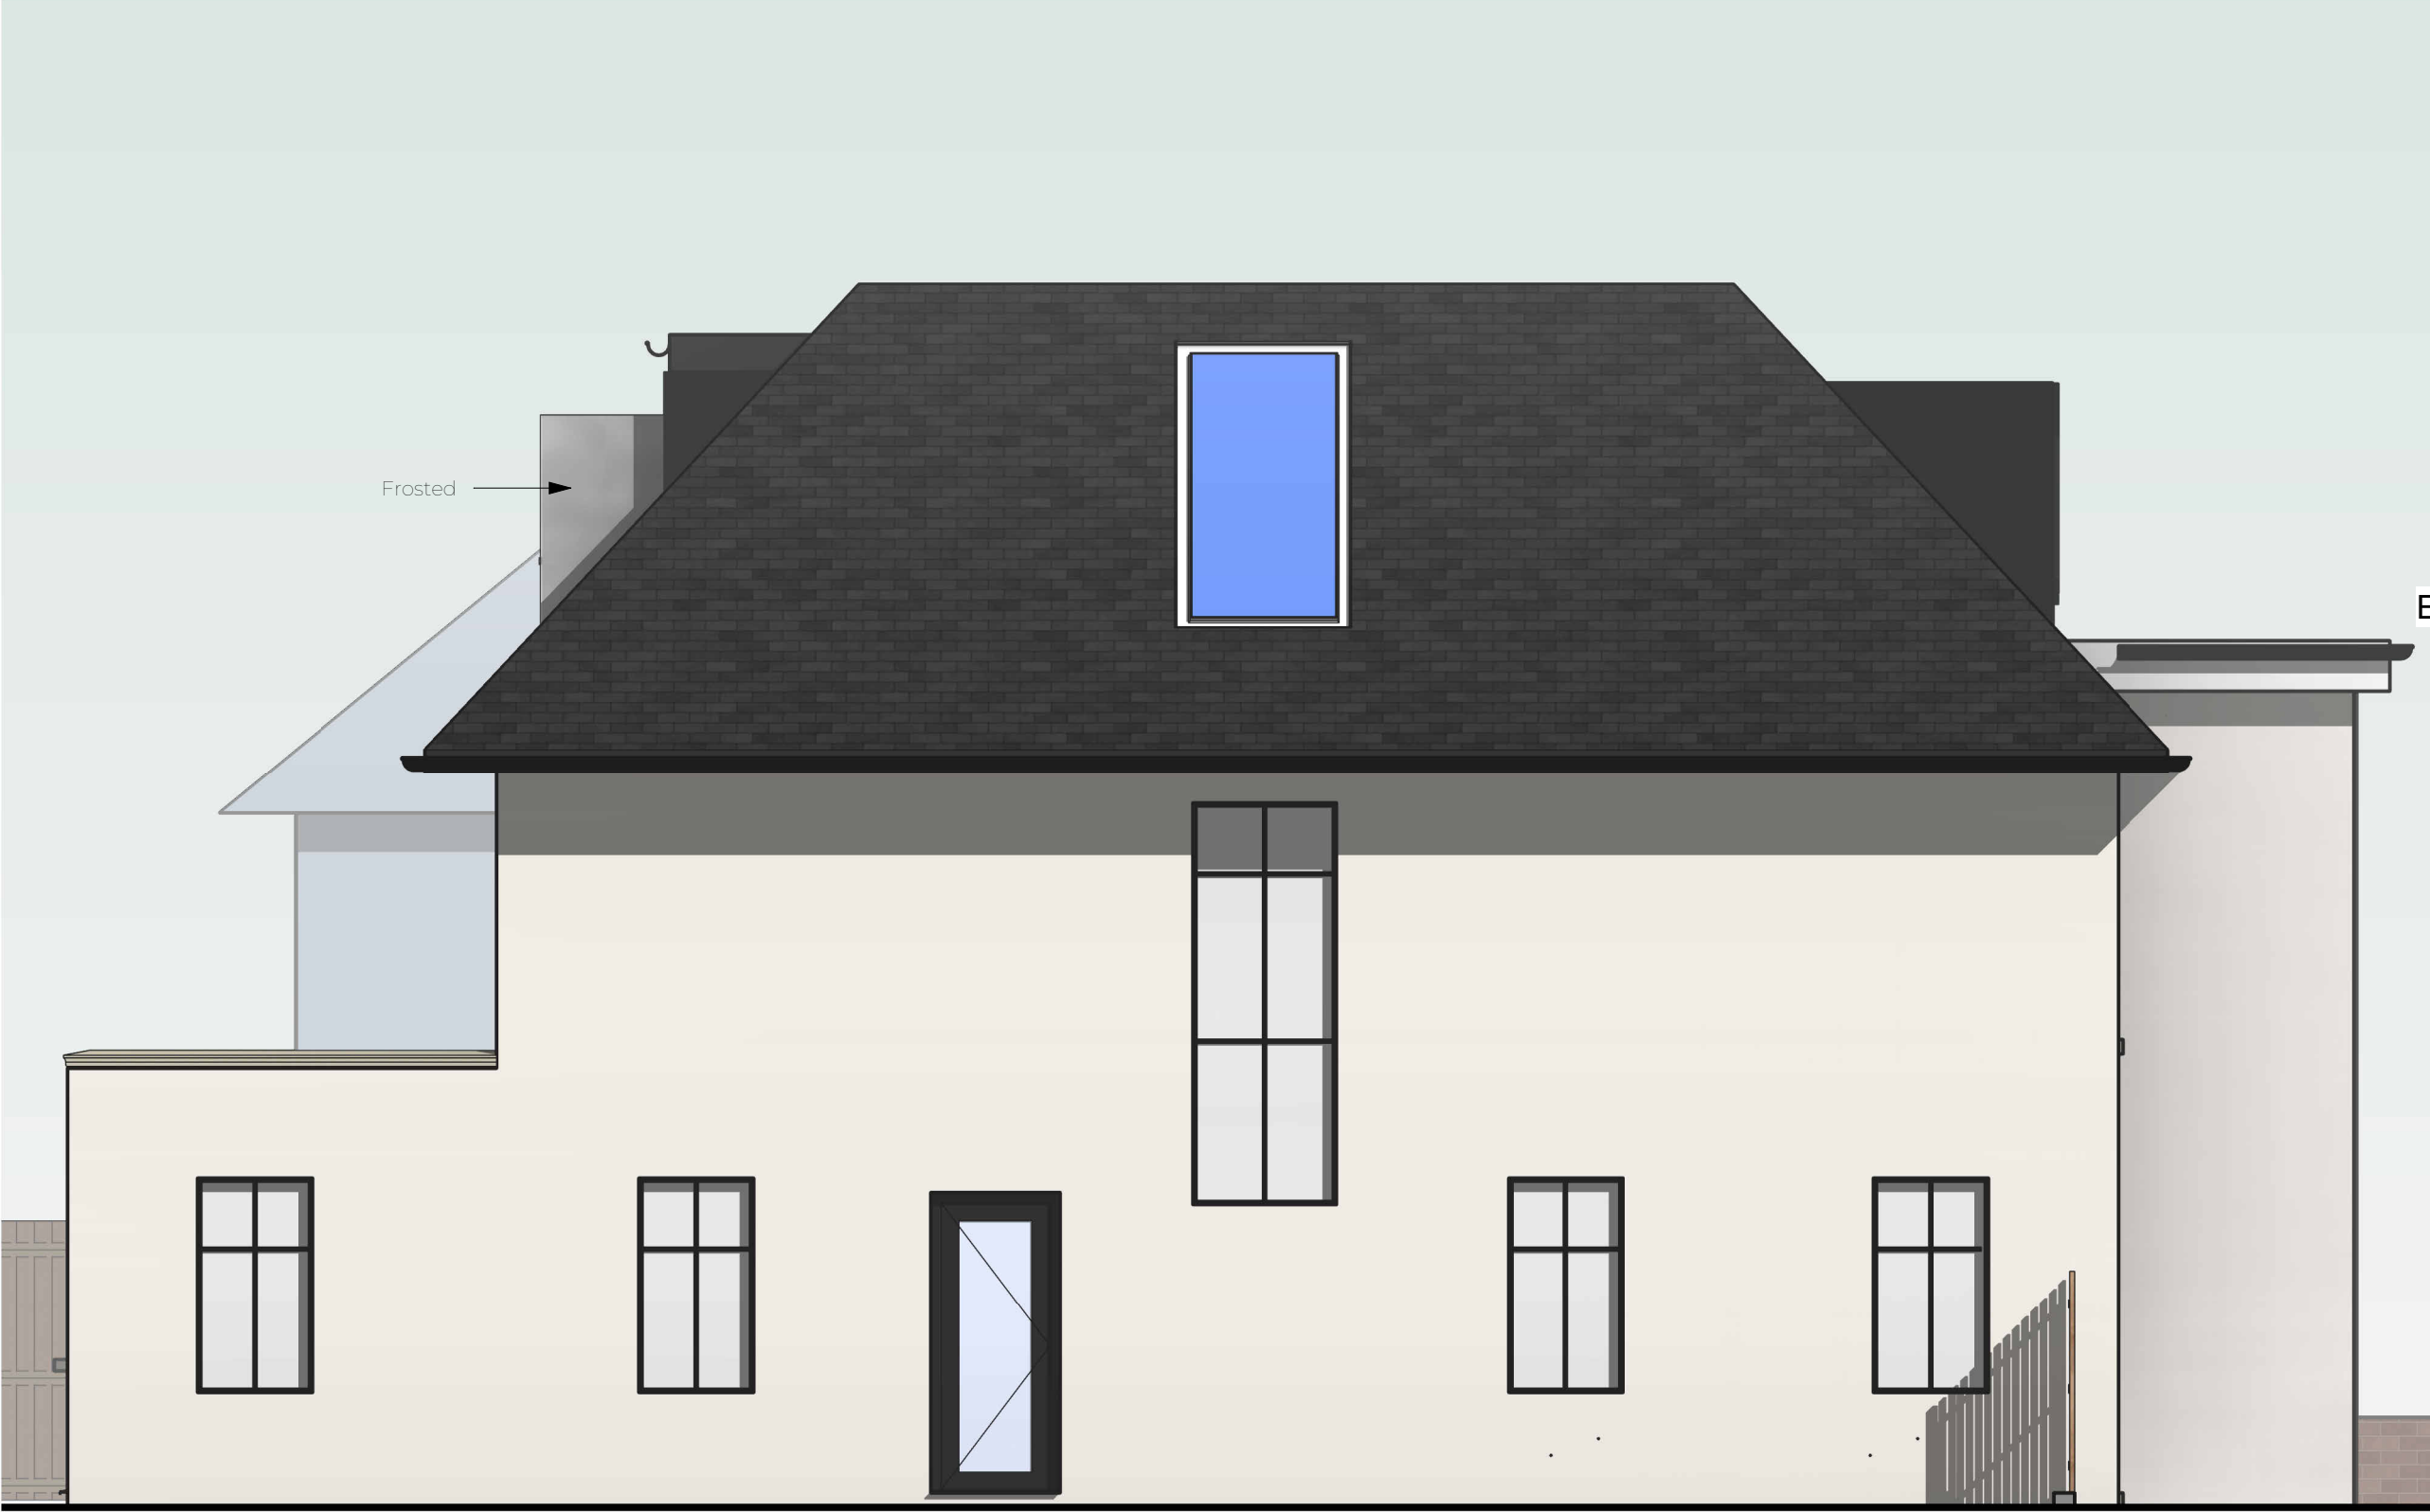

Proposed East Front Elevation
1 : 50




Proposed South Side Elevation
1 : 50



Proposed North Side Elevation
1 : 50



Proposed West Rear Elevation
1 : 50

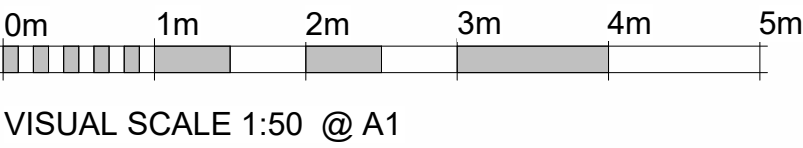

Notes:

1. THE COPYRIGHT OF THIS DRAWING IS VESTED IN ARCHEVOLVE AND IT MAY NOT BE REPRODUCED IN WHOLE OR PART OR USED FOR THE MANUFACTURE OF ANY ARTICLE WITHOUT THE EXPRESS PERMISSION OF THE COPYRIGHT HOLDERS.

2. WORK TO FIGURED DIMENSIONS ONLY.

3. THIS DRAWING IS TO BE READ IN CONJUNCTION WITH ALL RELEVANT ARCHITECT'S, SERVICE ENGINEER'S AND ARCHEVOLVE AND SPECIFICATIONS.

Rear Elevation

Side Elevation

Side Elevation

Front Elevation

Revision Number	Revision Description	Issued by	Revision Date
DATE:	STATUS:	SHEET SIZE:	
05/12/25	PLANNING ISSUE	A1	

SCALE:	DRAWN:	CHECKED:
1 : 50	AP	

CLIENT: SITE ADDRESS:

Gianfranco & Maria
43 Aldsworth Avenue
Worthing,
BN12 4XG

DRAWING: Demolish House for New 4 Bed House

TITLE: Proposed Elevations

PROJECT NO: ALDA

DRAWING NO: ARC/180/25/09

REVISION:

ARCHEVOLVE

✉ // design @archevolve.co.uk

WEB // www. archevolve.co.uk

☎ // 01798 879894

📱

📄 CIAT CHARTERED PRACTICE