




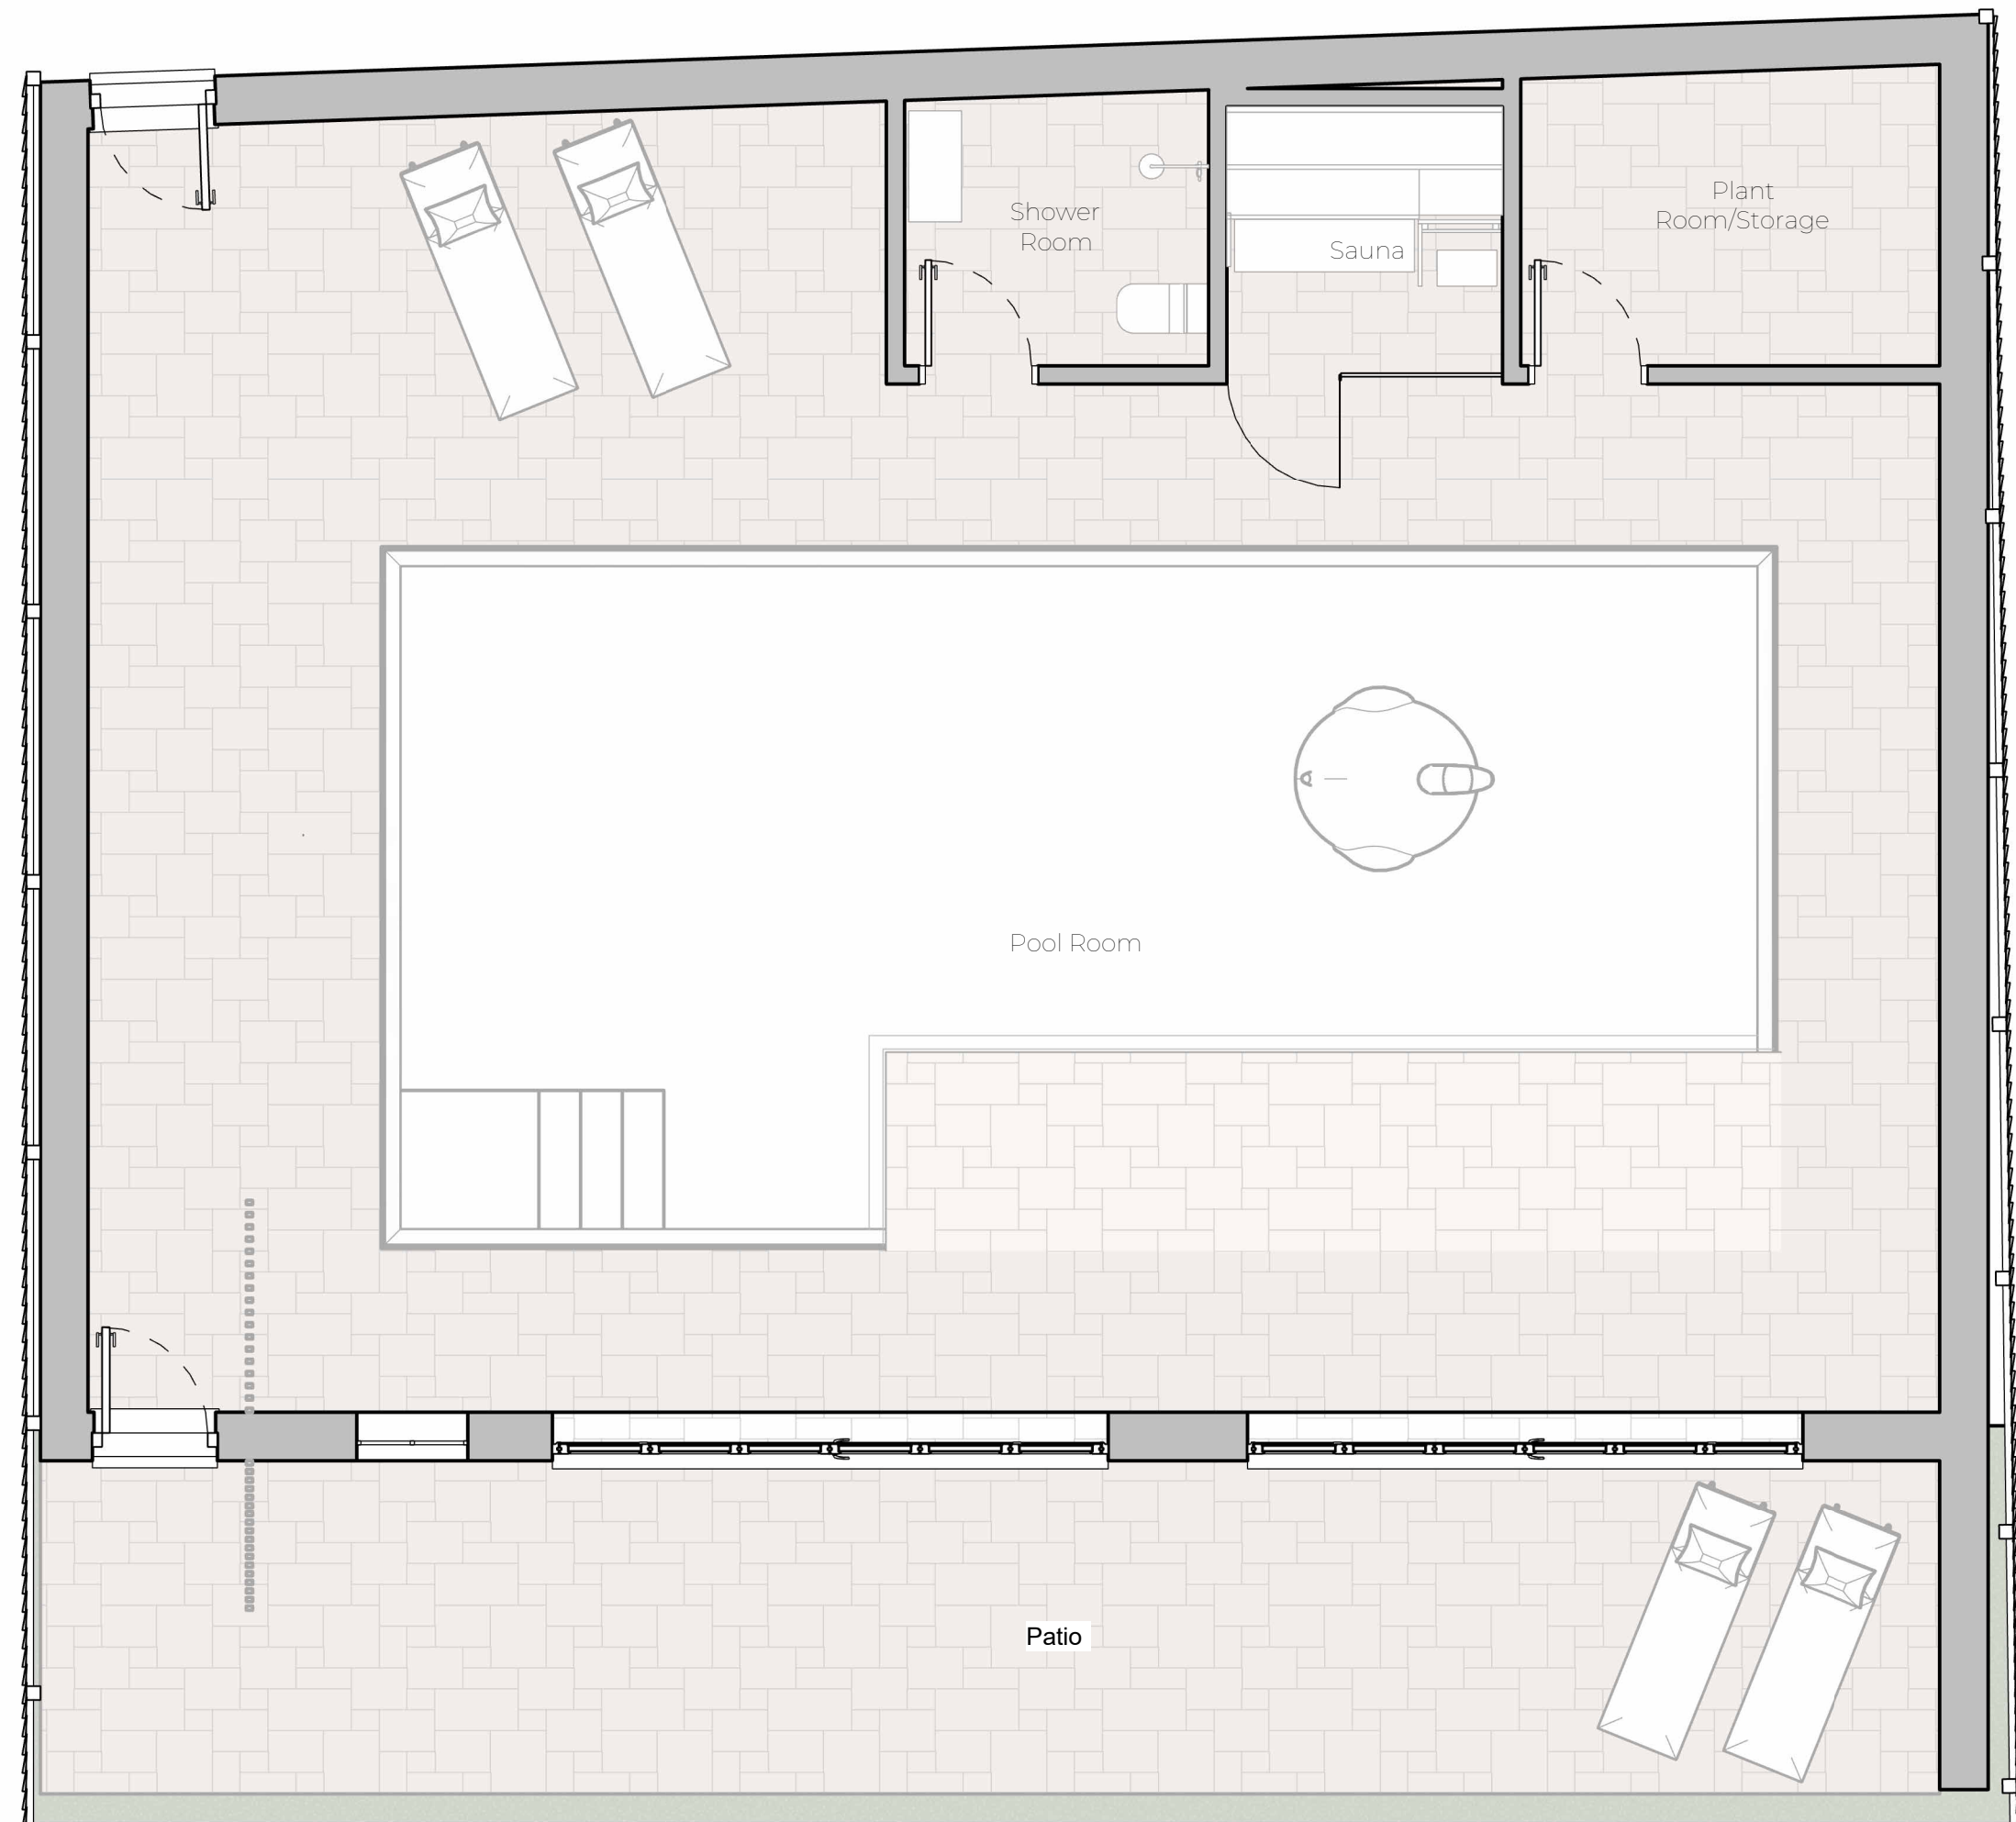

Proposed Pool Room
1 : 50

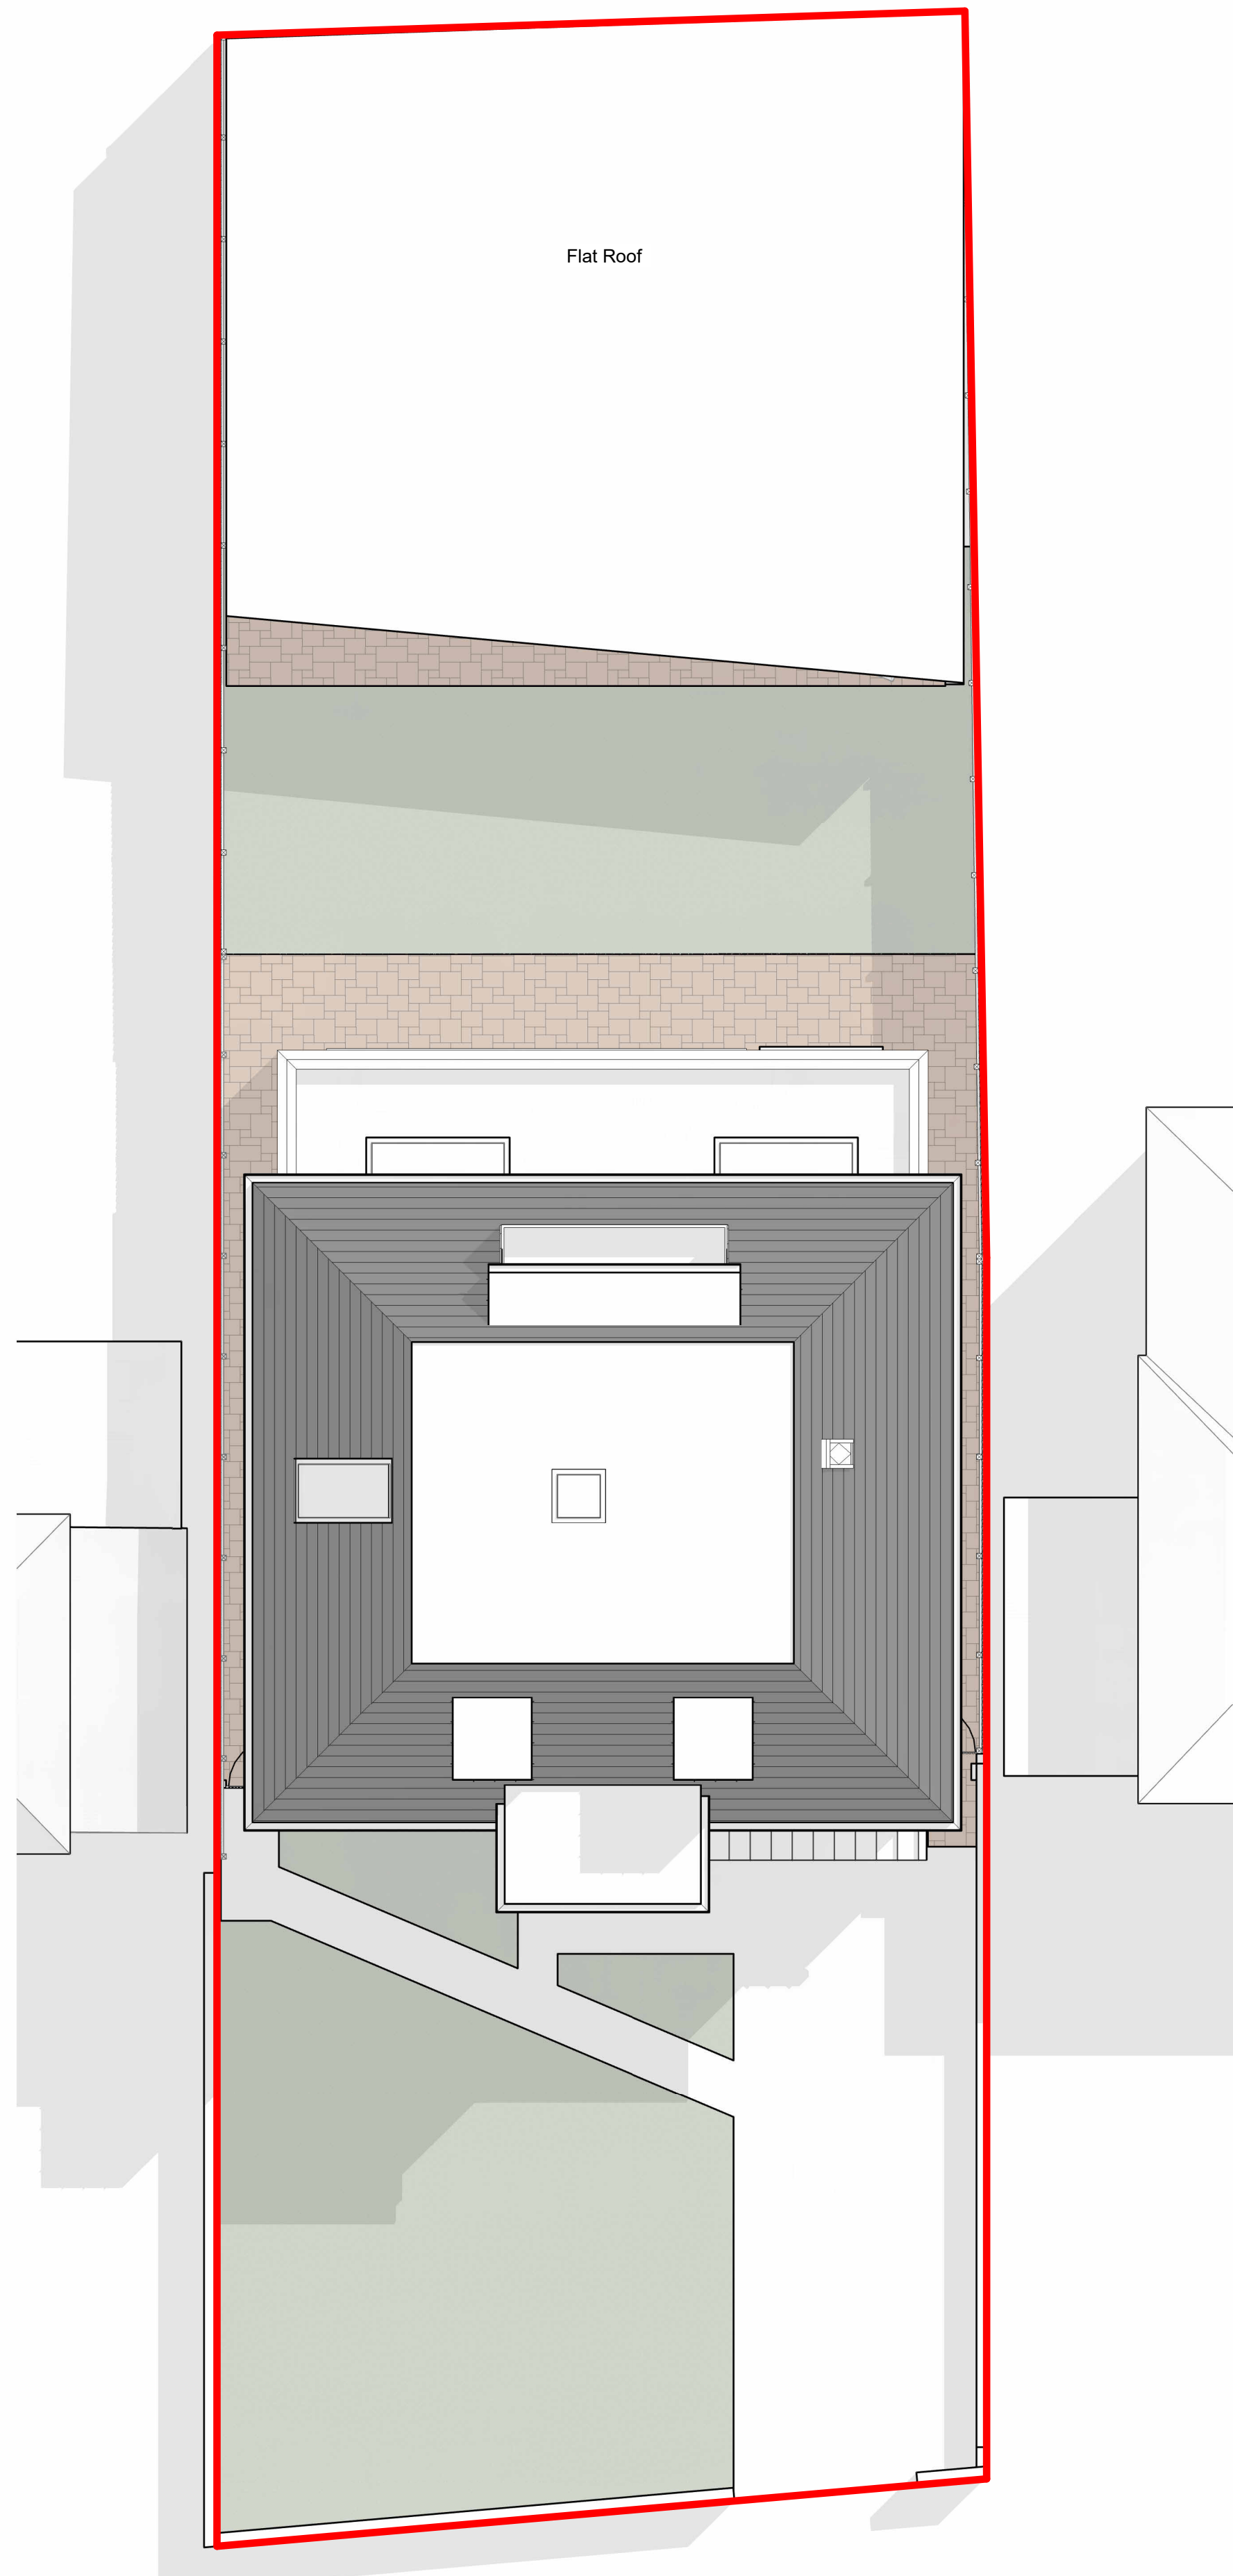

Proposed Site Plan
1 : 100

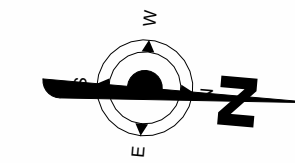

- Notes:
1. THE COPYRIGHT OF THIS DRAWING IS VESTED IN ARCHEVOLVE AND IT MAY NOT BE REPRODUCED IN WHOLE OR PART OR USED FOR THE MANUFACTURE OF ANY ARTICLE WITHOUT THE EXPRESS PERMISSION OF THE COPYRIGHT HOLDERS.
 2. WORK TO FIGURED DIMENSIONS ONLY.
 3. THIS DRAWING IS TO BE READ IN CONJUNCTION WITH ALL RELEVANT ARCHITECT'S, SERVICE ENGINEER'S AND ARCHEVOLVE AND SPECIFICATIONS.

Revision Number	Revision Description	Issued by	Revision Date
-----------------	----------------------	-----------	---------------

DATE: 02/15/26
STATUS: PLANNING ISSUE
SHEET SIZE: A1

SCALE: As indicated
DRAWN: AP
CHECKED:

CLIENT: Gianfranco & Maria
43 Aldsworth Avenue
Worthing,
BN12 4XG
SITE ADDRESS:

REVISION:

DRAWING: Demolish House for
New 4 Bed House
TITLE: Proposed Pool Plans
DRAWING NO: ARC/180/26/12
PROJECT NO: ALDA




ARCHEVOLVE


// design @archevolve.co.uk

// www. archevolve.co.uk

// 01798 879894

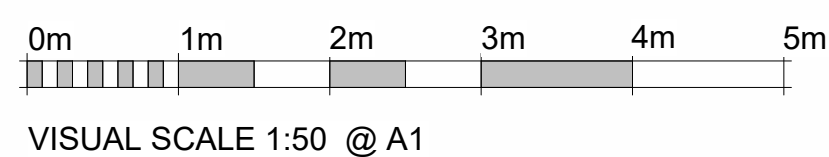

VISUAL SCALE 1:50 @ A1

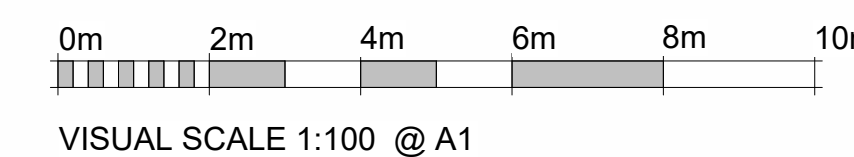

VISUAL SCALE 1:100 @ A1