


EXISTING WEST ELEVATION
SCALE 1:100

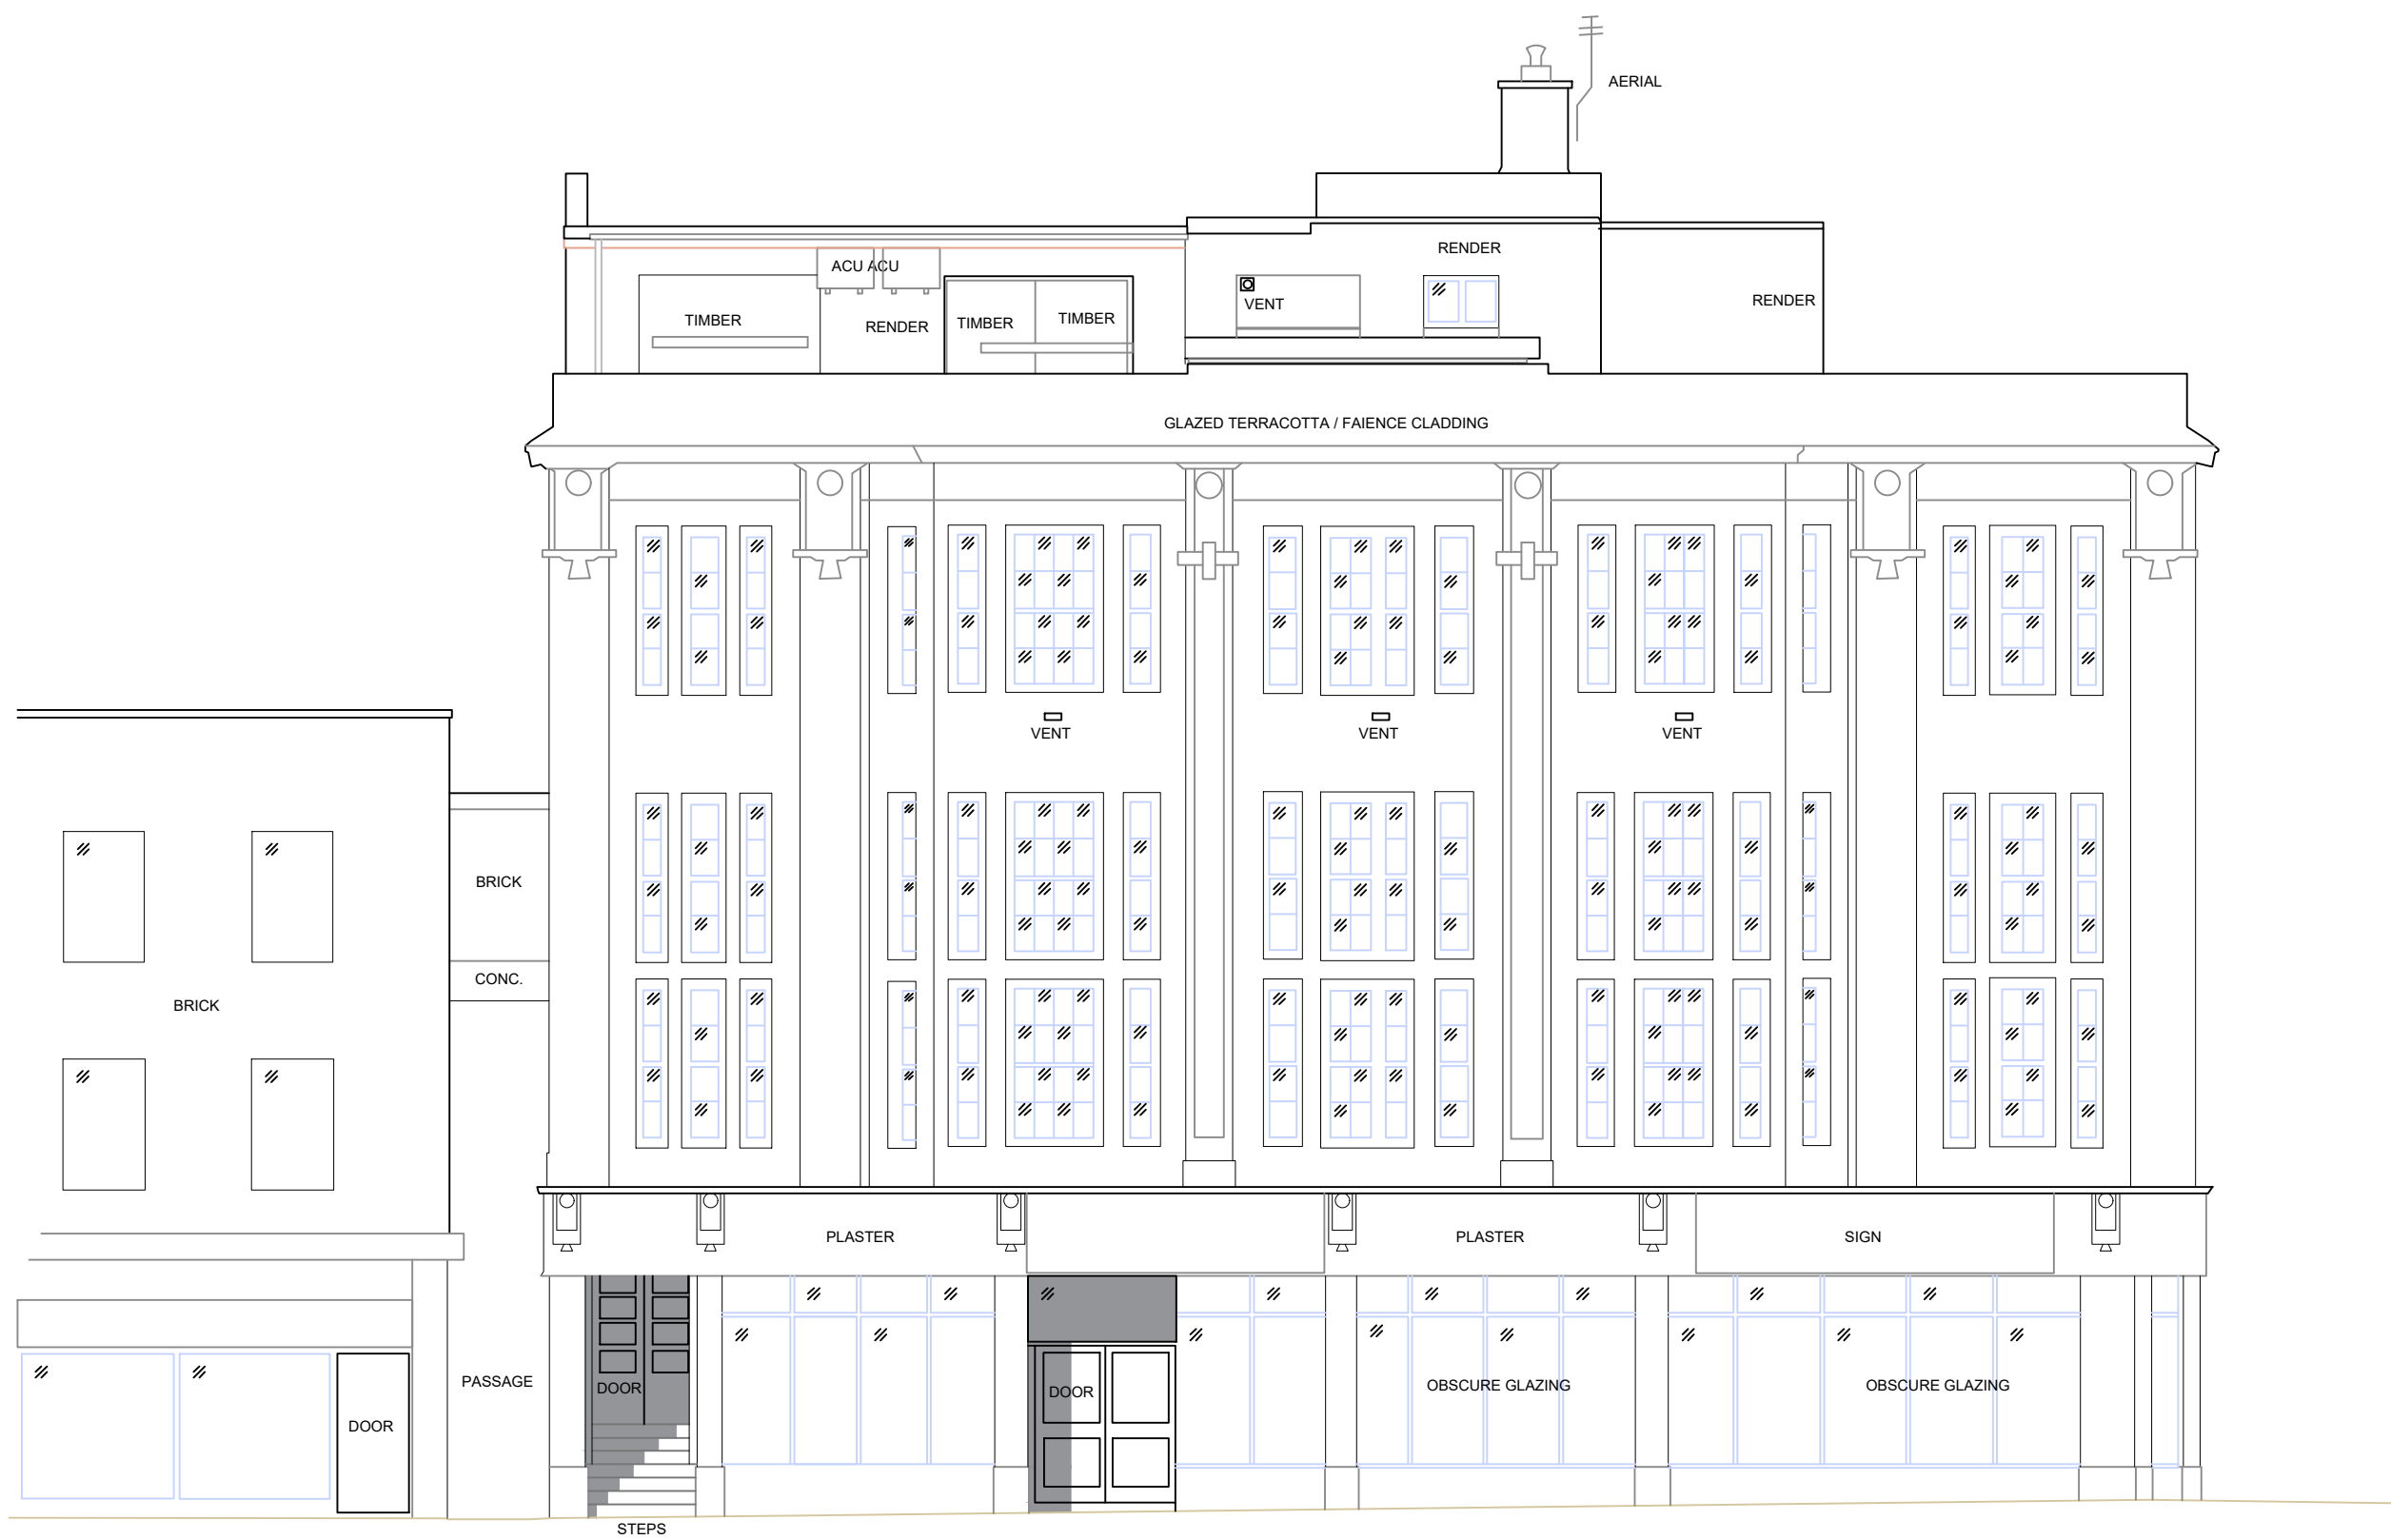


Existing external vertical ribbed metal panels will be removed and high-quality glazed porcelain pane is proposed to replicate the appearance and performance characteristics of traditional architectural faience.

The proposed product is: RAK Ceramics - “Lounge Black” (Product Code A09GLOUN-057.X0P).



PRODUCT CODE	A09GLOUN-057.X0P
SIZE	30X60CM
SERIES	LOUNGE
COLOR	BLACK
TECHNOLOGY	FULL BODY PORCELAIN, DOUBLE CHARGE
STRUCTURE	SMOOTH
SURFACE LOOK	HIGH GLOSSY
EDGE	RECTIFIED
THICKNESS	9 MM
UNITY MEASURE	M ²

PROPOSED WEST ELEVATION
SCALE 1:100

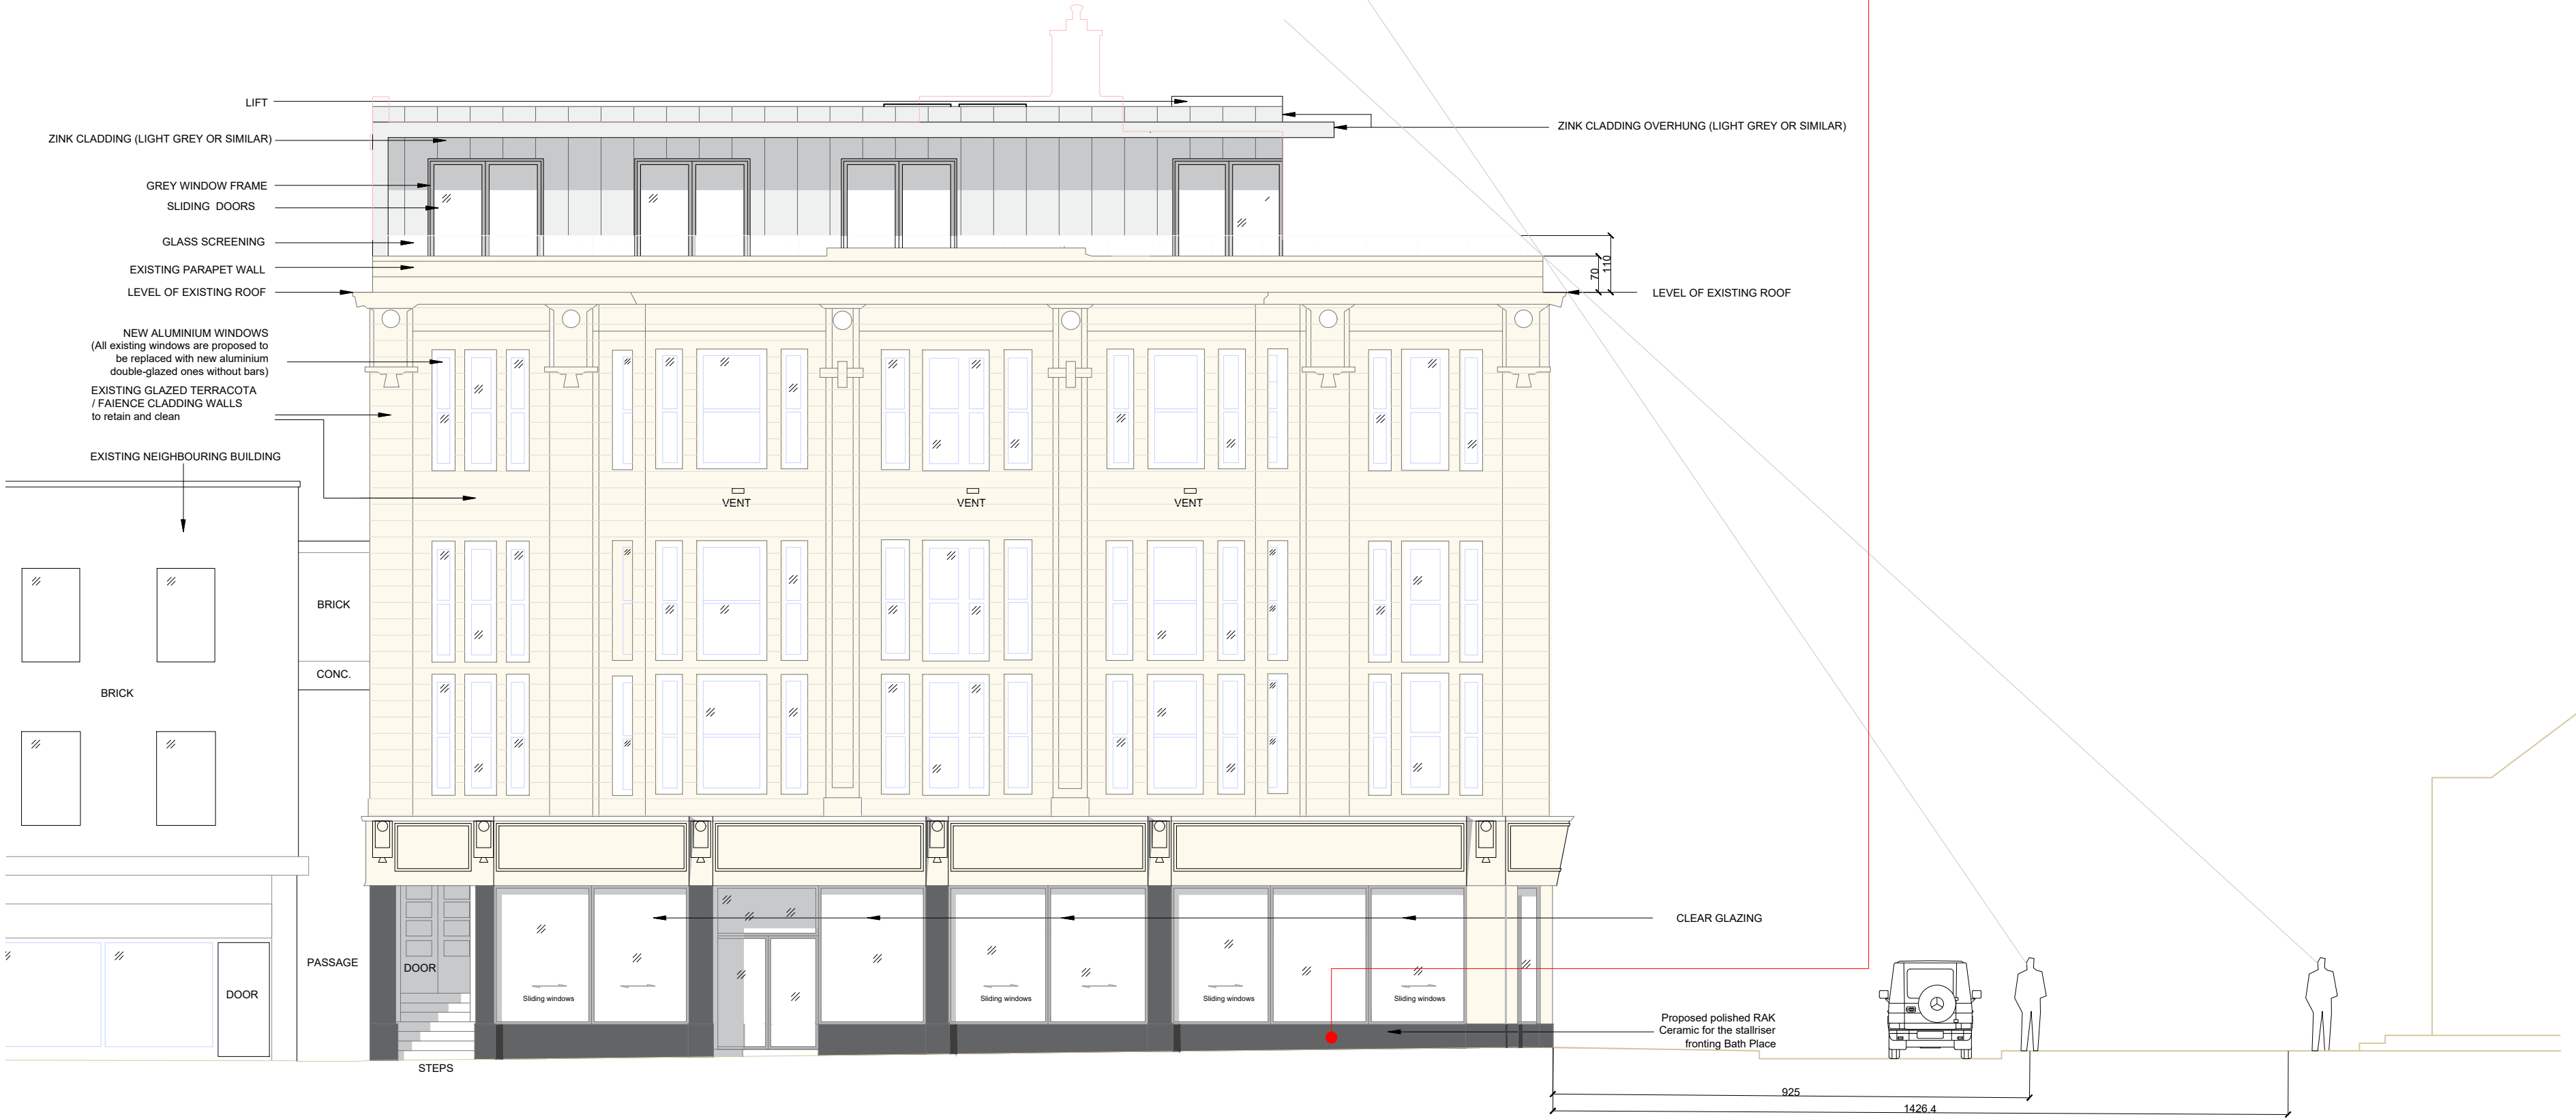

NOTES:
These drawings are for the purposes of planning application only.
All areas of demolition require intrusive inspection to discover building condition and actual material build-up. Any structural change will be subject of engineering calculations.
Plans drawn are indicative - walls are often battered and lined with no access to inspect substrates. Plans are not created with accurate surveying equipment and methods, it is therefore likely that discrepancies in dimension may be discovered.
Check all dimensions on site before any work commences.
All goods, material and workmanship must conform to current building regulations, British standards and codes of practice.
Do not scale off this drawing except for planning purposes
Drawing to be printed in A1

PROJECT: MARINE PARADE - WORTHING - BN11 3QA			
CLIENT: CONNAUGHT HOUSE (MARINE PARADE) LIMITED			
DESIGN: JONIDA MURATAJ			
TITLE: EXISTING / PROPOSED WEST ELEVATION			
DATE: 13.03.2026	SCALE: 1:100 @A1	STATUS: PLANNING APPLICATION	
REV: A	DRAWING NO: 9-02		