




EXISTING EAST ELEVATION
SCALE 1:100

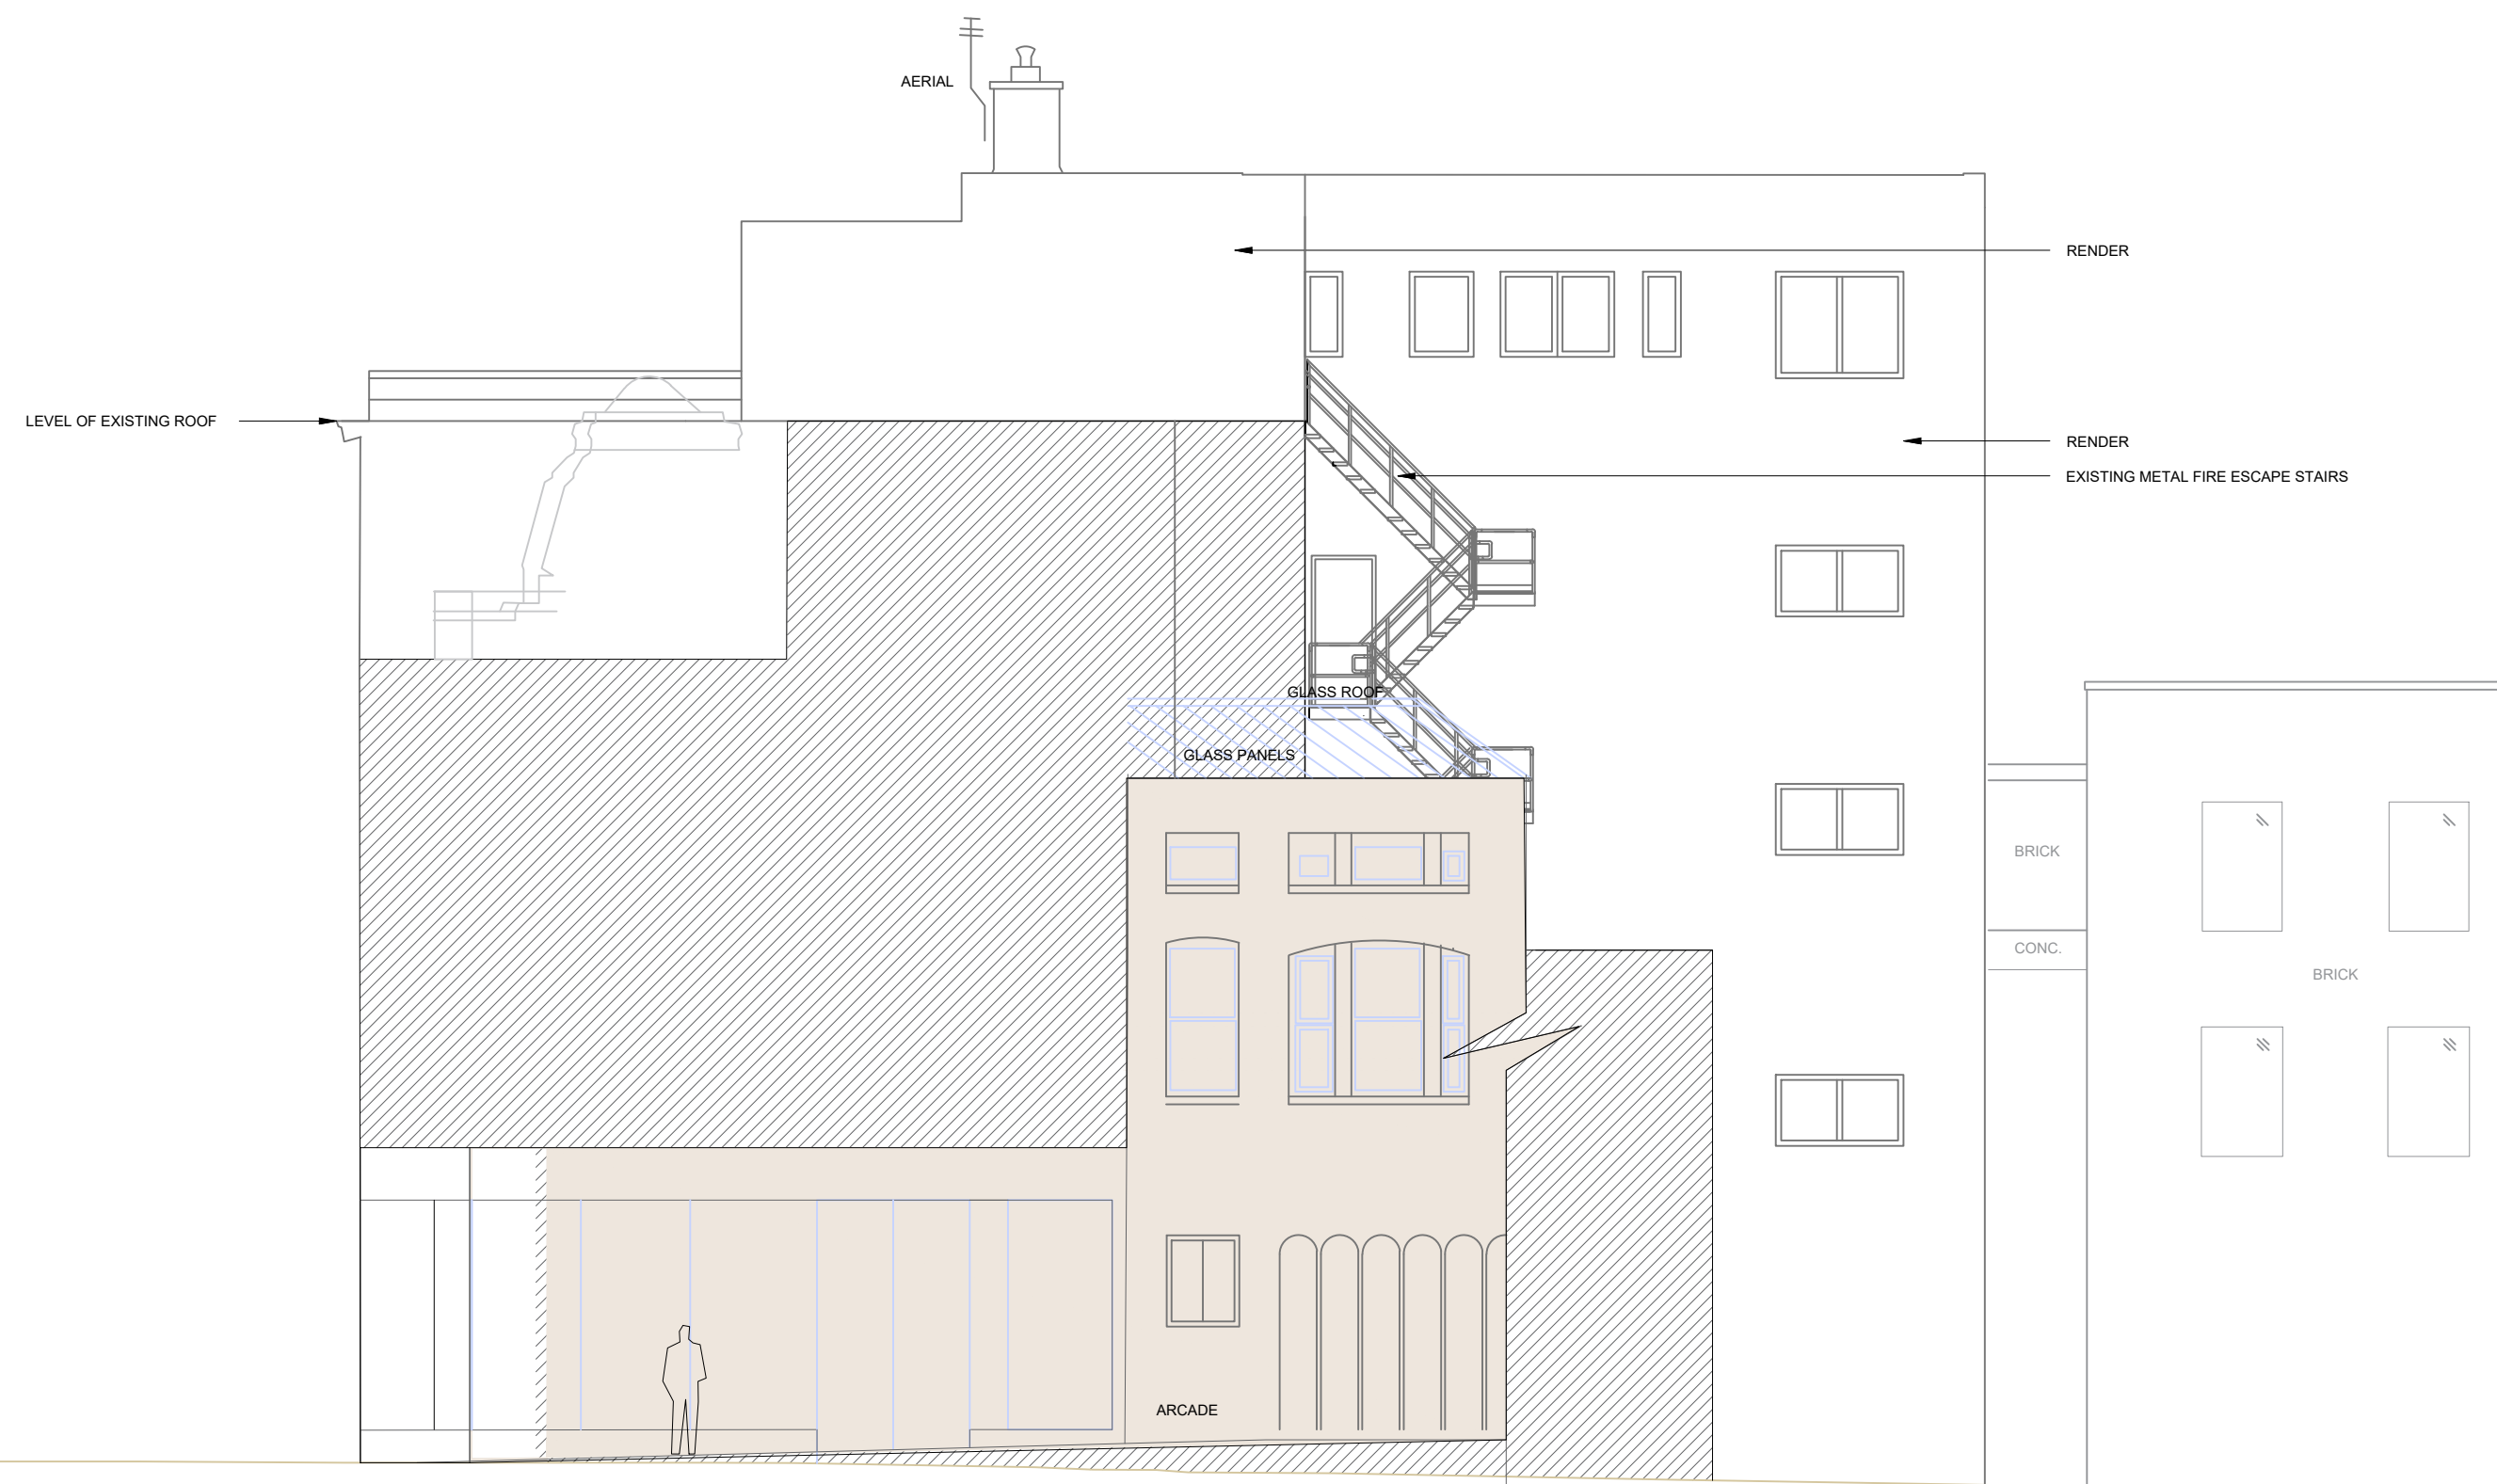

PROPOSED EAST ELEVATION
SCALE 1:100

NOTES:

These drawings are for the purposes of planning application only.
All areas of demolition require intrusive inspection to discover building condition and actual material build-up. Any structural change will be subject of engineering calculations.
Plans drawn are indicative - walls are often battened and lined with no access to inspect substrates. Plans are not created with accurate surveying equipment and methods, it is therefore likely that discrepancies in dimension may be discovered.
Check all dimensions on site before any work commences.
All goods, material and workmanship must conform to current building regulations, British standards and codes of practice.
Do not scale off this drawing except for planning purposes.
Drawing to be printed in A1

0 0.5 1 2 5m
Scale 1:100

PROJECT:	MARINE PARADE - WORTHING - BN11 3QA		
CLIENT:	CONNAUGHT HOUSE (MARINE PARADE) LIMITED		
DESIGN:	JONIDA MURATAJ		
TITLE:	EXISTING / PROPOSED EAST ELEVATION		
DATE:	SCALE:	STATUS:	
13.03.2026	1:100 @A1	FULL APPLICATION	
REV:	A	DRAWING NO:	
		S-03	