





ROOF PLAN
SCALE 1:100

AOV SMOKE VENT DETAIL
SCALE 1:10

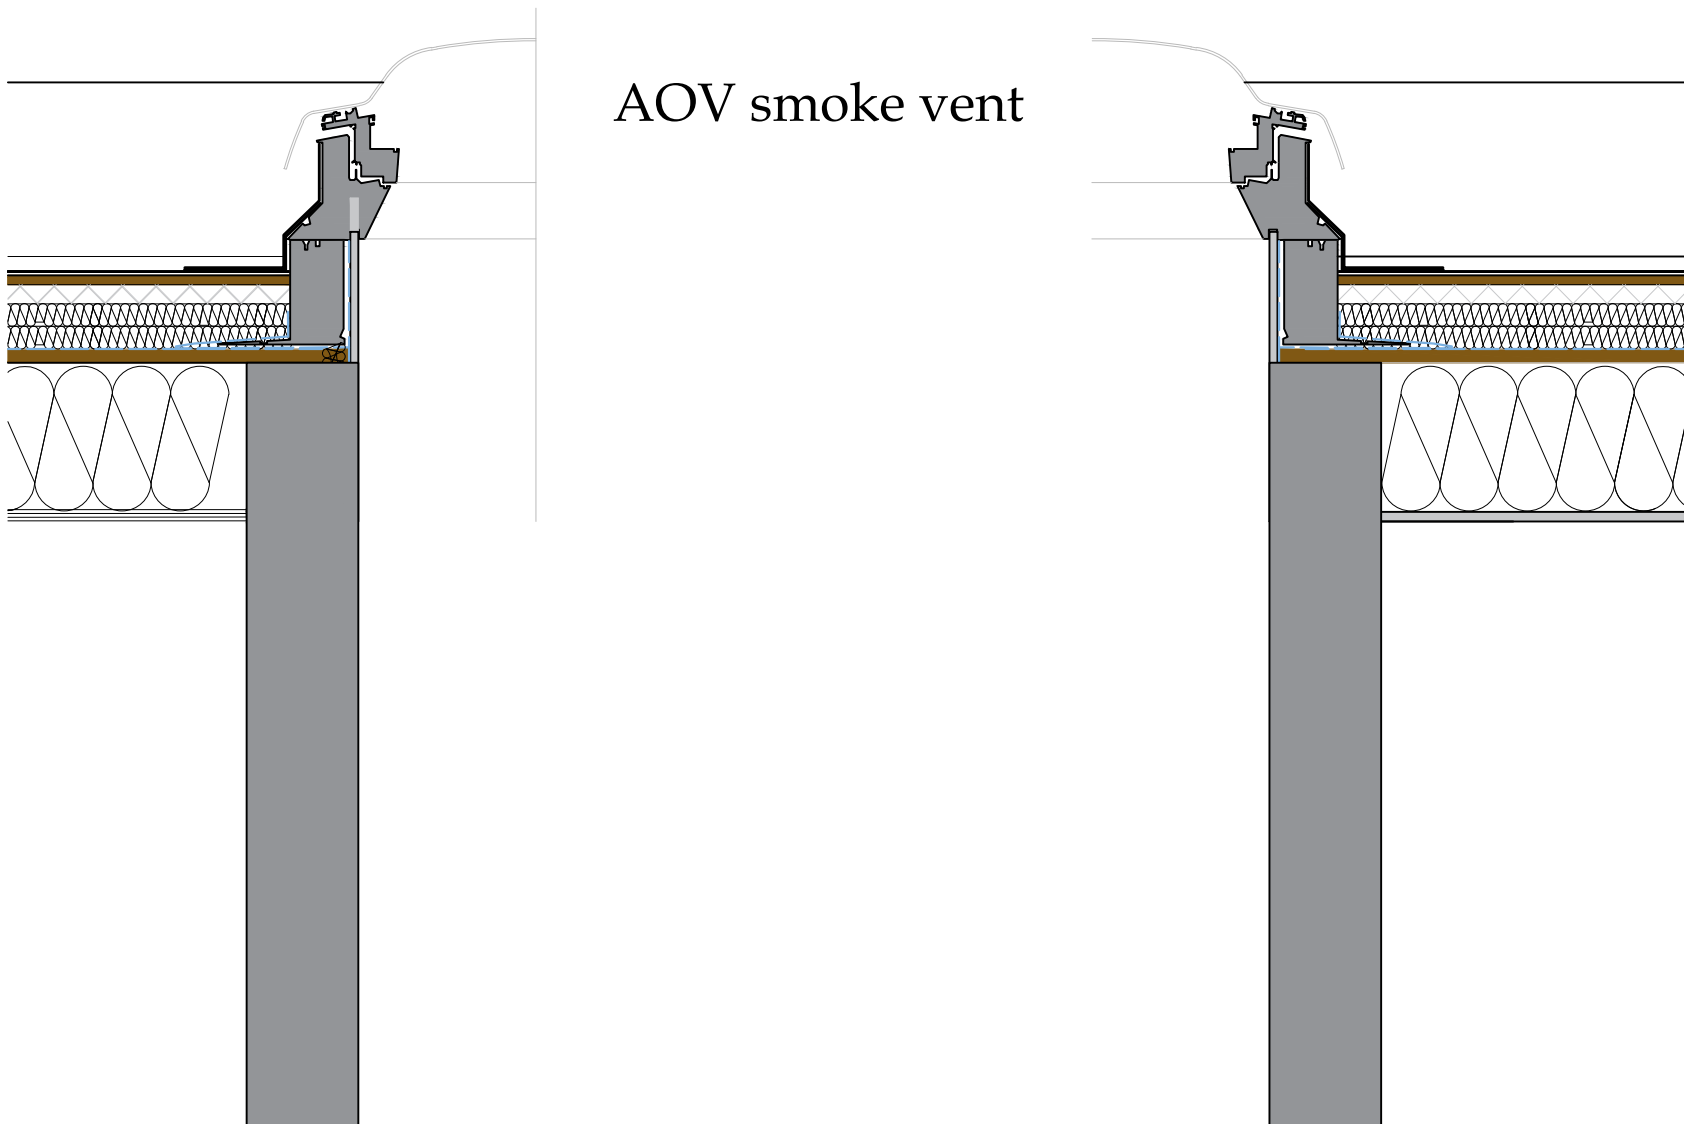

NOTES:

These drawings are for the purposes of planning application only. All areas of demolition require intrusive inspection to discover building condition and actual material built-up. Any structural change will be subject of engineering calculations. Plans drawn are indicative - walls are often battened and lined with no access to inspect substrates. Plans are not created with accurate surveying equipment and methods, it is therefore likely that discrepancies in dimension may be discovered. Check all dimensions on site before any work commences. All goods, material and workmanship must conform to current building regulations, British standards and codes of practice. Do not scale off this drawing except for planning purposes. Drawing to be printed in A1.

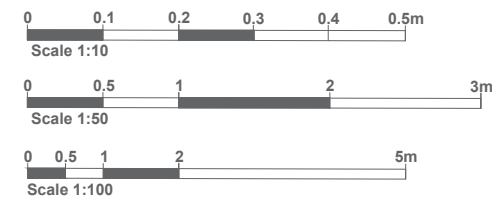

PROJECT:	MARINE PARADE - WORTHING - BN11 3QA
CLIENT:	CONNAUGHT HOUSE (MARINE PARADE) LIMITED
DESIGN:	JONIDA MURATAJ
TITLE:	ROOF DETAIL - AOV DETAIL
DATE:	13.03.2026
SCALE:	1:100 / 1:50@A1
STATUS:	PLANNING APPLICATION
REV:	A
DRAWING NO:	S-04