




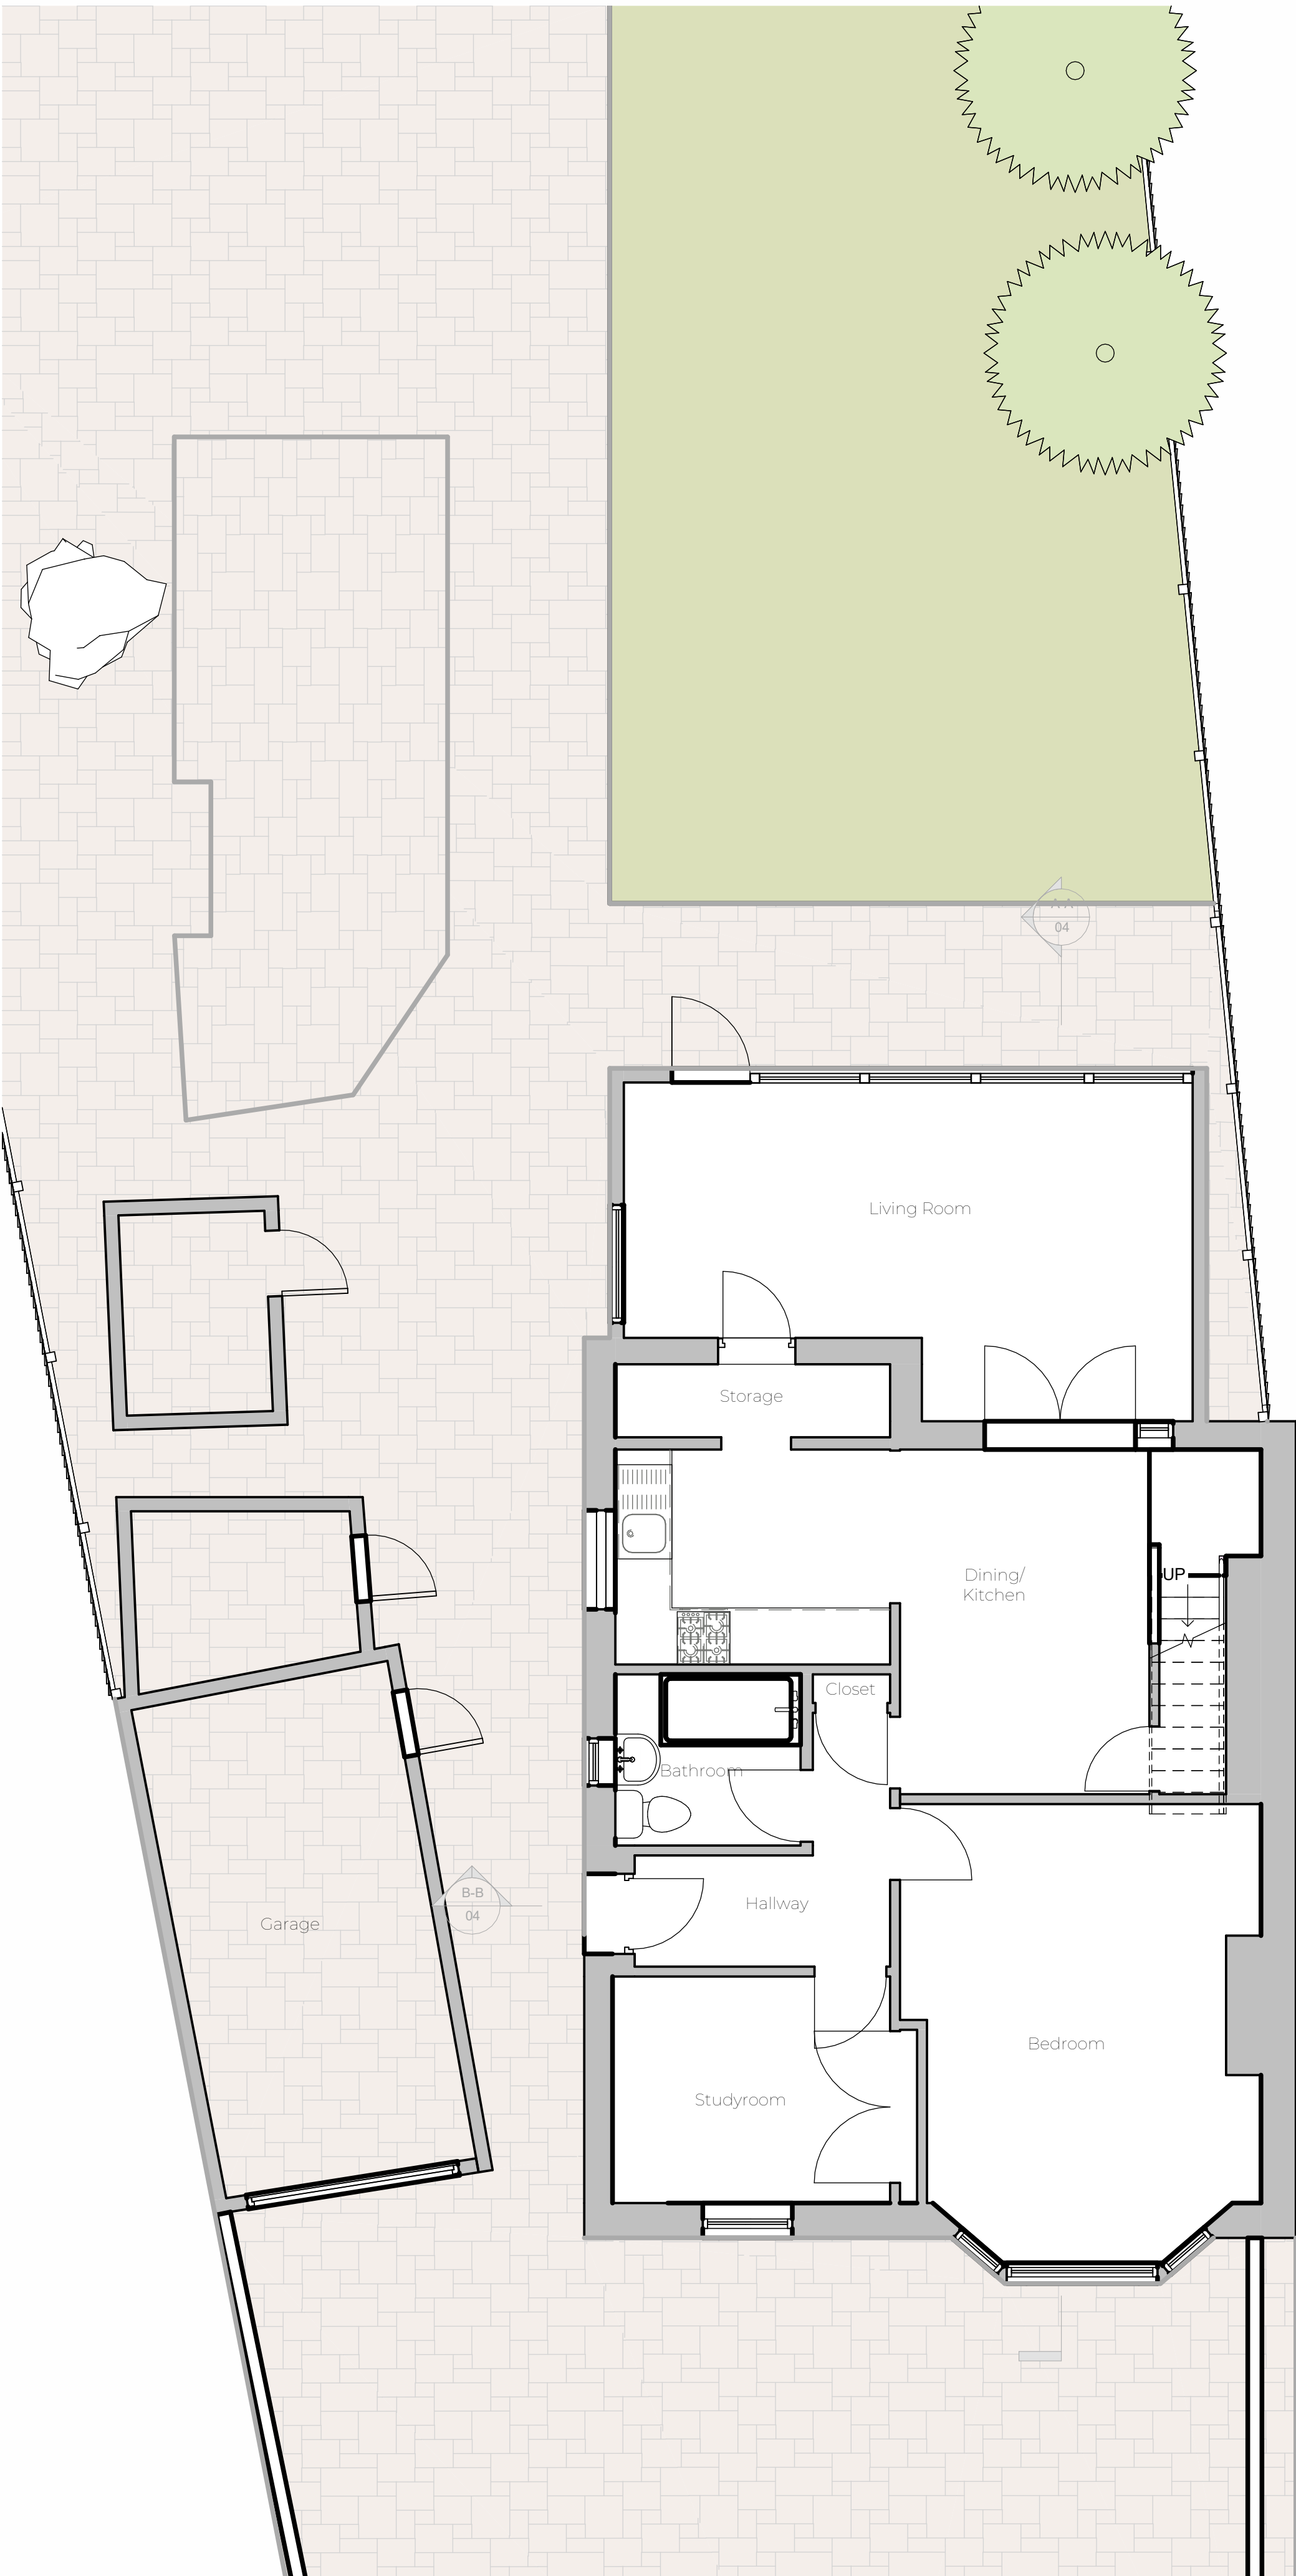




Ground Floor Plan
1 : 50

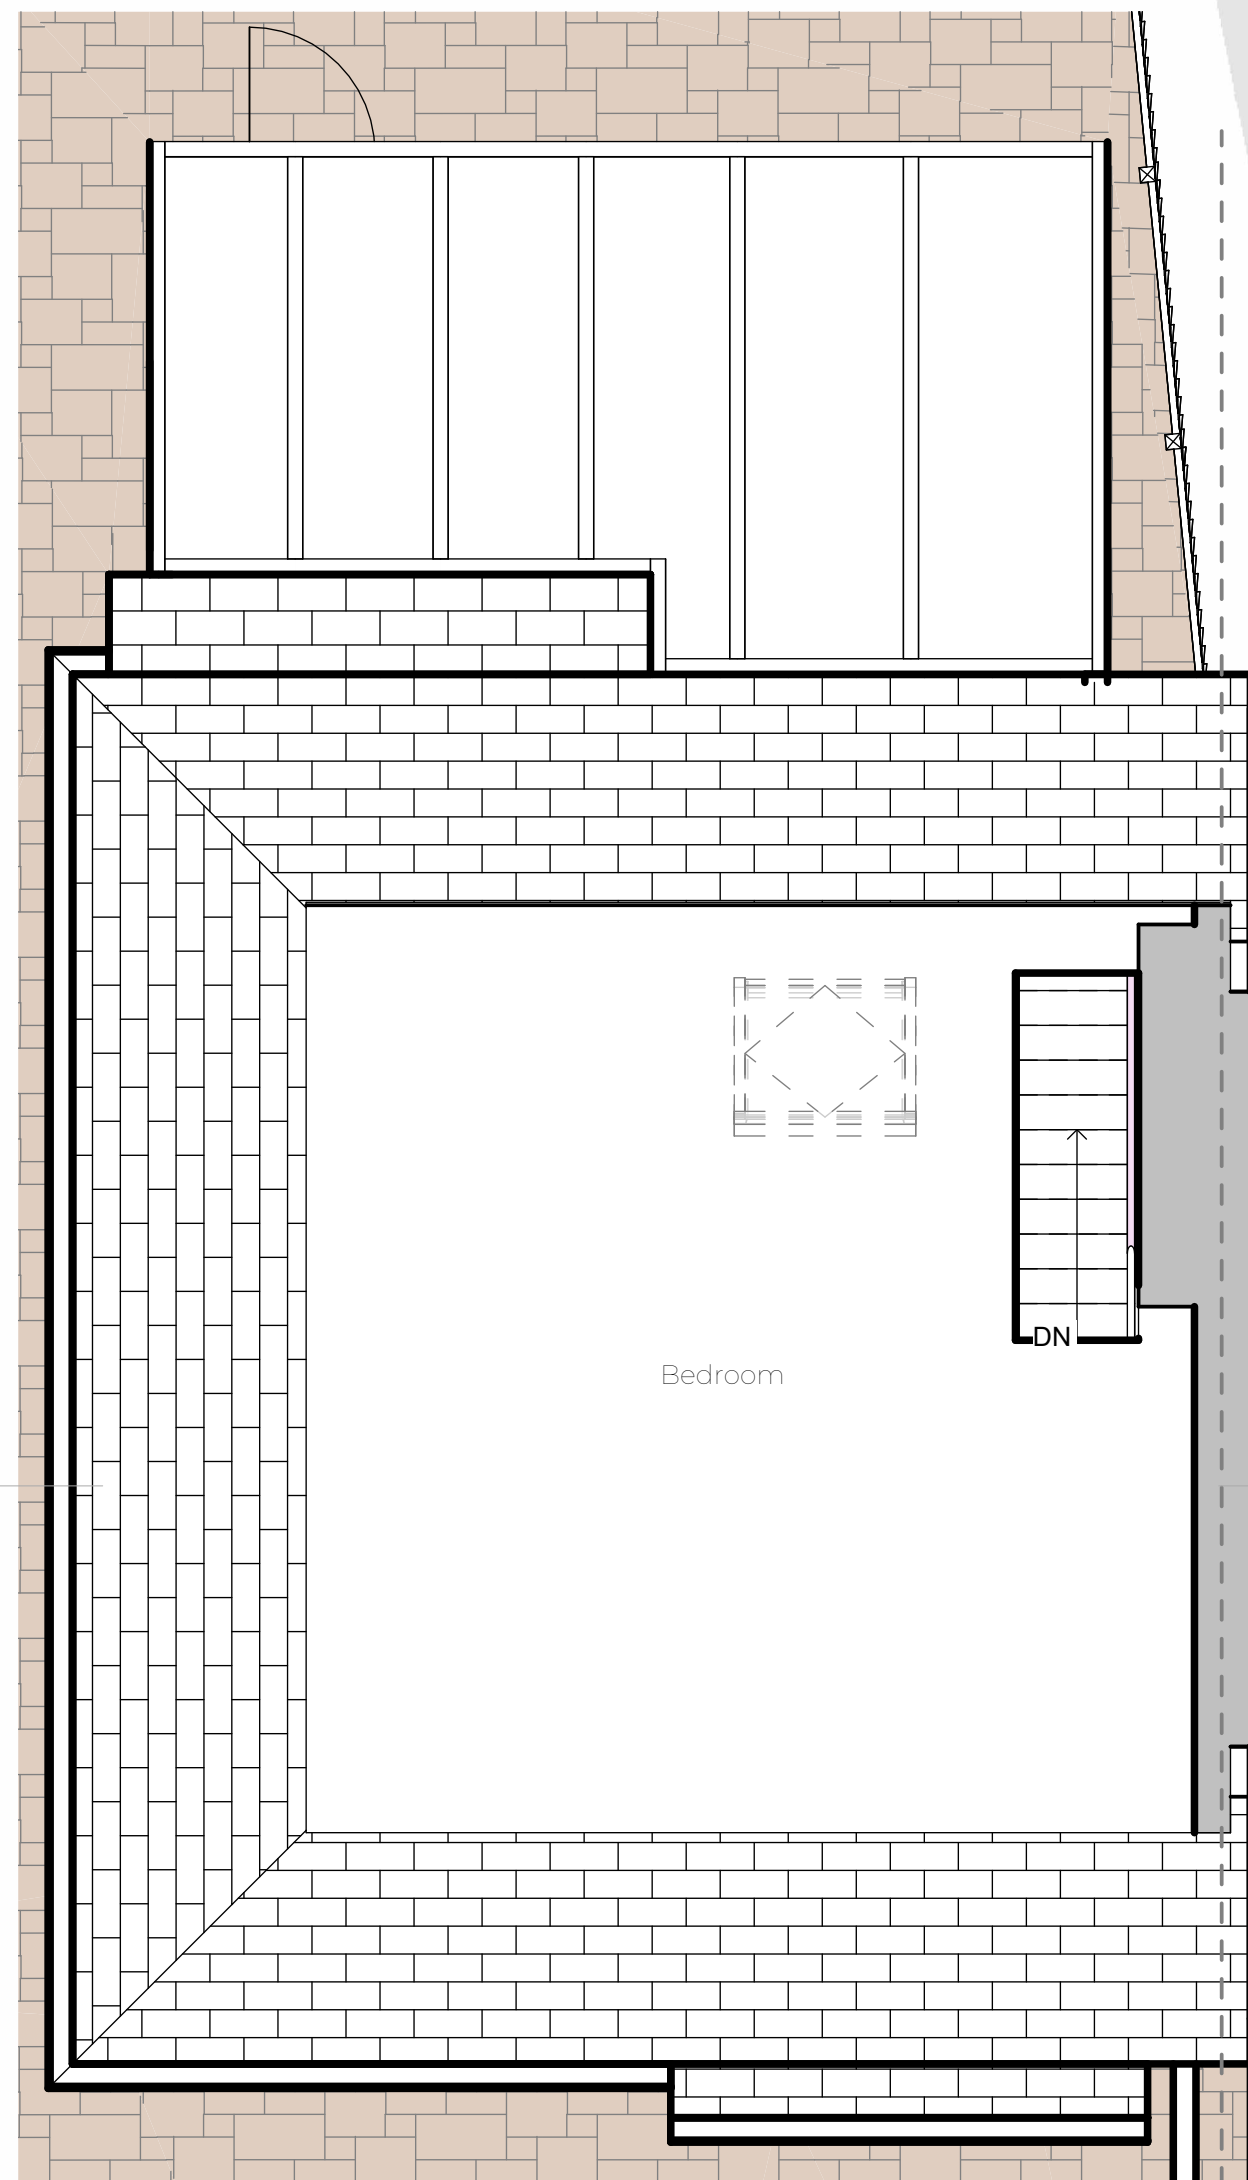

First Floor Plan
1 : 50

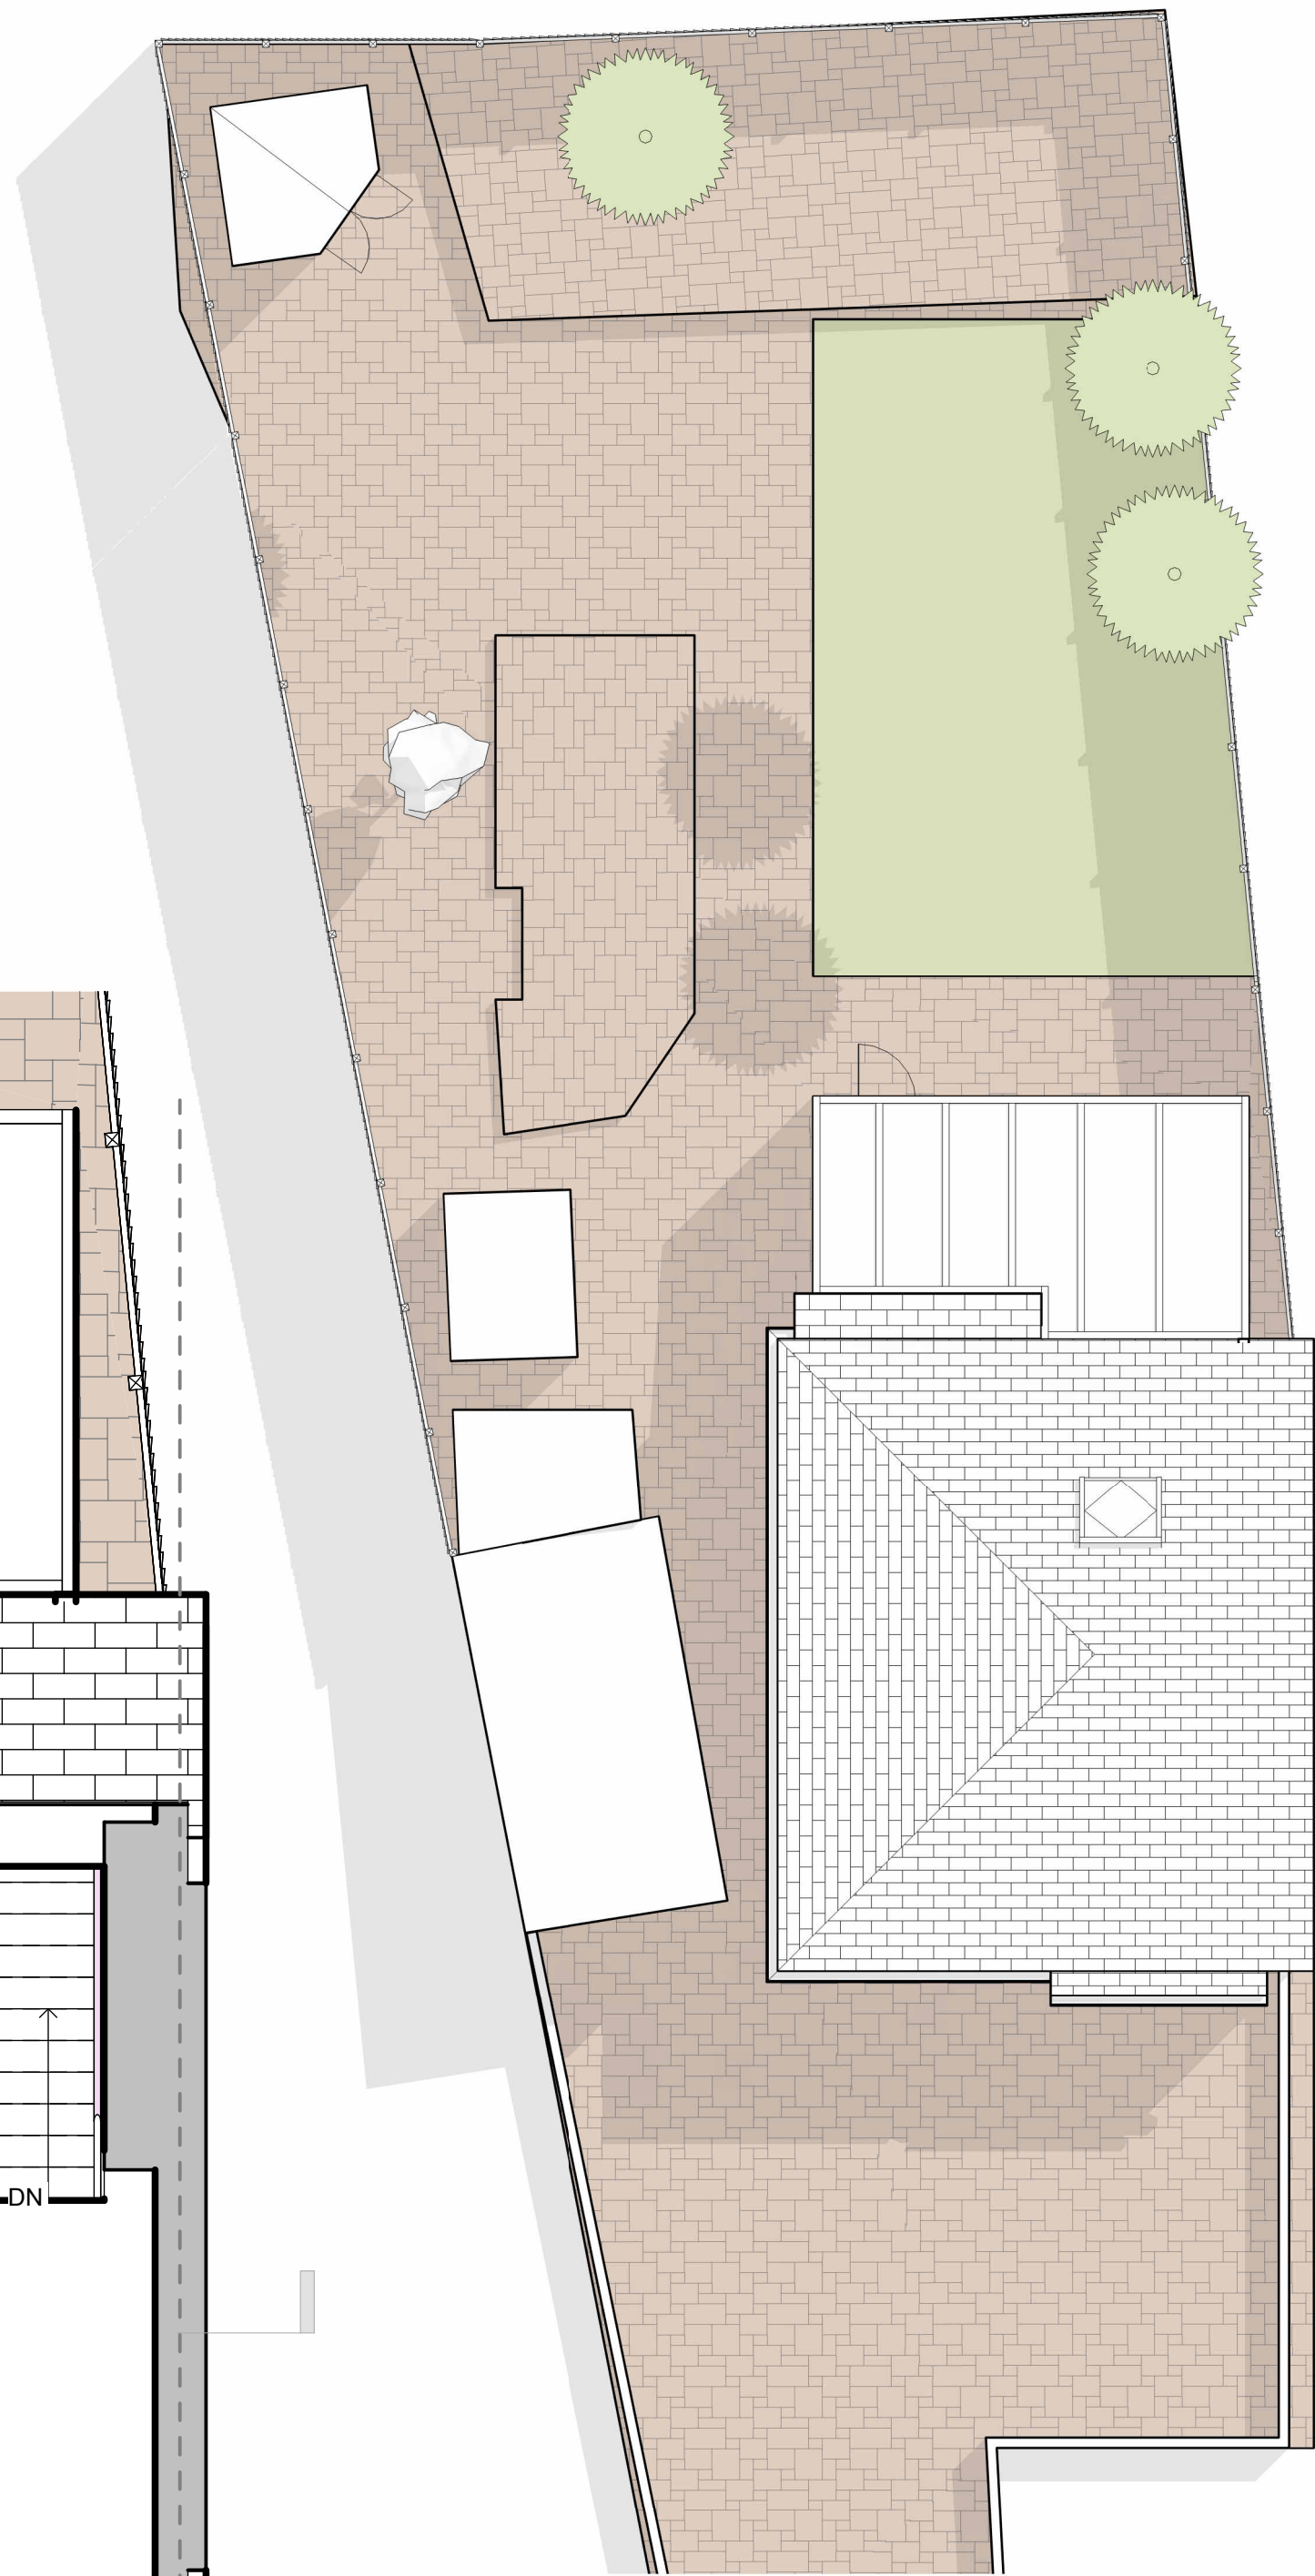

Roof Plan
1 : 100

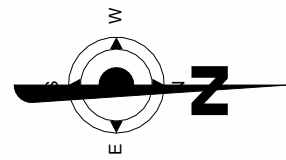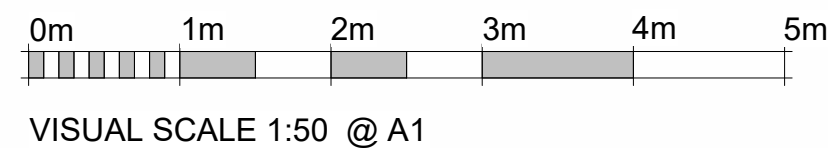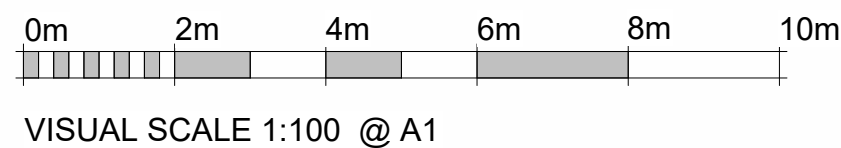

Notes:

1. THE COPYRIGHT OF THIS DRAWING IS VESTED IN ARCHEVOLVE AND IT MAY NOT BE REPRODUCED IN WHOLE OR PART OR USED FOR THE MANUFACTURE OF ANY ARTICLE WITHOUT THE EXPRESS PERMISSION OF THE COPYRIGHT HOLDERS.
2. WORK TO FIGURED DIMENSIONS ONLY.
3. THIS DRAWING IS TO BE READ IN CONJUNCTION WITH ALL RELEVANT ARCHITECT'S, SERVICE ENGINEER'S AND ARCHEVOLVE AND SPECIFICATIONS.

Rev_A	Updated Plans	AP	01/07/26
Revision Number	Revision Description	Issued by	Revision Date

DATE: 04/03/26 STATUS: PLANNING ISSUE SHEET SIZE: A1

SCALE: As indicated DRAWN: AP CHECKED:

CLIENT: Marco Warren
10 Downlands Close
Sompting
West Sussex
BN15 0JL

SITE ADDRESS:

REVISION: Rev_A

DRAWING NO: APC/207/26/01

PROJECT NO:

DRAWING: Single Storey Rear Extension
TITLE: Floor Plans



ARCHEVOLVE

✉ // design @archevolve.co.uk

WEB // www. archevolve.co.uk

☎ // 01798 879894

