




West Front Elevation
1 : 50

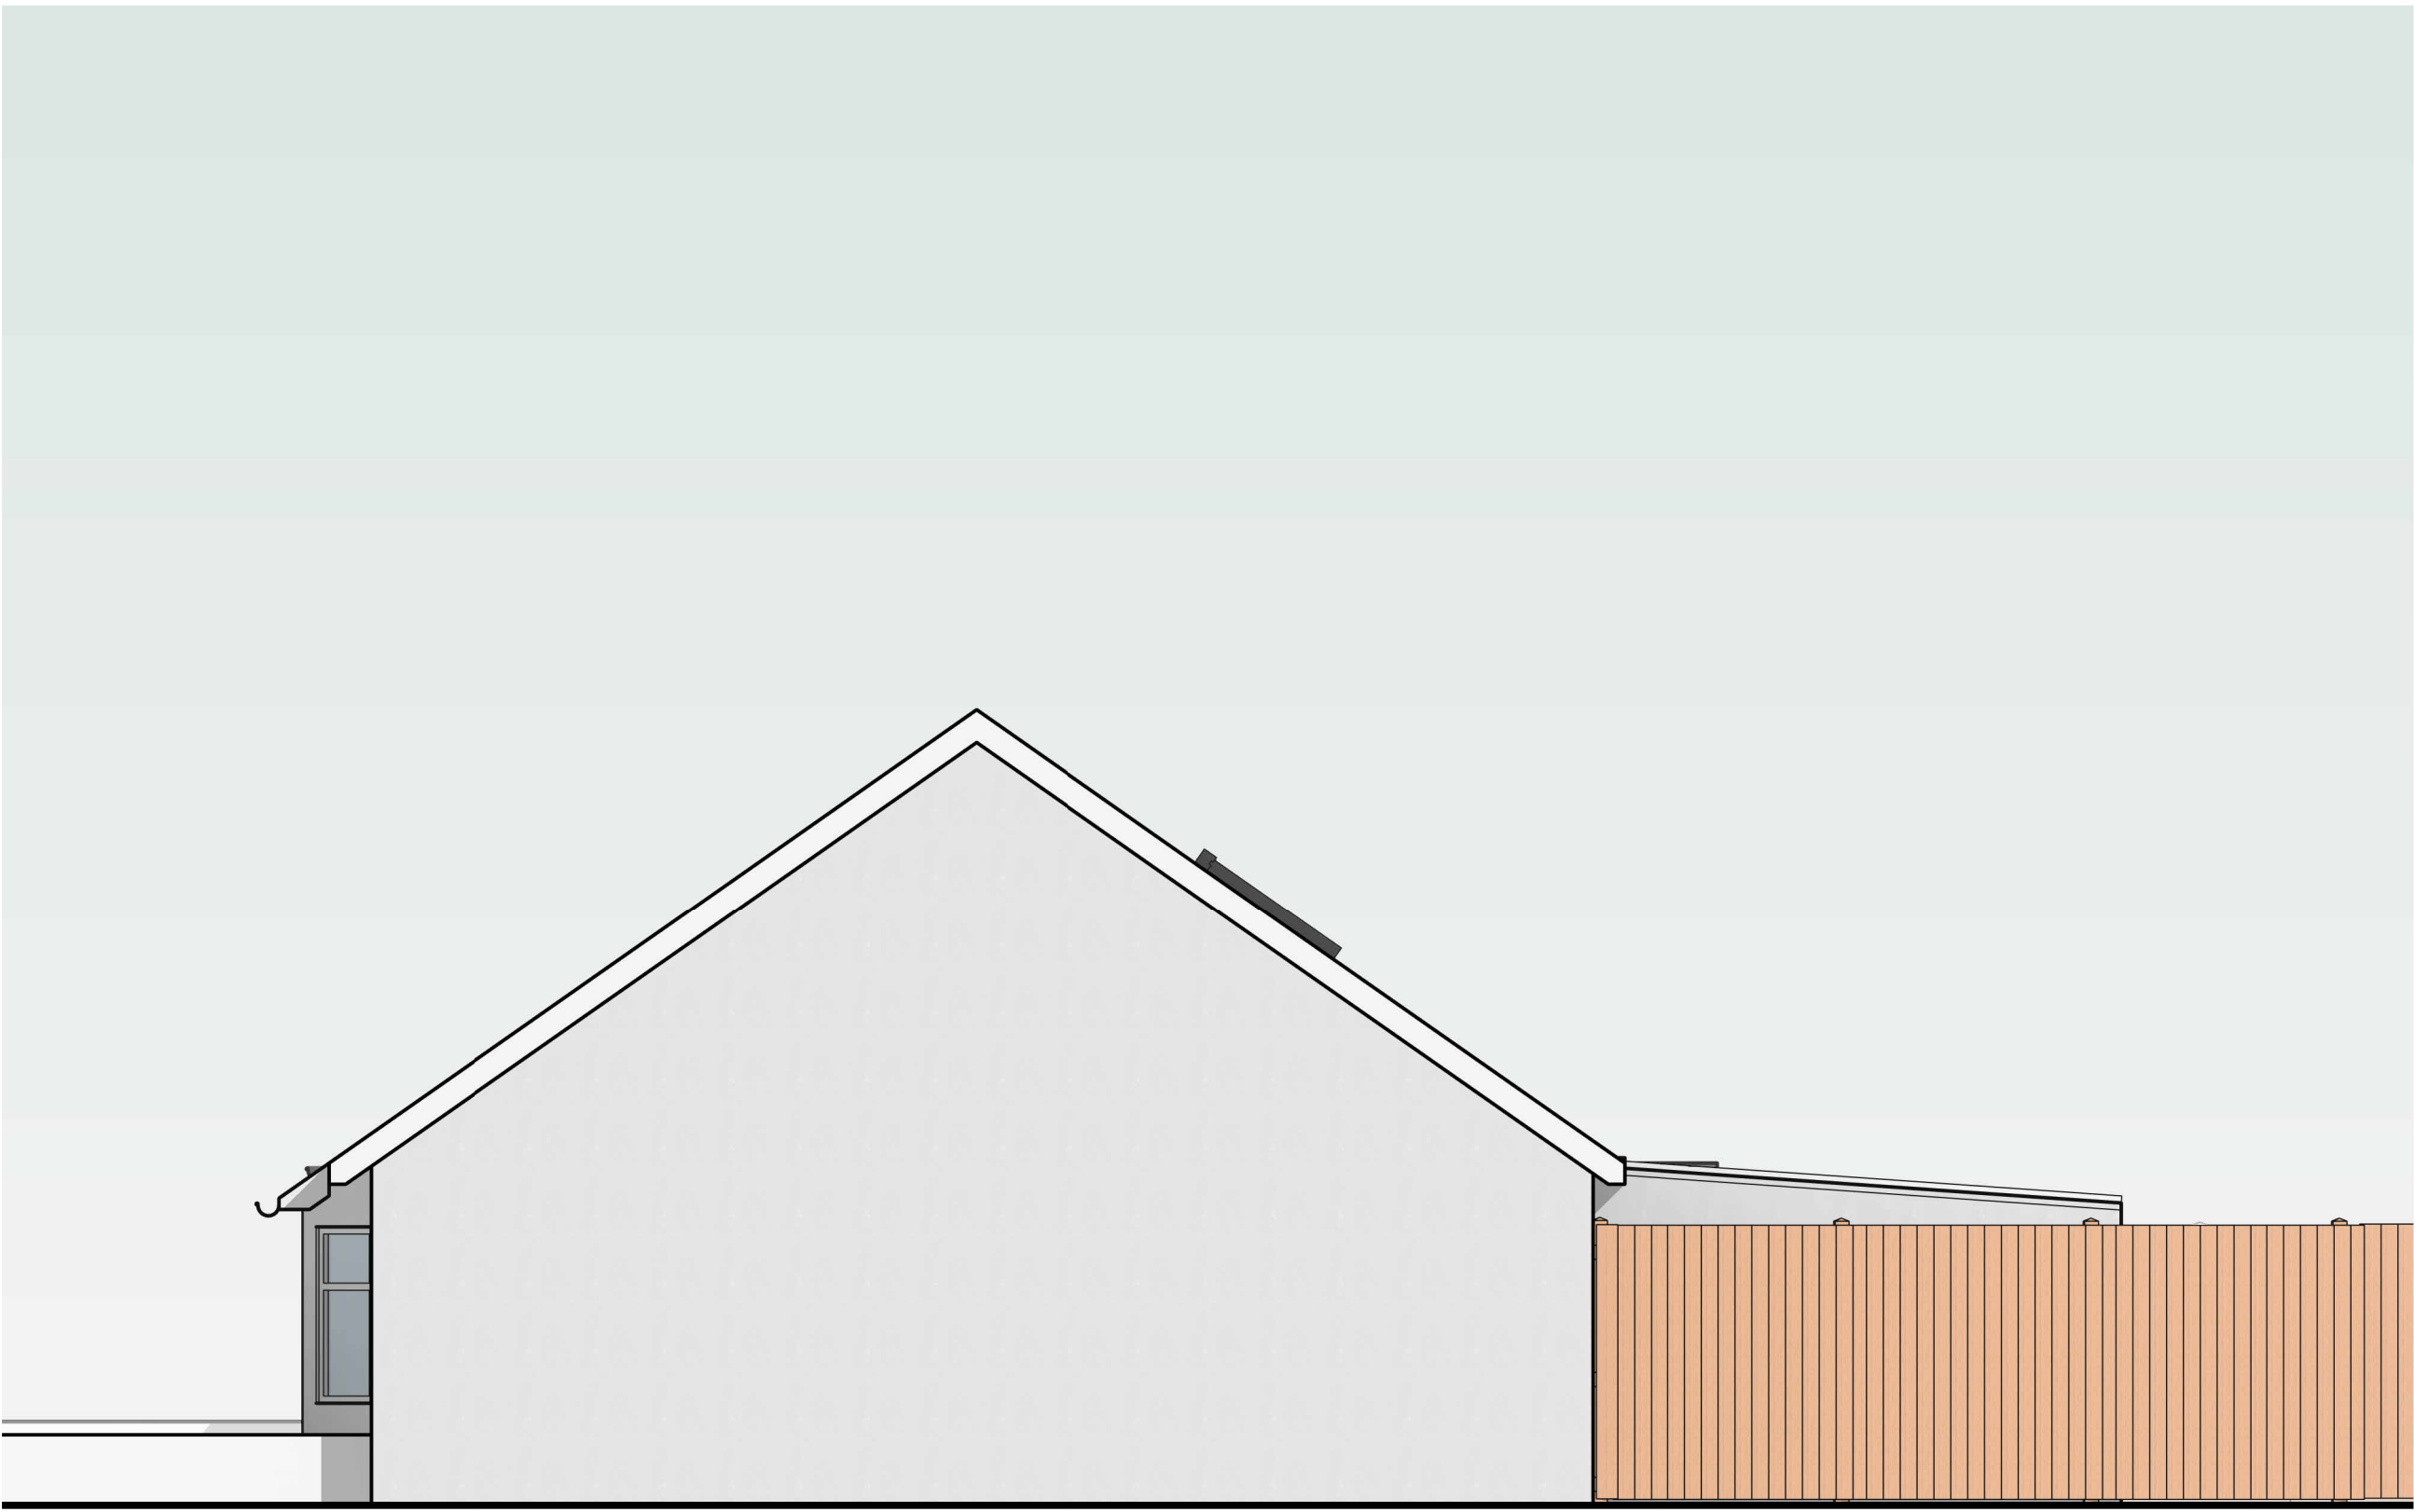


North Side Elevation
1 : 50




South Side Elevation
1 : 50



East Rear Elevation
1 : 50

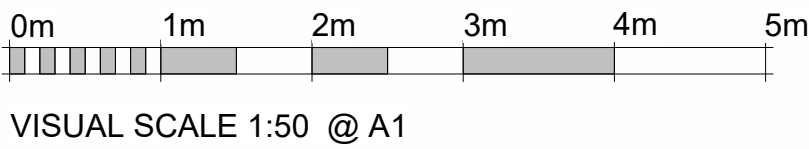

- Notes:
1. THE COPYRIGHT OF THIS DRAWING IS VESTED IN ARCHEVOLVE AND IT MAY NOT BE REPRODUCED IN WHOLE OR PART OR USED FOR THE MANUFACTURE OF ANY ARTICLE WITHOUT THE EXPRESS PERMISSION OF THE COPYRIGHT HOLDERS.
 2. WORK TO FIGURED DIMENSIONS ONLY.
 3. THIS DRAWING IS TO BE READ IN CONJUNCTION WITH ALL RELEVANT ARCHITECT'S, SERVICE ENGINEER'S AND ARCHEVOLVE AND SPECIFICATIONS.

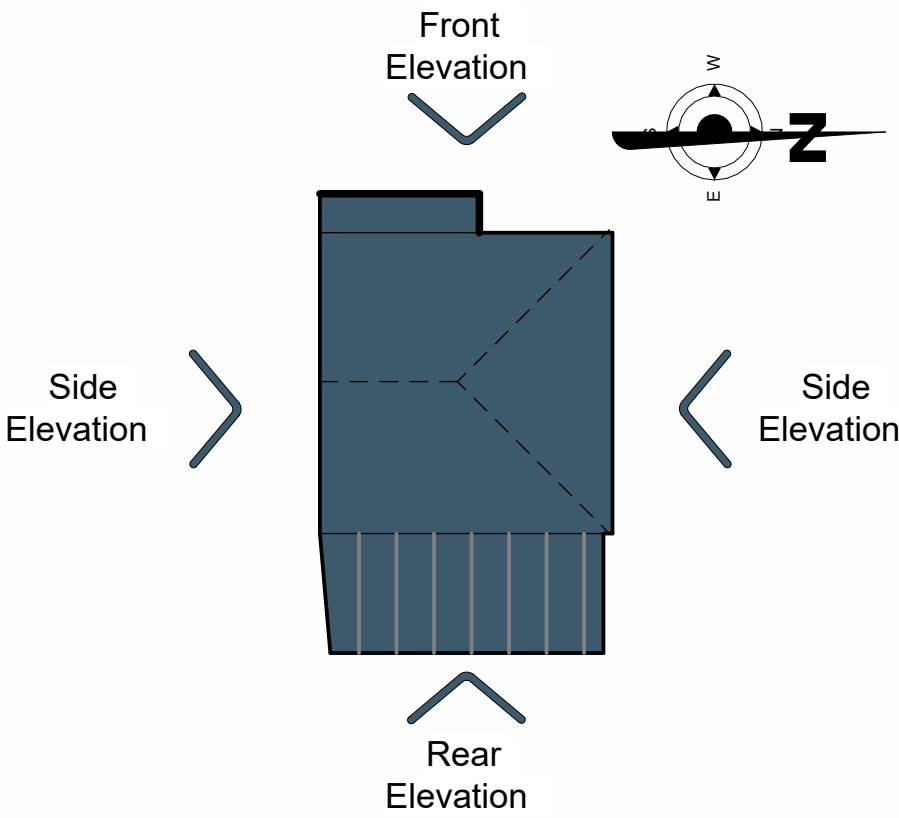

Revision Number	Revision Description	Issued by	Revision Date
-----------------	----------------------	-----------	---------------

DATE:	STATUS:	SHEET SIZE:
04/03/26	PLANNING ISSUE	A1

SCALE:	DRAWN:	CHECKED:
1 : 50	AP	

CLIENT:	SITE ADDRESS:
Marco Warren 10 Downlands Close Sompington West Sussex BN15 0JL	

DRAWING:
Single Storey Rear
Extension
Elevations

TITLE:
Elevations

REVISION:
DRAWING NO:
PROJECT NO:

APC/207/26/02



ARCHEVOLVE

// design @archevolve.co.uk

WEB // www. archevolve.co.uk

// 01798 879894

