



Notes:


1. THE COPYRIGHT OF THIS DRAWING IS VESTED IN ARCHEVOLVE AND IT MAY NOT BE REPRODUCED IN WHOLE OR PART OR USED FOR THE MANUFACTURE OF ANY ARTICLE WITHOUT THE EXPRESS PERMISSION OF THE COPYRIGHT HOLDERS.
2. WORK TO FIGURED DIMENSIONS ONLY.
3. THIS DRAWING IS TO BE READ IN CONJUNCTION WITH ALL RELEVANT ARCHITECT'S, SERVICE ENGINEER'S AND ARCHEVOLVE AND SPECIFICATIONS.

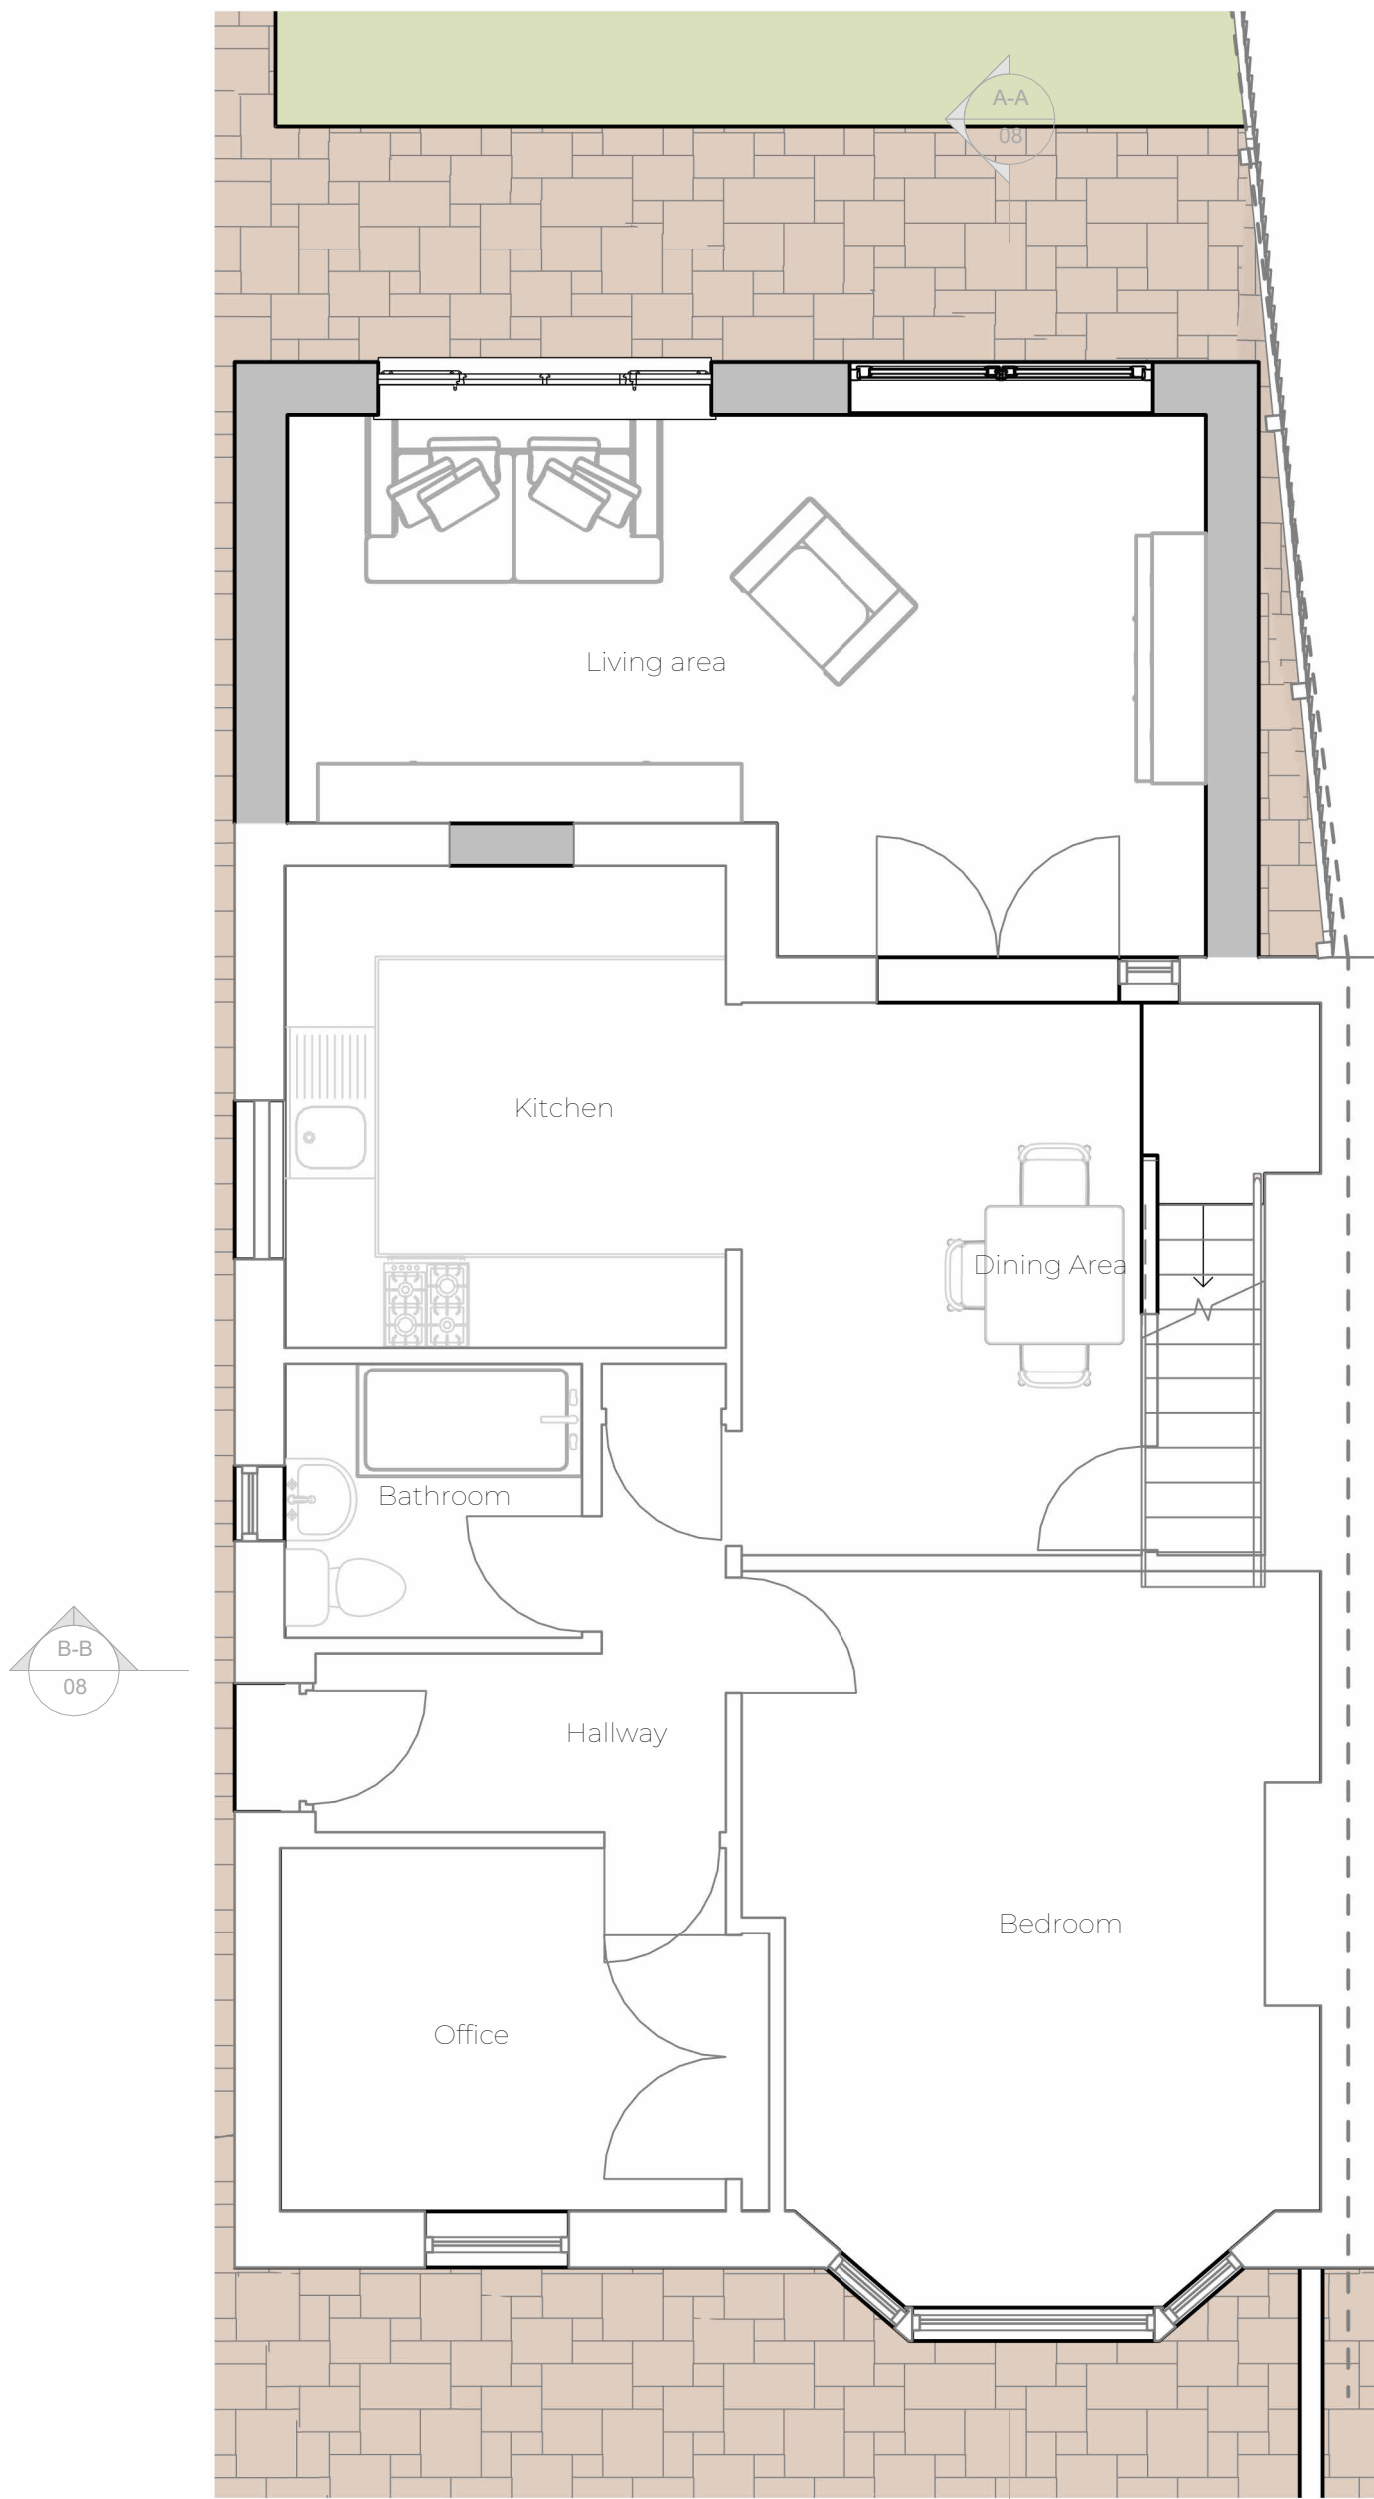

Proposed Ground Floor Plan
1 : 50

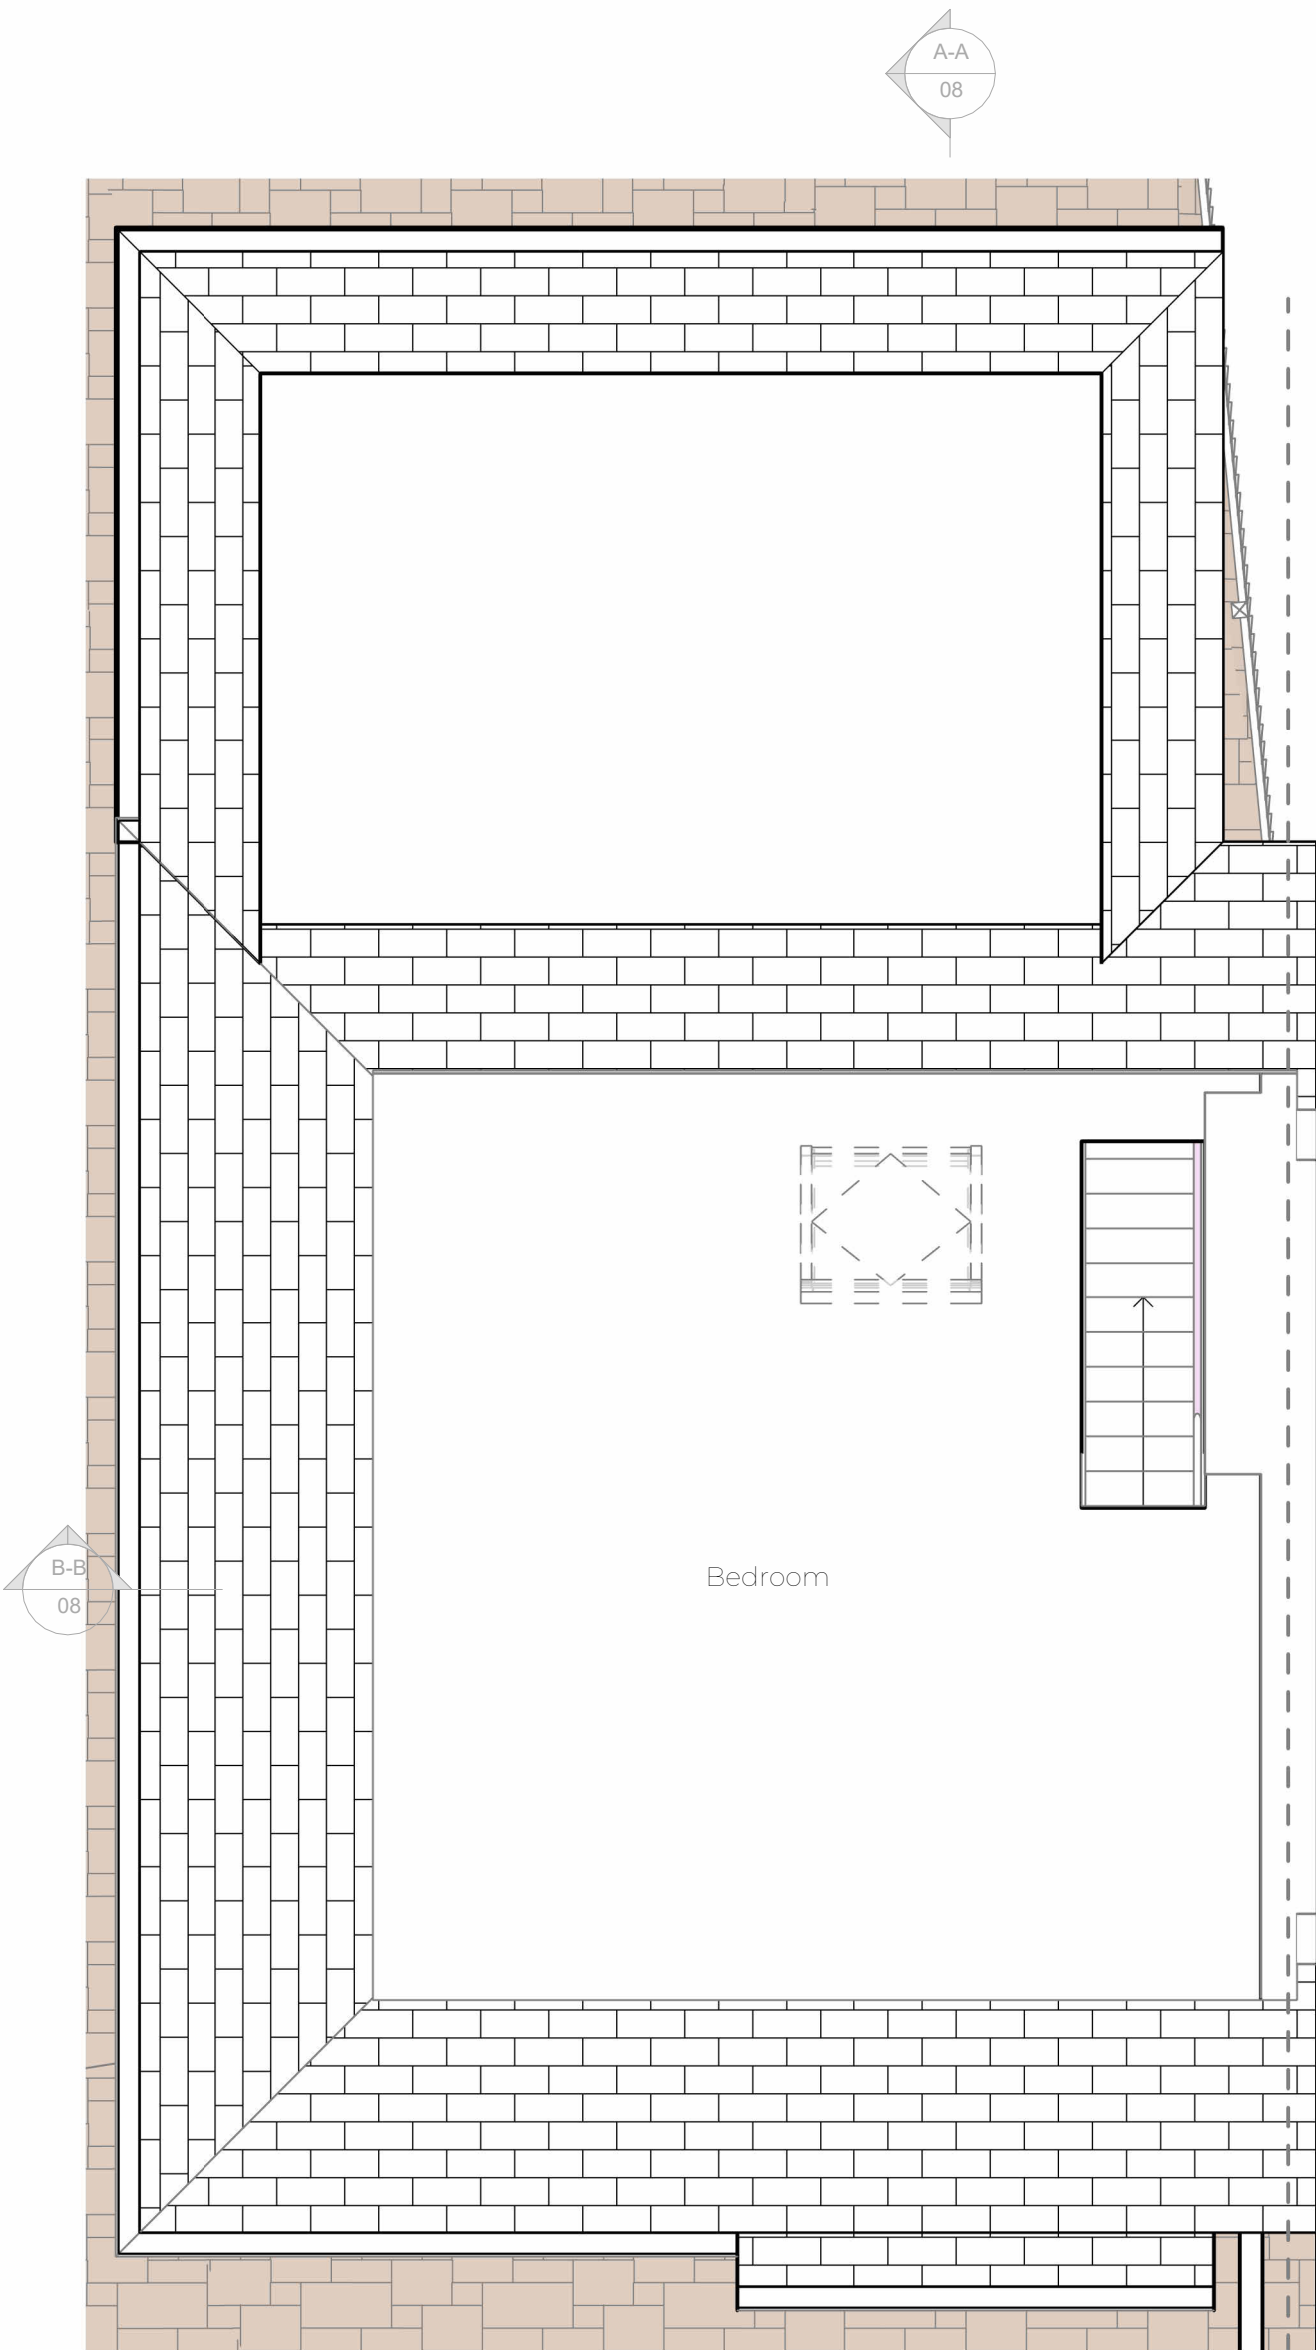

Proposed First Floor Plan
1 : 50

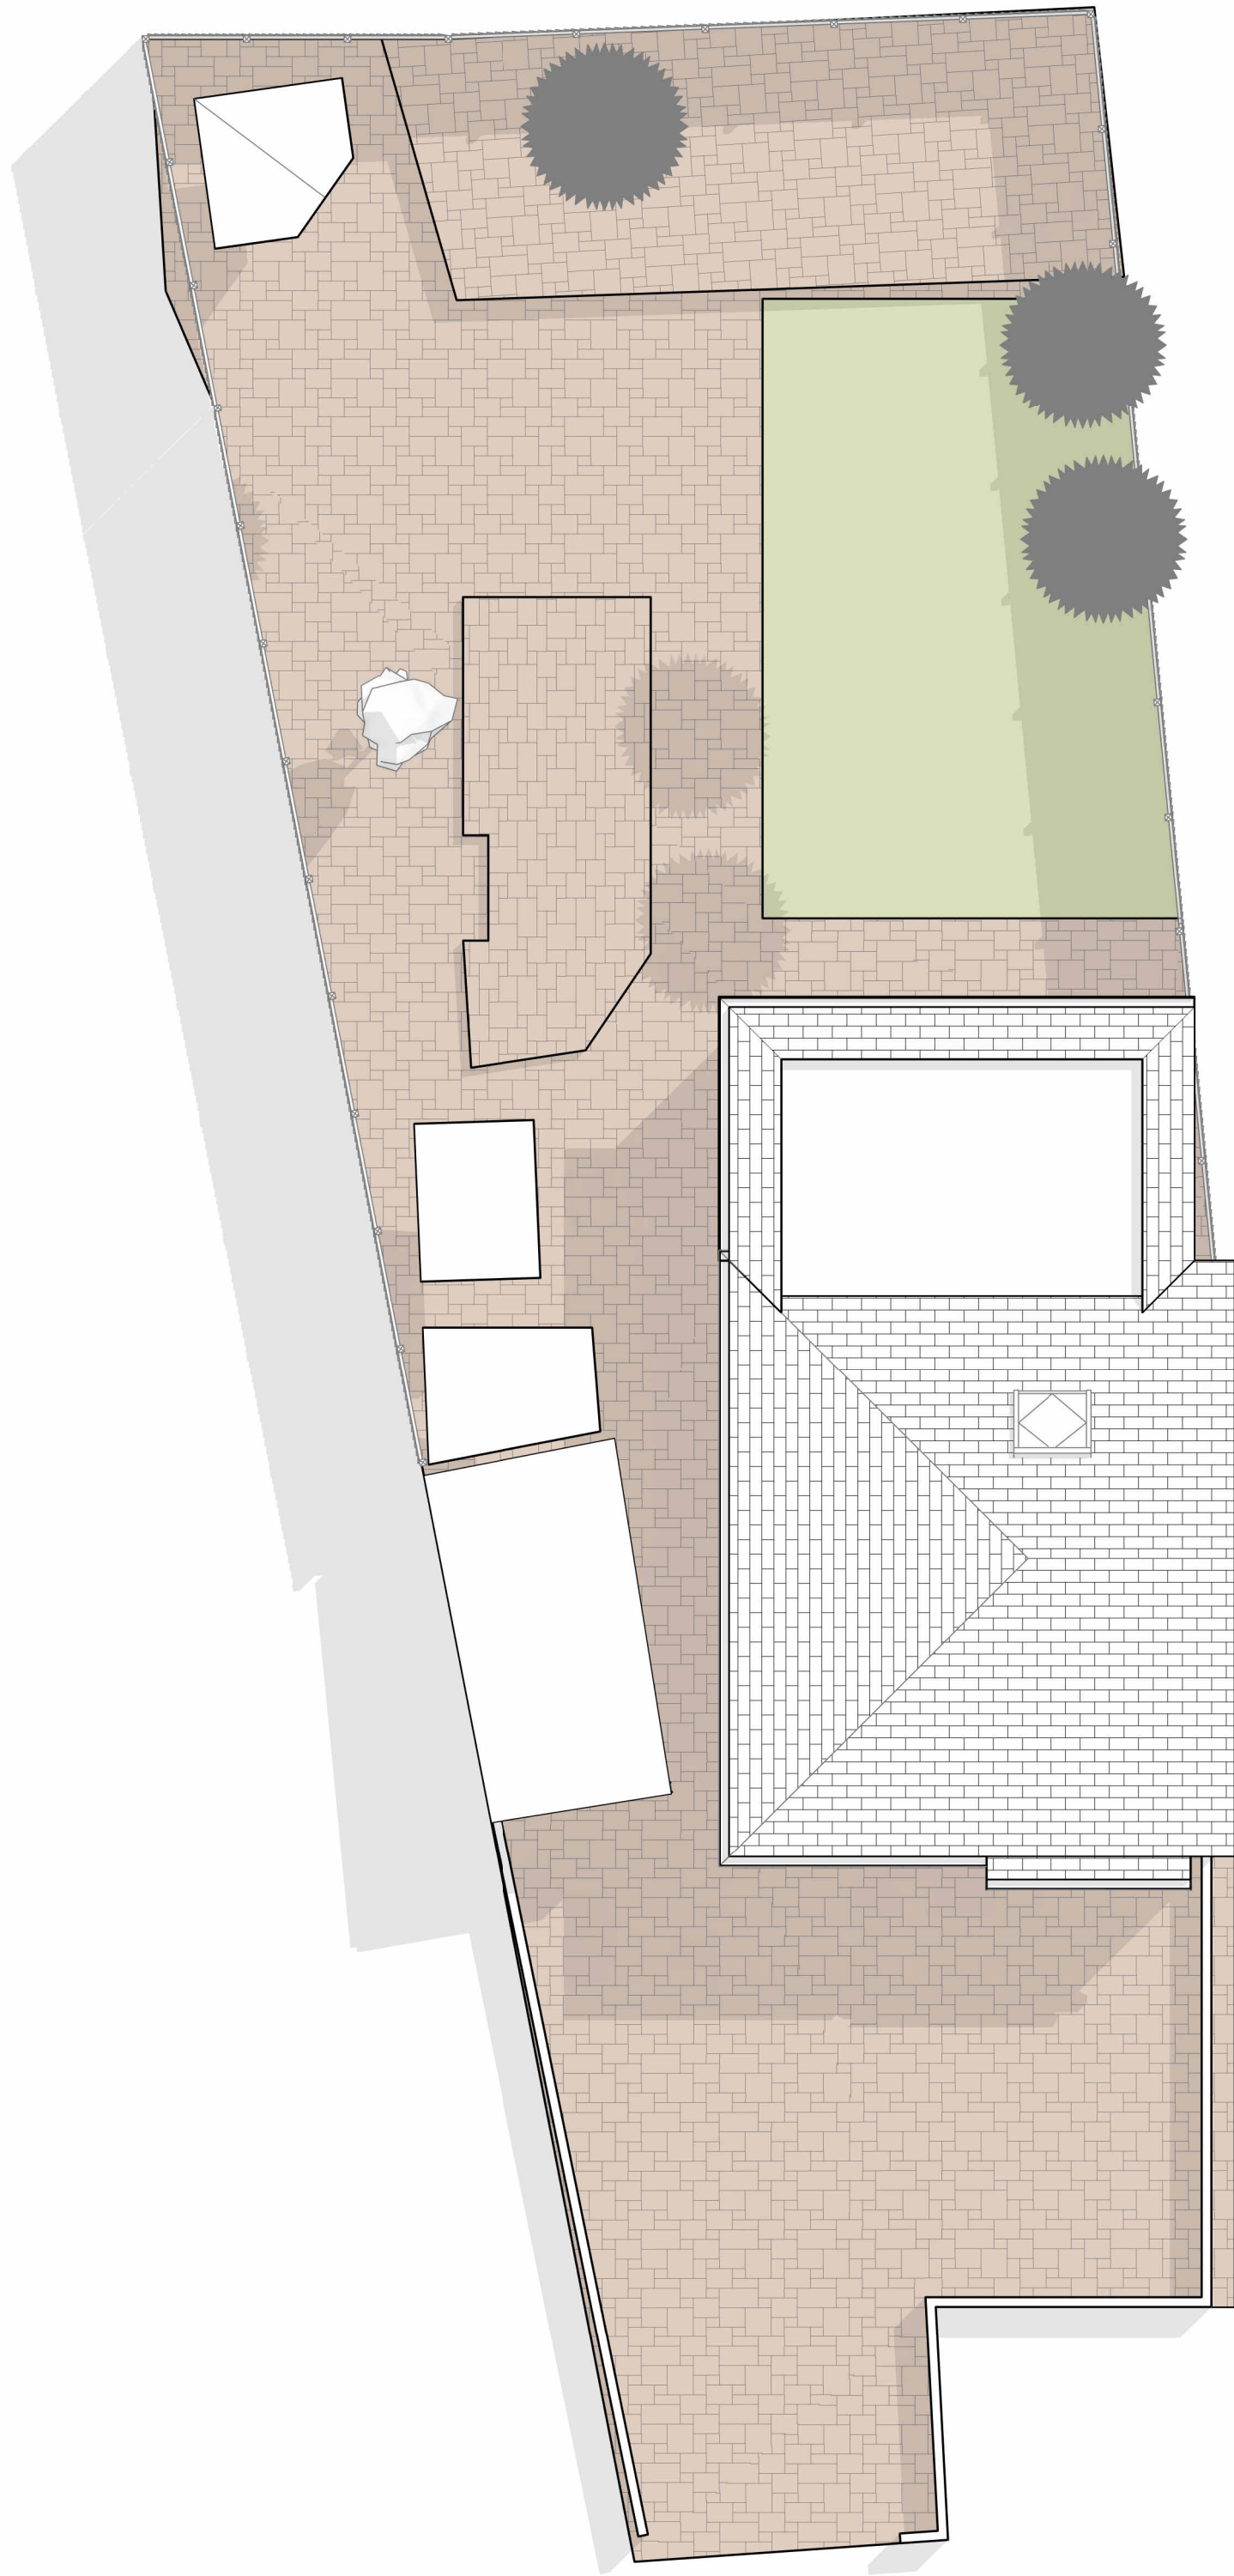

Proposed Roof Plan
1 : 100

Rev_A	Updated Plans	AP	01/07/26
Revision Number	Revision Description	Issued by	Revision Date

DATE:04/03/26

STATUS:PLANNING ISSUE

SHEET SIZE:A1

SCALE:As indicated

DRAWN:AP

CHECKED:

CLIENT:Marco Warren
10 Downlands Close
Sompting
West Sussex
BN15 0JL

SITE ADDRESS:

DRAWING:Single Storey Rear Extension

TITLE:Proposed Floor Plans

REVISION:Rev_A

DRAWING NO:ARC/207/26/06

PROJECT NO:




ARCHEVOLVE

// design [@archevolve.co.uk](mailto:design@archevolve.co.uk)

// www. [archevolve.co.uk](http://www.archevolve.co.uk)

// 01798 879894

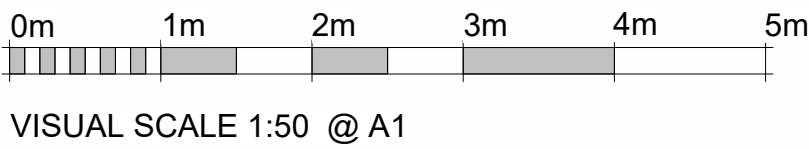

VISUAL SCALE 1:50 @ A1