

Notes:

1. THE COPYRIGHT OF THIS DRAWING IS VESTED IN ARCHEVOLVE AND IT MAY NOT BE REPRODUCED IN WHOLE OR PART OR USED FOR THE MANUFACTURE OF ANY ARTICLE WITHOUT THE EXPRESS PERMISSION OF THE COPYRIGHT HOLDERS.

2. WORK TO FIGURED DIMENSIONS ONLY.

3. THIS DRAWING IS TO BE READ IN CONJUNCTION WITH ALL RELEVANT ARCHITECT'S, SERVICE ENGINEER'S AND ARCHEVOLVE AND SPECIFICATIONS.

Rev_A	Updated Plans	AP	01/07/26
Revision Number	Revision Description	Issued by	Revision Date

DATE:	STATUS:	SHEET SIZE:
04/03/26	PLANNING ISSUE	A1

SCALE:	DRAWN:	CHECKED:
1 : 50	AP	

CLIENT:	SITE ADDRESS:
Marco Warren 10 Downlands Close Sompting West Sussex BN15 0JL	

REVISION:
Rev_A

DRAWING NO:
APC/207/26/10

PROJECT NO:

DRAWING:
Outbuilding

TITLE:
Proposed Garage





ARCHEVOLVE


✉ // design @archevolve.co.uk

WEB // www. archevolve.co.uk


☎ // 01798 879894

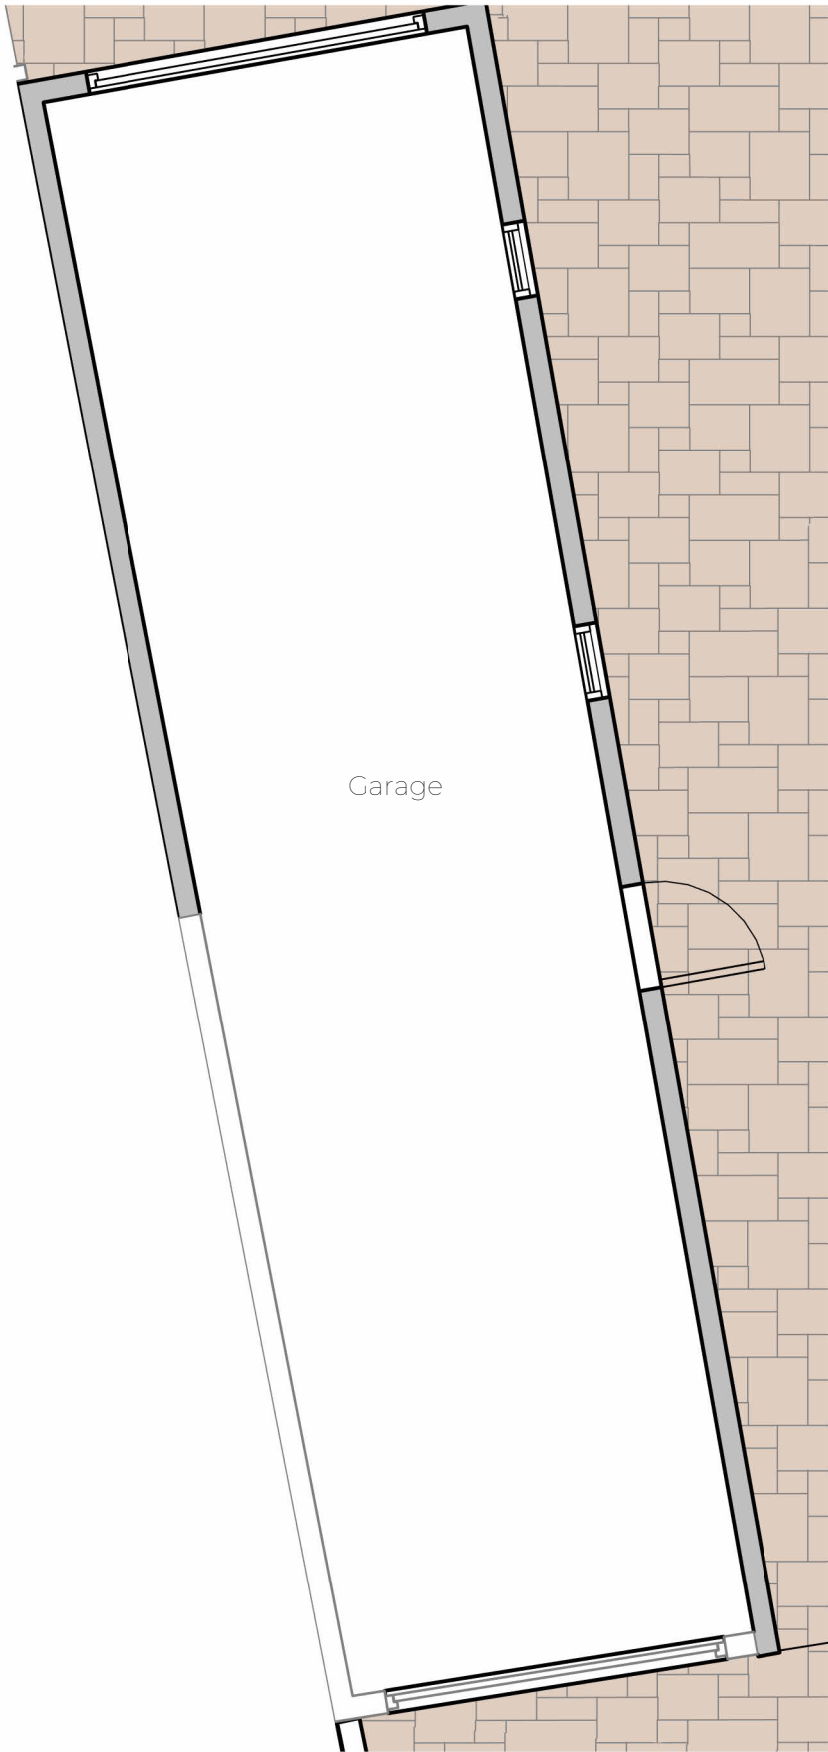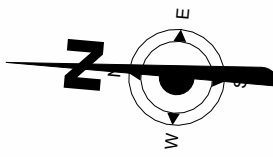


Proposed Garage Plan
1 : 50

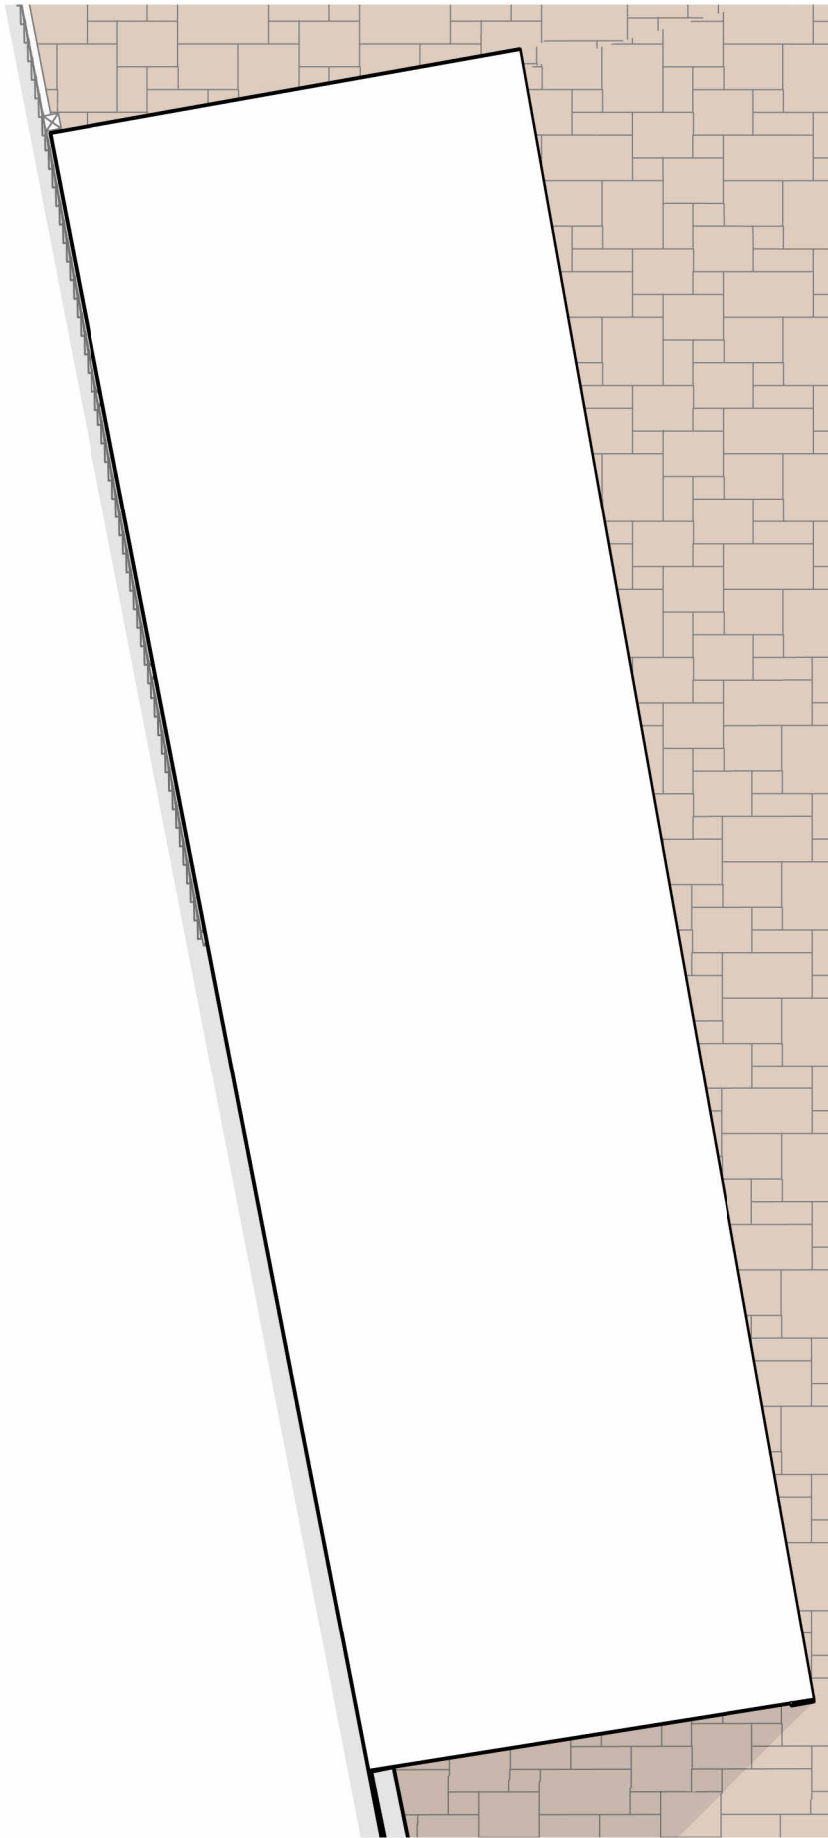


Proposed Roof Plan
1 : 50

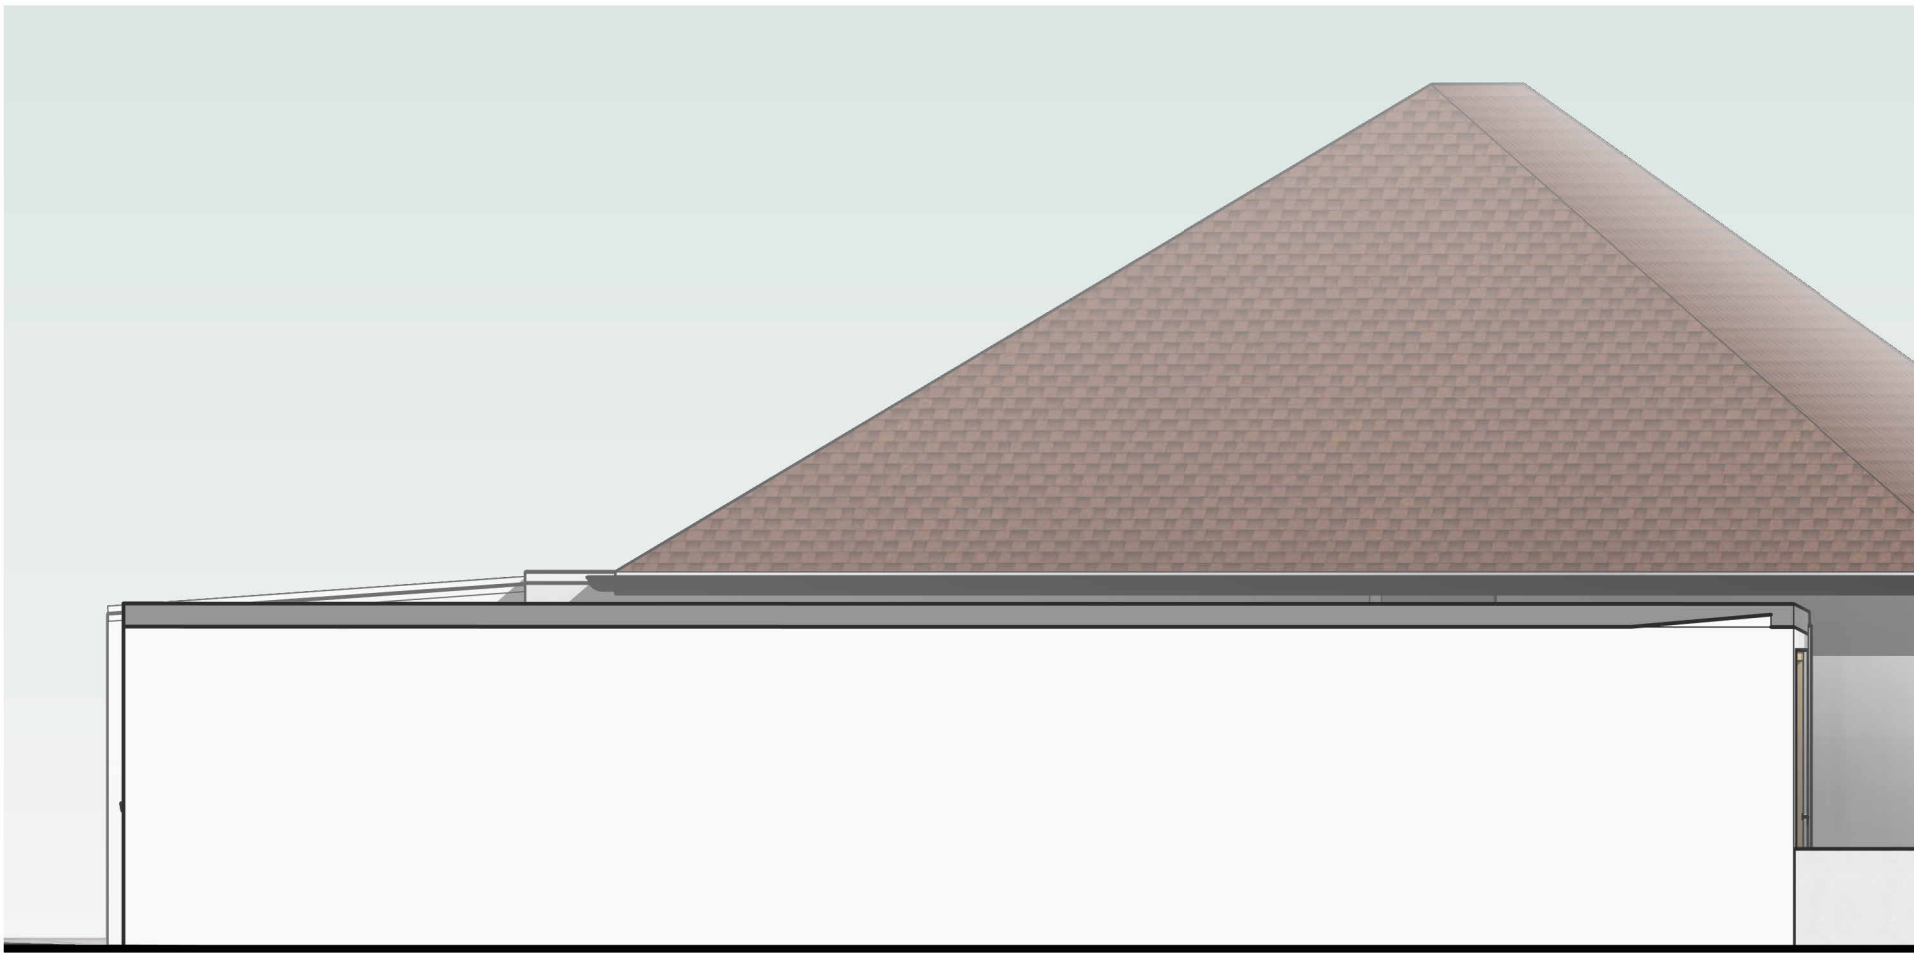


Elevation 3 - a (North)
1 : 50

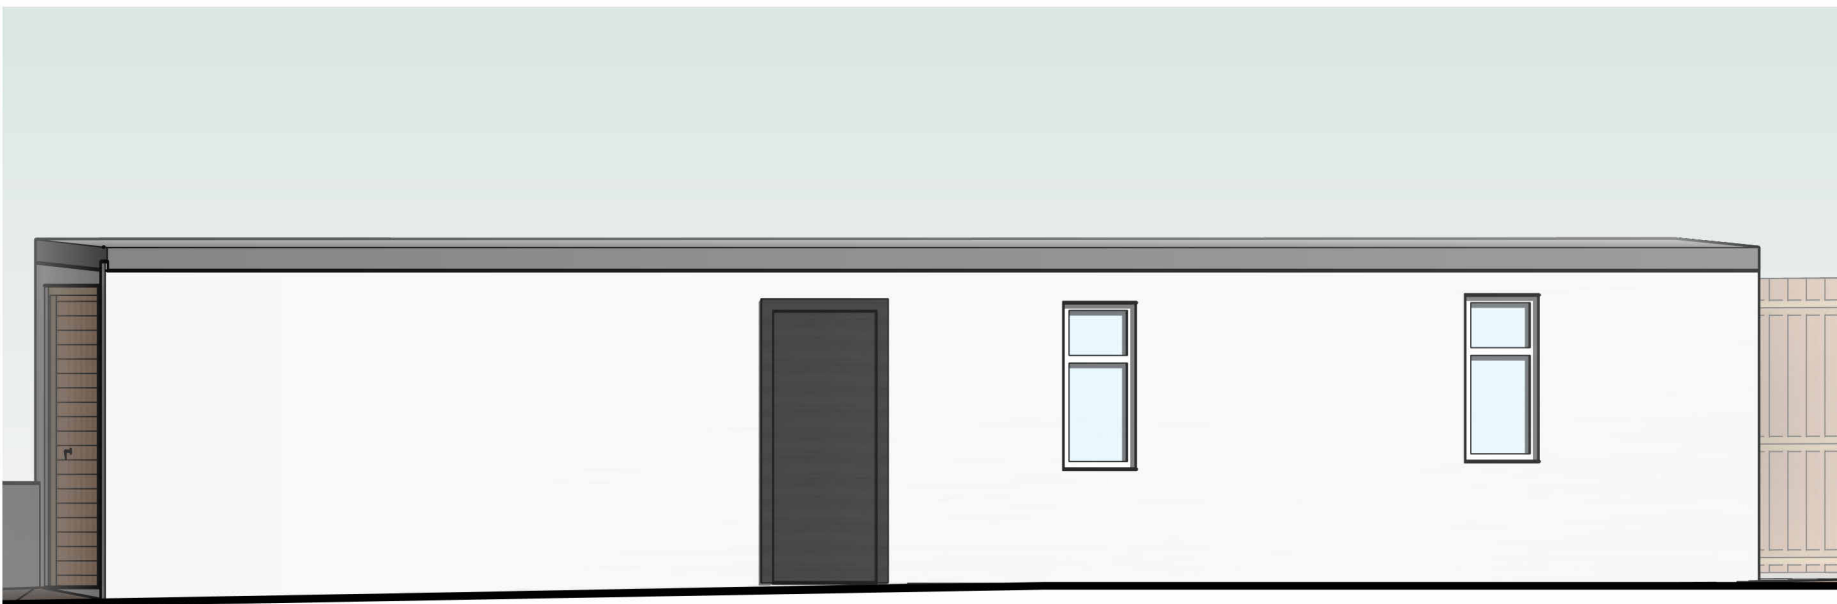

Elevation 4 - a (South)
1 : 50

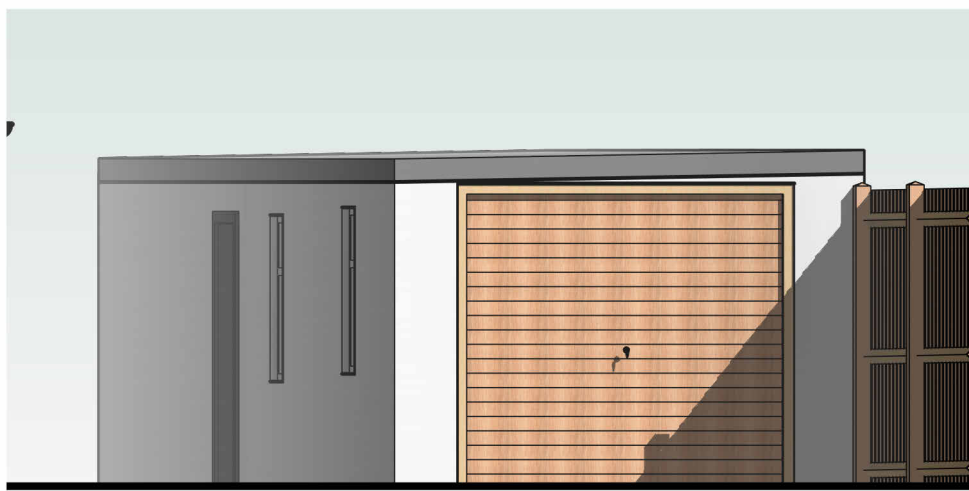

Elevation 5 - a (East)
1 : 50

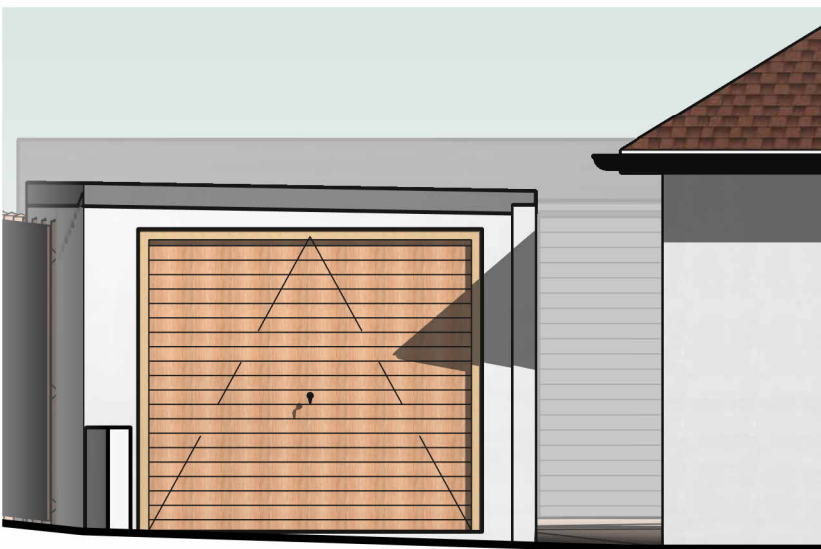

Elevation 6 - a (West)
1 : 50



VISUAL SCALE 1:50 @ A1