



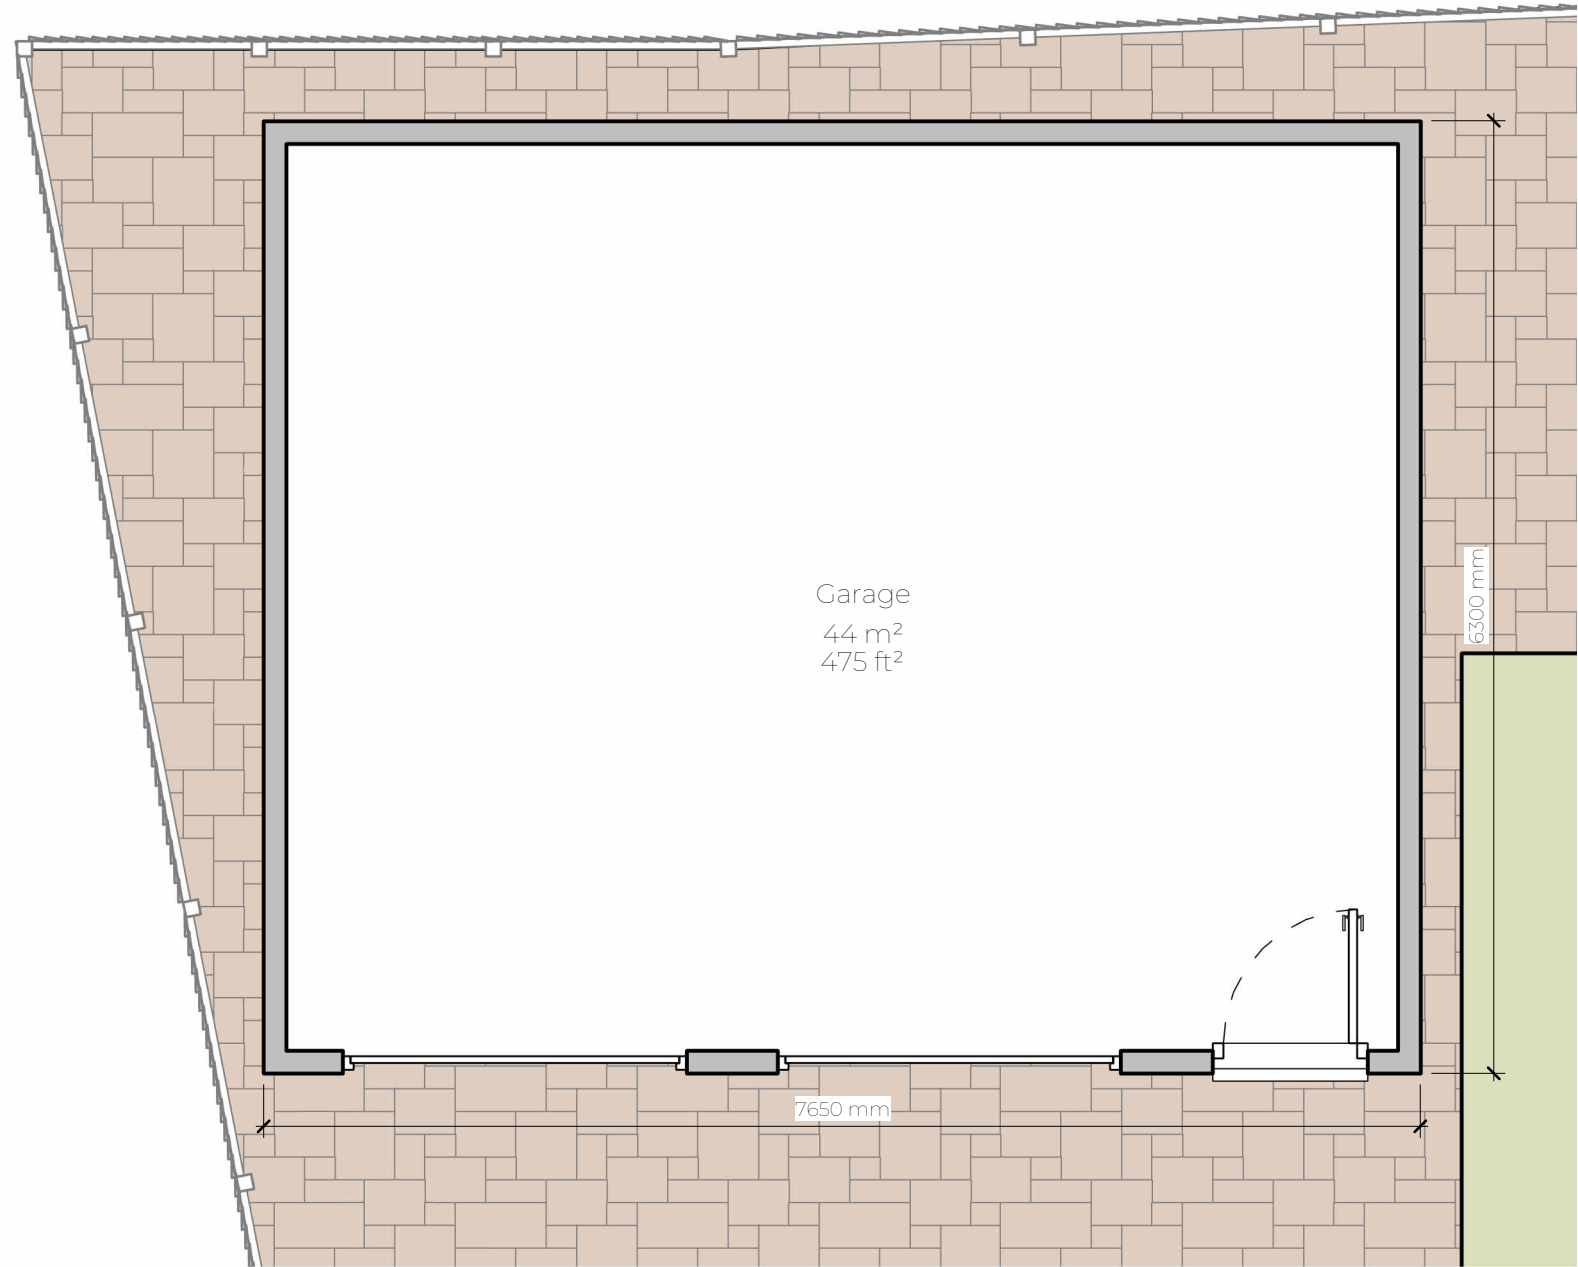


Proposed Outbuilding Floor Plan
1 : 50

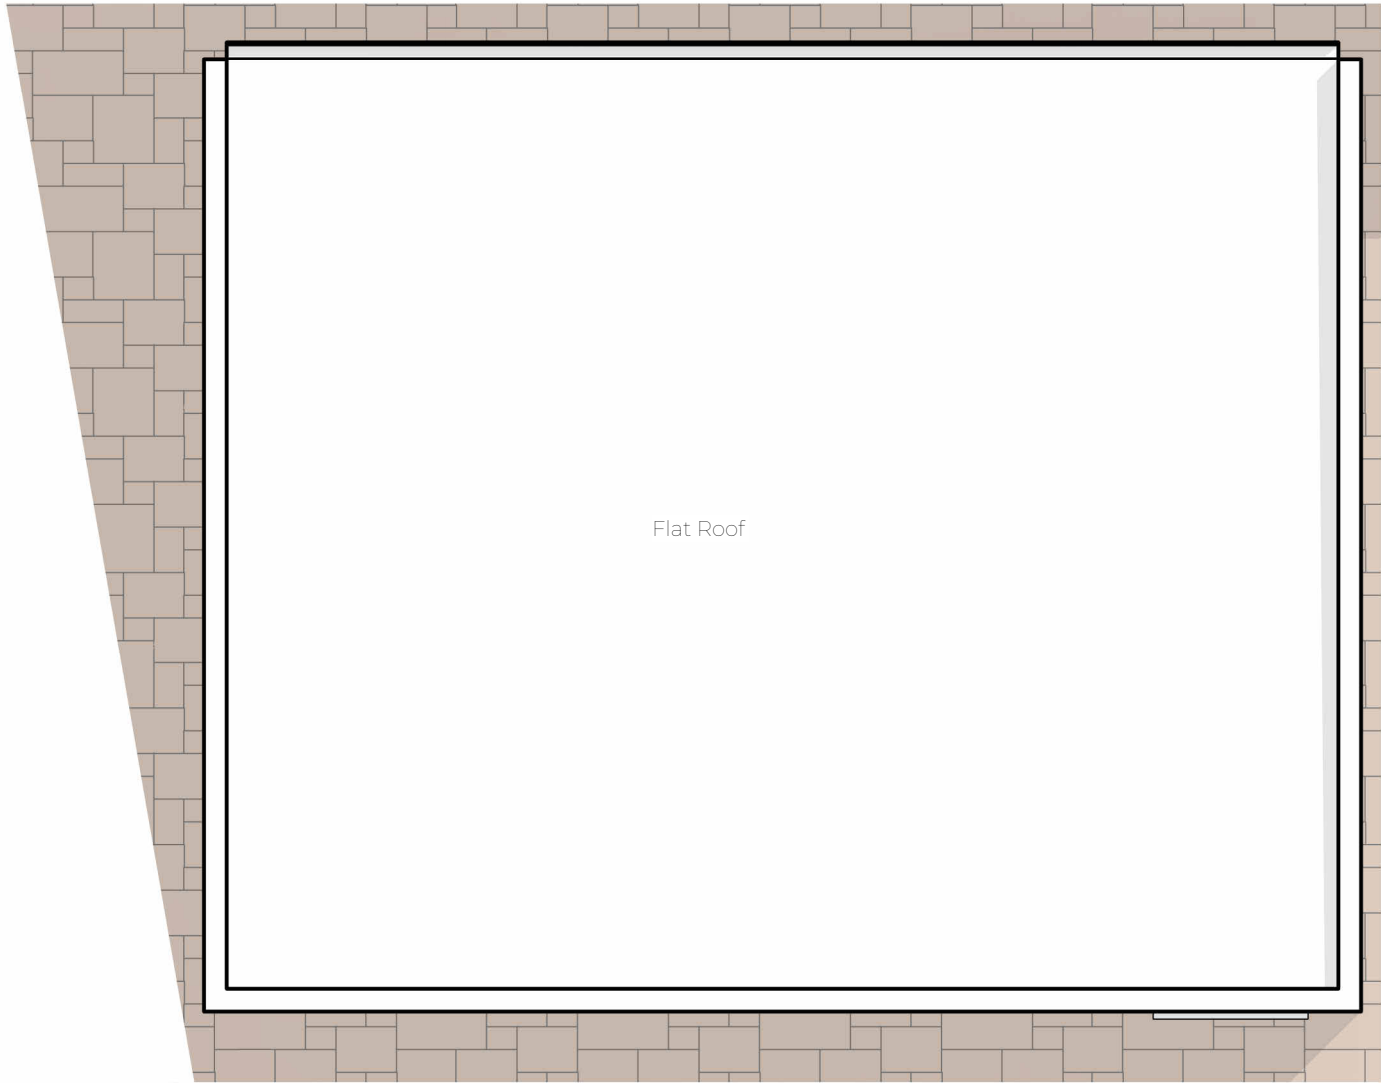


Proposed Roof Plan
1 : 50




Front Elevation (West)
1 : 50

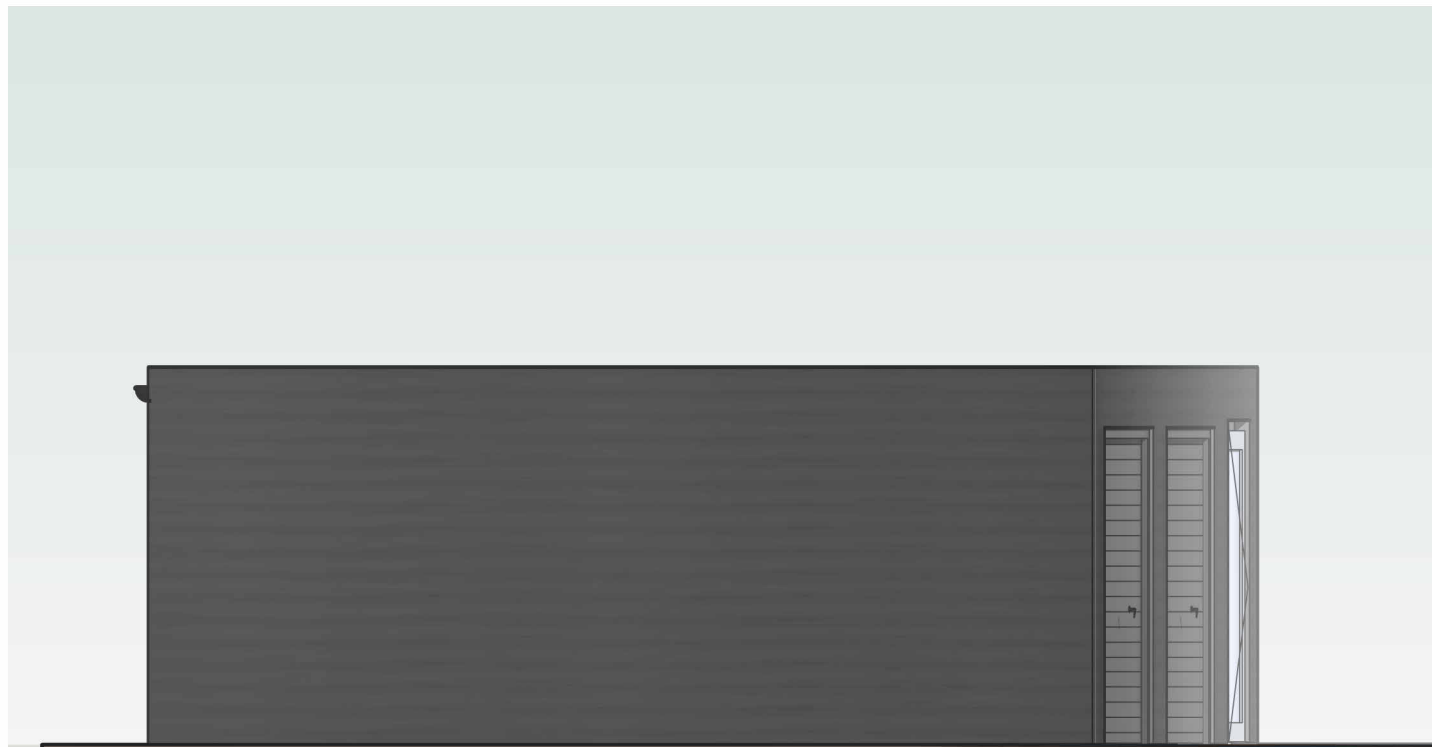


Side Elevation (North)
1 : 50

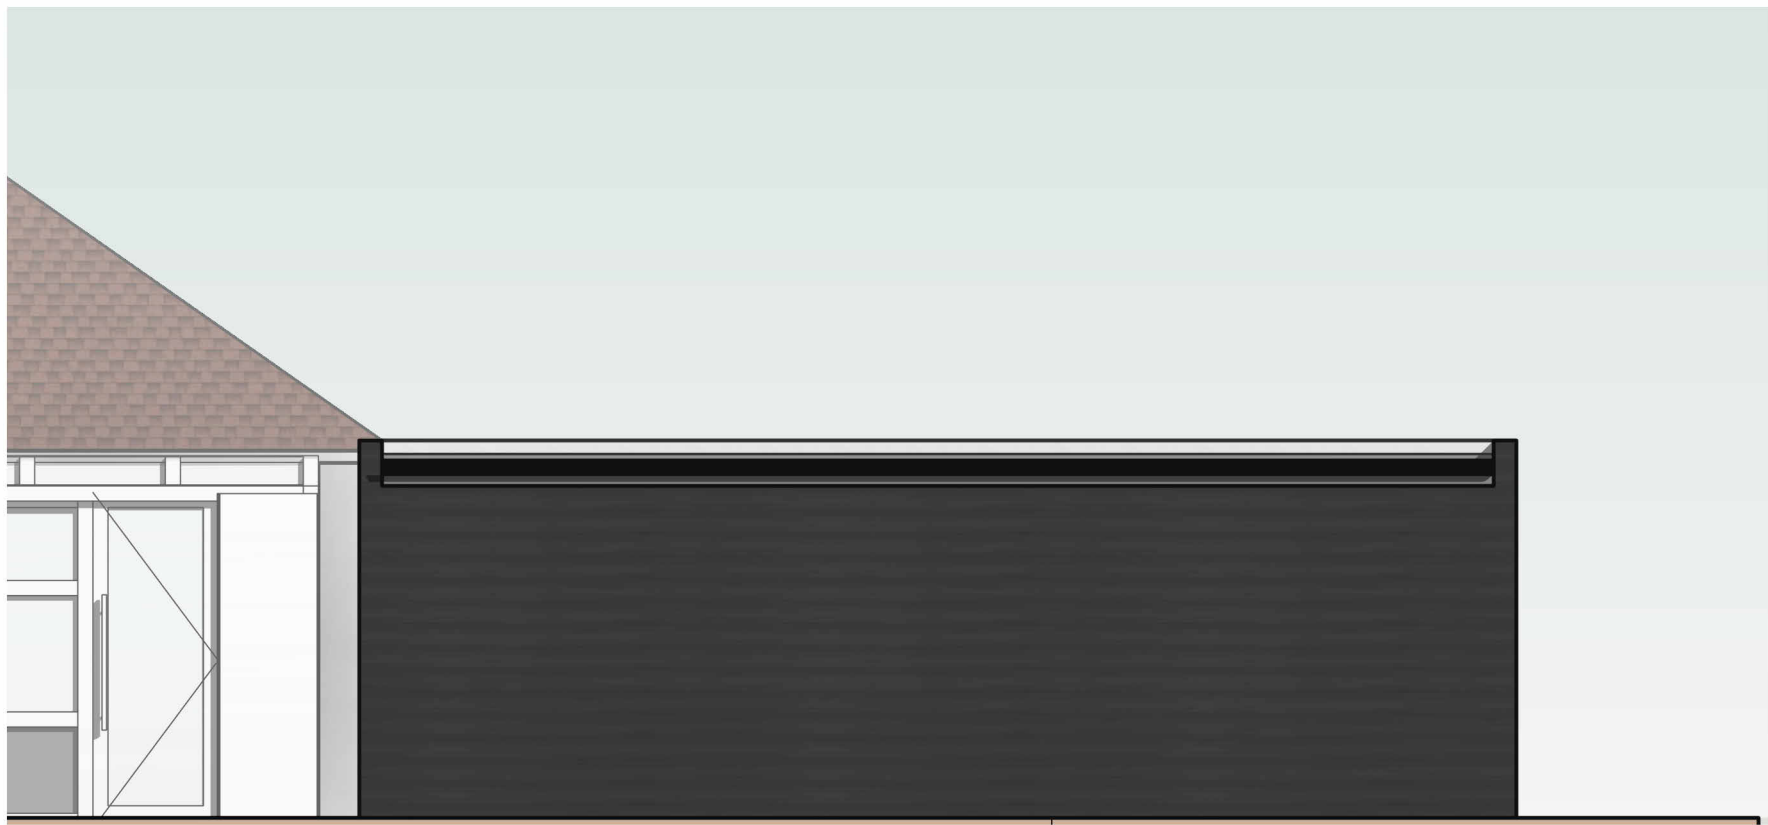

Rear Elevation (East)
1 : 50

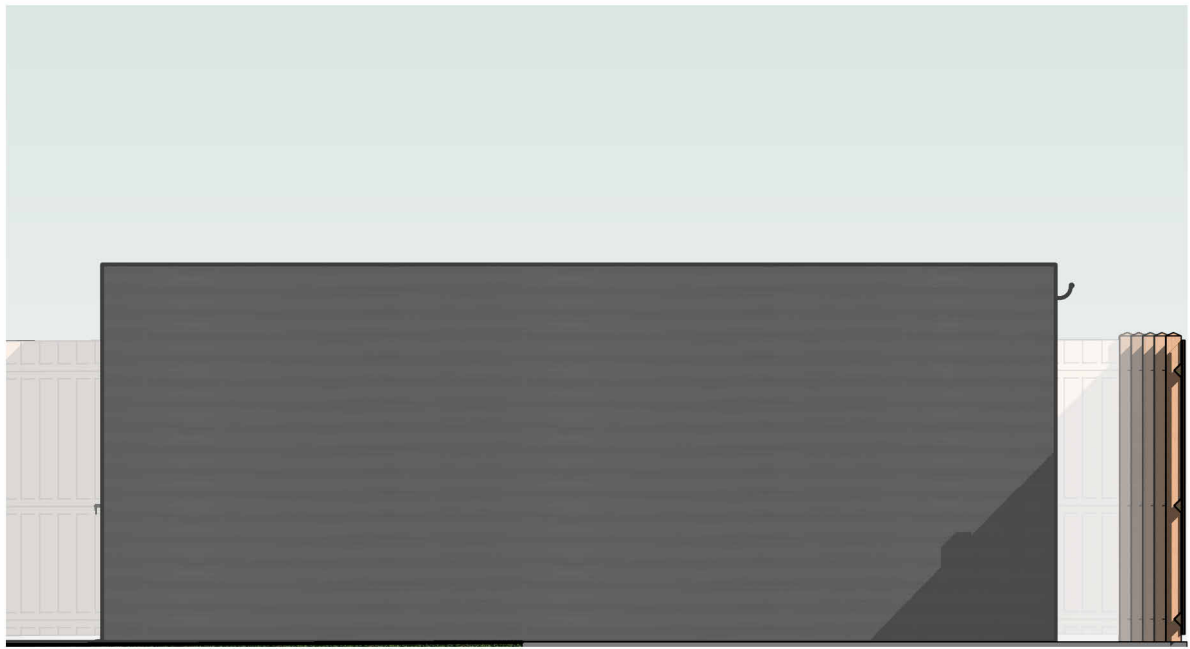

Side Elevation (South)
1 : 50

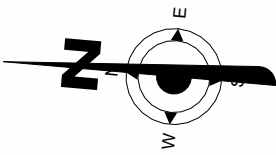

- Notes:
1. THE COPYRIGHT OF THIS DRAWING IS VESTED IN ARCHEVOLVE AND IT MAY NOT BE REPRODUCED IN WHOLE OR PART OR USED FOR THE MANUFACTURE OF ANY ARTICLE WITHOUT THE EXPRESS PERMISSION OF THE COPYRIGHT HOLDERS.
 2. WORK TO FIGURED DIMENSIONS ONLY.
 3. THIS DRAWING IS TO BE READ IN CONJUNCTION WITH ALL RELEVANT ARCHITECT'S, SERVICE ENGINEER'S AND ARCHEVOLVE AND SPECIFICATIONS.

Rev_A	Updated Plans	AP	01/07/26
Revision Number	Revision Description	Issued by	Revision Date
DATE:	STATUS:	SHEET SIZE:	
04/03/26	PLANNING ISSUE	A1	
SCALE:	DRAWN:	CHECKED:	
1 : 50	AP		

CLIENT: SITE ADDRESS:

Marco Warren
10 Downlands Close
Sompting
West Sussex
BN15 0JL

DRAWING: Outbuilding

TITLE: Proposed Outbuilding

REVISION: Rev_A

DRAWING NO: APC/207/26/11

PROJECT NO:

ARCHEVOLVE

✉ // design @archevolve.co.uk

WEB // www. archevolve.co.uk

☎ // 01798 879894

📷

📱

CIAT
CHARTERED PRACTICE

