




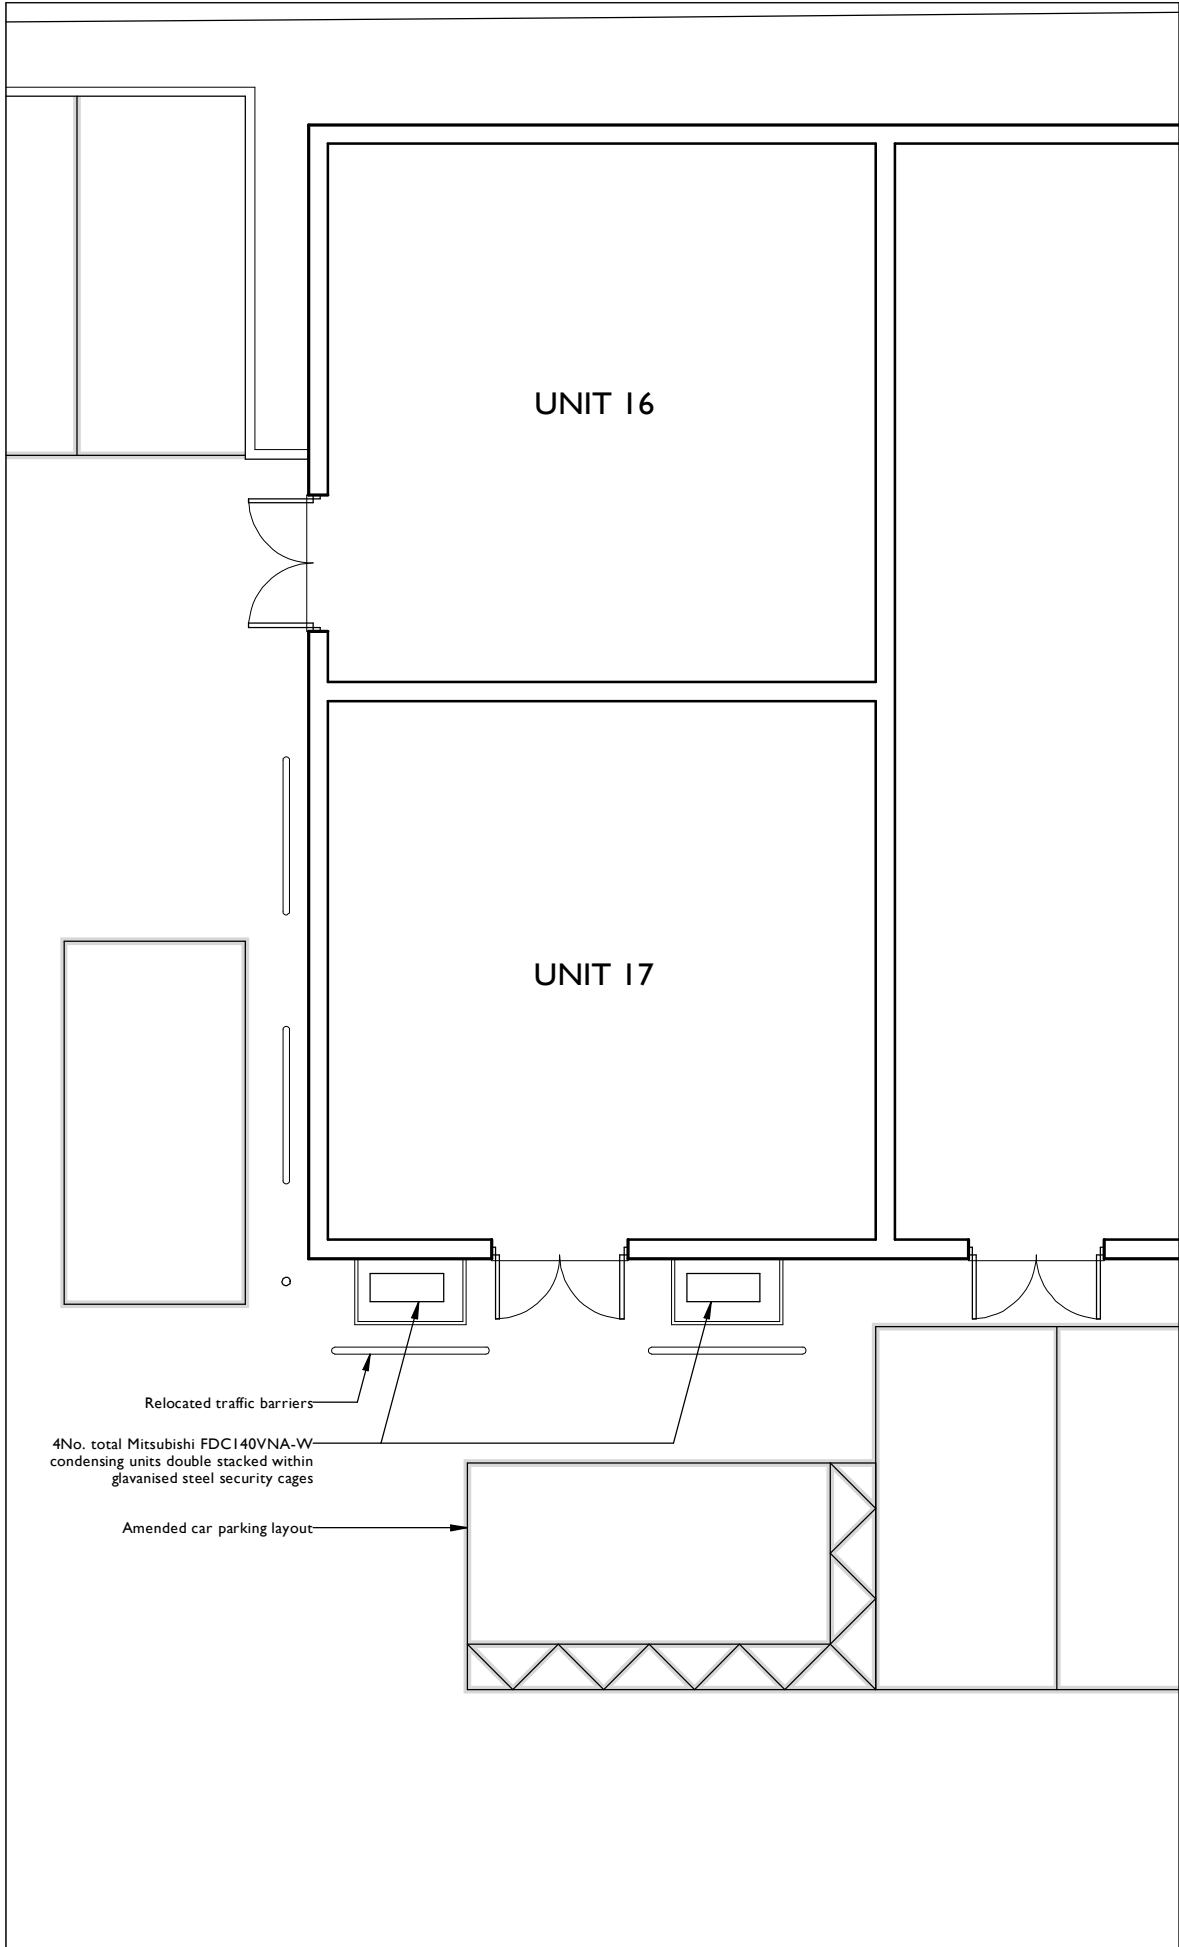


PLAN

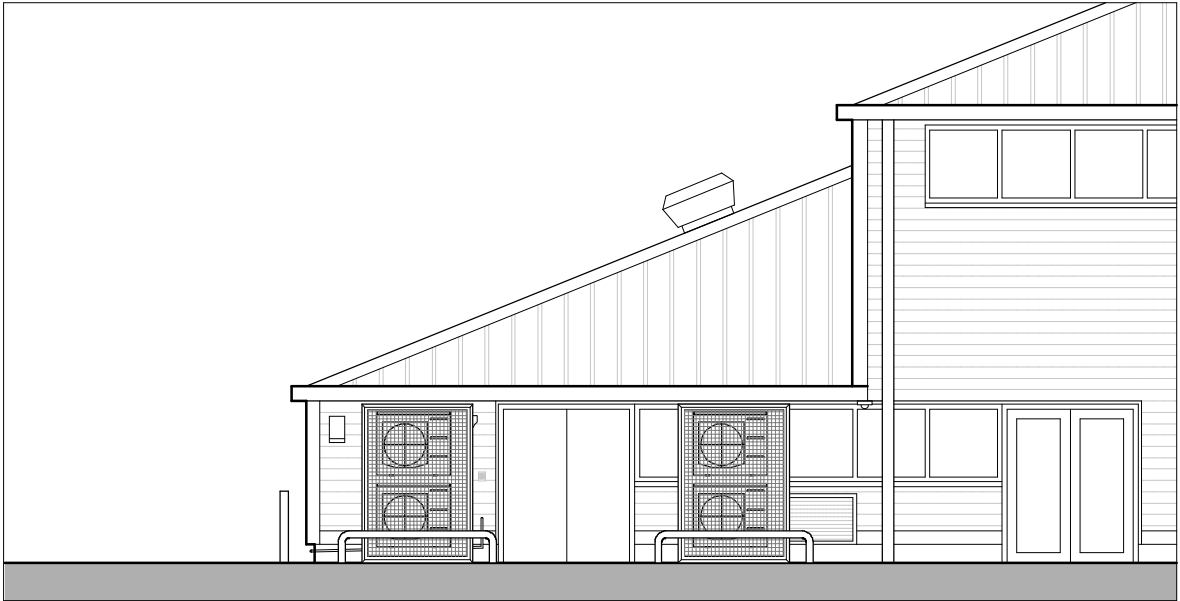

SOUTH EAST ELEVATION

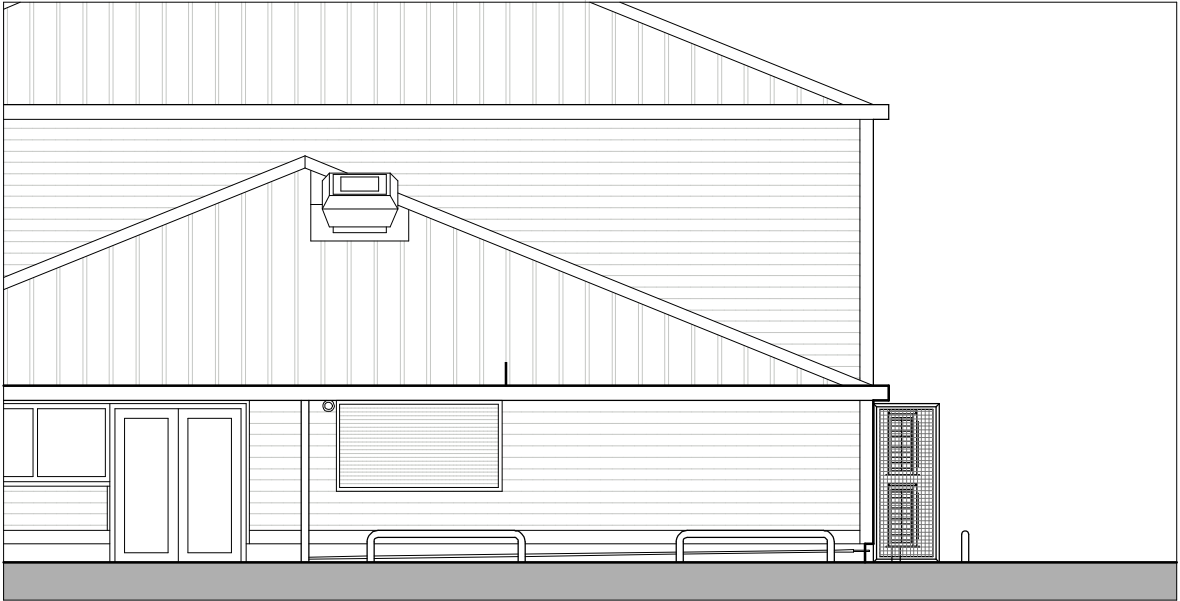


SOUTH WEST ELEVATION

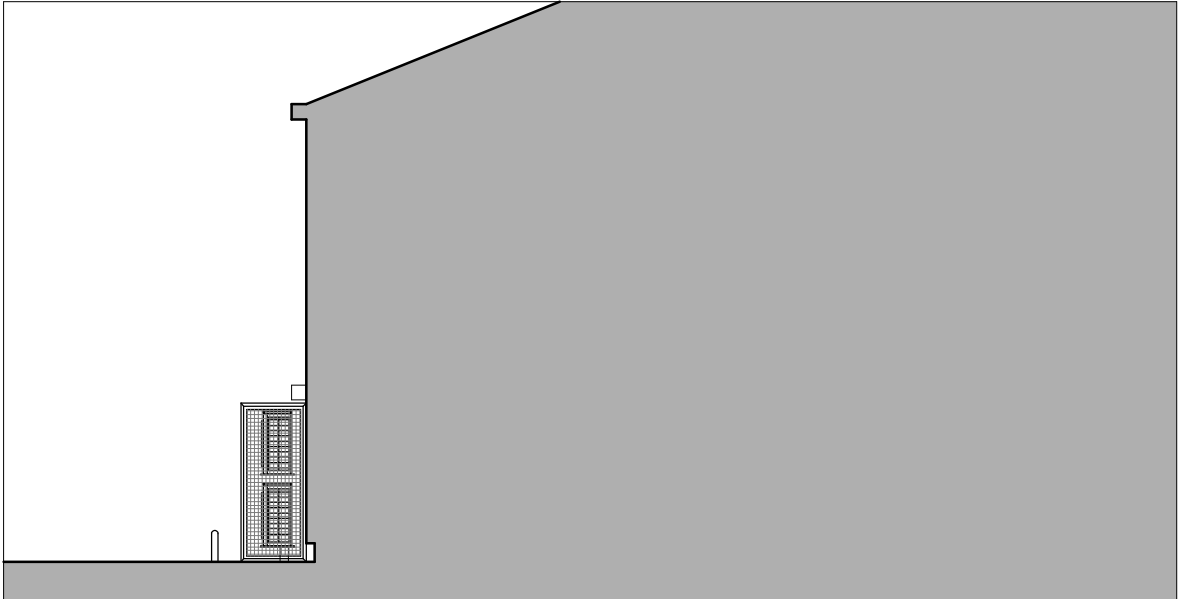

NORTH EAST ELEVATION

COPYRIGHT IN THIS DRAWING REMAINS WITH KITSON ARCHITECTURE LIMITED		
DO NOT SCALE FOR CONSTRUCTION DIMENSIONS		
Rev.	Description	Date
-	-	-

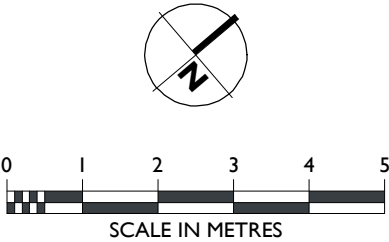

Client JB ASSOCIATES for VMO2	
Project UNIT 17 WINSTON BUSINESS CENTRE LANCING	
Drawing Title FLOOR PLAN AND ELEVATIONS AS PROPOSED	
Drawing Number 674-013	Revision -
Status PLANNING	Author DMP
Scale @ A3 1:100	Date 27 05 2026